

LEGEND

	EXISTING MAJOR 10 FOOT CONTOUR
	EXISTING MINOR 2 FOOT CONTOUR
	PROPOSED MAJOR 10 FOOT CONTOUR
	PROPOSED MINOR 2 FOOT CONTOUR
	TOWN (CITY, VILLAGE, COUNTY, ZONE)
	YARD SETBACK
	SILT FENCE EXIST
	SILT FENCE NEW
	WATER VALVE EXIST
	WATER VALVE NEW
	CULVERT EXIST
	CULVERT NEW
	SEWER LINE EXIST
	SEWER LINE NEW
	GAS LINE EXIST
	GAS LINE NEW
	ELECTRIC LINE EXIST
	ELECTRIC LINE NEW
	COMMUNICATIONS LINE EXIST
	COMMUNICATIONS LINE NEW
	WATER MAIN EXIST
	WATER MAIN NEW
	FORCEMAIN EXIST
	FORCEMAIN NEW
	ADJACENT PROPERTY LINE
	DECK & PORCH
	DRIVEWAY & ROAD-ASPHALT
	DRIVEWAY & ROAD-GRAVEL
	FENCE-WIRE
	FENCE-WOOD
	GUARDRAIL
	LIMIT OF DISTURBANCE
	PROPERTY LINE
	RIGHT OF WAY
	STONE WALL
	STREAM & POND & DITCH
	TREE LINE
	UTILITY LINE & POLE
	WETLANDS ADJACENT AREA
	WETLANDS BOUNDARY
	SILT FENCE
	EXIST. UGNDGND ELEC.
	PROP. UGNDGND ELEC
	PROP. UGNDGND CATV
	EXIST. UGNDGND CATV
	EXIST. FLOOD ELEVATION
	TREE HOUSE/CABIN NEW
	BUILDING EXIST REMAINS
	BUILDING EXIST REMOVE



Any unauthorized alteration or addition to this plan is a violation of Sect. 7209, Subdivision 2 of N.Y.S. Education Law.

PROPERTIES INVOLVED

SBL	OWNER	ADDRESS	TOWN	TYPE	ACREAGE	NOTES
103.1-2-12.100	Robert Pollock	238-244 North Rd	Marlboro	1 Family Res	±0.3 AC *	
103.1-2-12.200	Robert Pollock	238-244 North Rd	Marlboro	Res Multiple	±39.7 AC	
103.1-2-13	220 North Road Realty LLC	220-236 North Rd	Marlboro	Inn/lodge	±11.0 AC	APPLICANT
103.1-2-11.200	99 S. Elliott Place LLC	26 Van Orden Rd	Marlboro	1 Family Res	±1.3 AC	
103.1-2-10	Robert Pollock	20 Van Orden Rd	Marlboro	2 Family Res	±2.5 AC	
103.1-2-11.100	22 Van Orden LLC	22 Van Orden Rd	Marlboro	1 Family Res	±1.2 AC	
103.1-2-75	99 S. Elliott Place LLC	257 North Rd	Marlboro	1 Family Res	±1.4 AC	
103.1-2-71	99 S. Elliott Place LLC	249-251 North Rd	Marlboro	Other Storage	±3.8 AC	
103.1-2-72	Chernobyl Power & Light	8 Mahoney Rd	Marlboro	Auto body	±0.8 AC	
TOTAL					±62.0 AC	

*±0.3 AC of 103.1-2-12.100 to be added to 103.1-2-200 in a lot line adjustment

PROPOSED BUILDINGS:

CABINS/TREE HOUSES		35 UNITS
(A)	MODULAR 1 BED: 15 @ ±500 SF	±7,500 SF
(B)	REG. 1 BED: 11 @ ±480 SF	±5,280 SF
(C)	REG. 2 BED: 8 @ ±800 SF	±6,400 SF
(D)	YURT: 1 @ ±700 SF	±700 SF
MAIN HOTEL		
(E)	EVENT SPACE, RESTAURANT & BANQUET HALL	±18,000 SF
(F)	HOTEL PANTRY/STORAGE	±69,000 SF
ACCESSORY BUILDINGS		
(G)	GATE HOUSE	±520 SF
(H)	HOTEL PANTRY STORAGE	±4,300 SF
TOTAL PROPOSED:		±111,700 SF


ZONING SETBACKS:

R-1 ZONE	REQUIRED	HOTEL PROPOSED	EVENT SPACE PROPOSED	CABINS PROPOSED	GATE HOUSE PROPOSED
FRONT YARD	35 FT	±77 FT	±644 FT	±271 FT	±77 FT
REAR YARD	50 FT	±304 FT	±860 FT	±605 FT	±1340 FT
SIDE YARD					
ONE	35 FT	±180 FT	±47 FT	±104 FT	±500 FT
BOTH	70 FT	±630 FT	±900 FT	±1100 FT	±1800 FT
HD ZONE	REQUIRED	PANTRY/STORAGE PROPOSED			
FRONT YARD	75 FT	±152 FT			
REAR YARD	75 FT	±75 FT			
SIDE YARD					
ONE	25 FT	±25 FT			
BOTH	50 FT	±50 FT			

INDEX

SHEET	NUMBER	TITLE
I	1 OF 25	INDEX SHEET
SP-1	2 OF 25	SITE PLAN
EC-1	3 OF 25	EXISTING CONDITIONS & PROPERTY LINE REVISIONS
GP-1	4 OF 25	GRADING PLAN - HOTEL
GP-2	5 OF 25	GRADING PLAN - PARKING
RP-1	6 OF 25	DRIVEWAY PROFILE 1
RP-2	7 OF 25	DRIVEWAY PROFILE 2
UP-1	8 OF 25	SEPTIC PLAN OUTFALL #4
UP-2	9 OF 25	SEPTIC PLAN OUTFALL #5
UP-3	10 OF 25	SEPTIC PLAN OUTFALL #6
D-1	11 OF 25	SITE DETAILS
D-2	12 OF 25	WATER DETAILS
SD-1	13 OF 25	SEPTIC DETAILS
SD-2	14 OF 25	SEPTIC DETAILS
D-4	15 OF 25	DRAINAGE DETAILS
SESC-1	16 OF 25	SOIL EROSION AND SEDIMENT CONTROL
D-5	17 OF 25	SOIL EROSION AND SEDIMENT CONTROL DETAILS
ENT-1	18 OF 25	ENTRANCE DRIVEWAY & STREAM CROSSING
TM	19 OF 25	FIRE TRUCK BUS DELIVERY TRUCK ACCESS PLAN
AAP	20 OF 25	ARCHAEOLOGICAL AVOIDANCE PLAN
LP-1	21 OF 25	LIGHTING PLAN 1
LP-2	22 OF 25	LIGHTING PLAN 2
BPL-1	23 OF 25	BIORETENTION PONDS LANDSCAPING PLAN
L-1	24 OF 25	LANDSCAPING PLAN 1
L-2	25 OF 25	LANDSCAPING PLAN 2

UNDER SEPARATE COVER:
ARCHITECTURAL PLANS

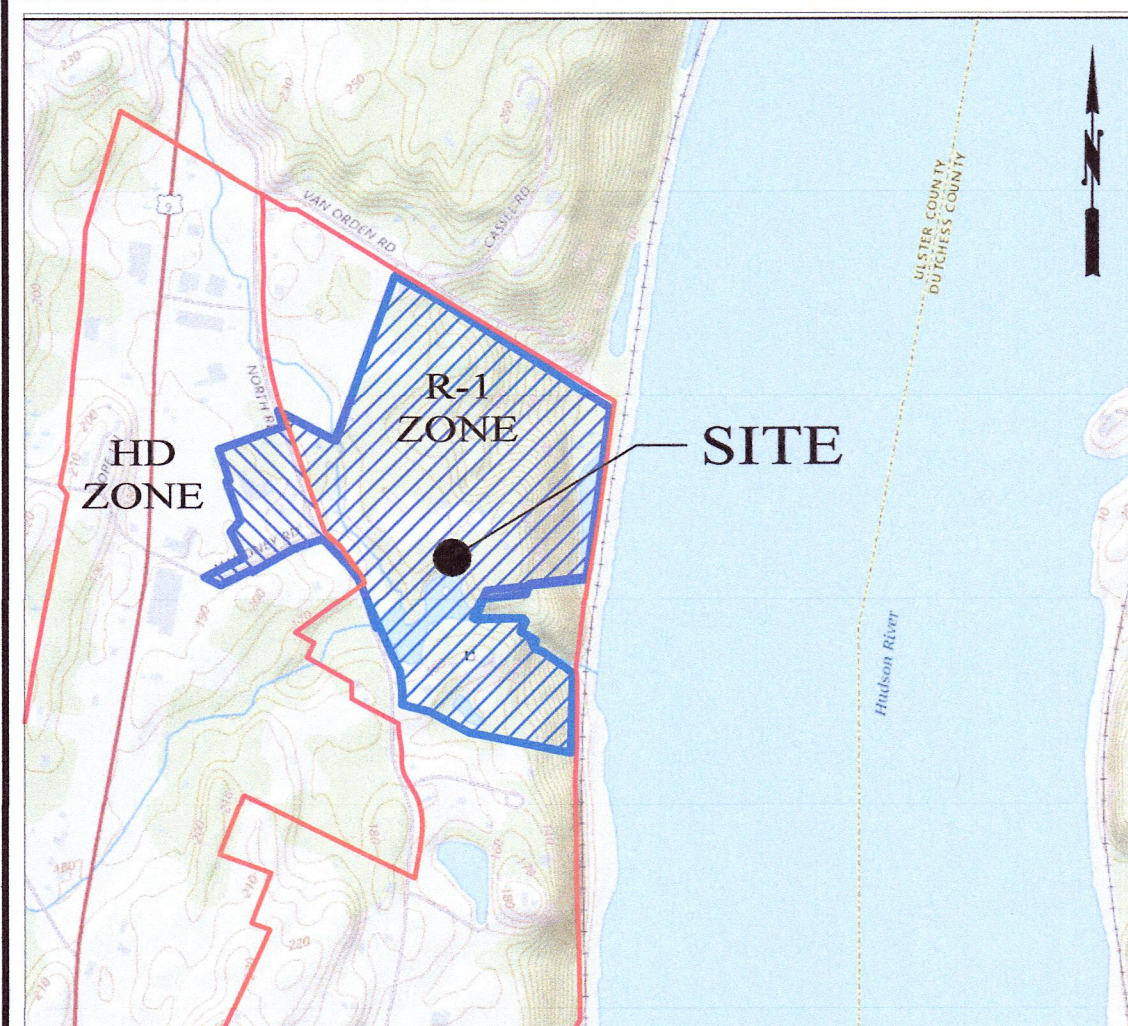

LOCATION MAP: USGS NATIONAL MAP
SCALE: 1" = 1000'

APPLICANT

220 NORTH ROAD LLC C/O
ROBERT POLLOCK
PO BOX 444
MILTON, NY 12547

LOTS AND AREA

SBL	ACREAGE
EAST SIDE OF NORTH ROAD, R-1 ZONE	
103.1-2-12.200	
103.1-2-13	
103.1-2-11.200	
103.1-2-10	
103.1-2-11.100	
EAST SIDE TOTAL	±57.7 AC
WEST SIDE OF NORTH ROAD, HD ZONE	
103.1-2-75	
103.1-2-71	
103.1-2-72	
WEST SIDE TOTAL:	±6.0 AC

ZONING REQUIREMENTS

FOR RESIDENTIAL ZONES R-1 AND HD

	R-1 ZONE		HD ZONE	
	REQUIRED	PROPOSED	REQUIRED	PROPOSED
MINIMUM LOT AREA WITH PUBLIC WATER AND SEWER	1 AC*	±62 AC	2 AC	±62 AC
MINIMUM YARDS				
FRONT YARD	35 FT	±77 FT	75 FT	±152 FT
REAR YARD	50 FT	±304 FT	75 FT	±75 FT
SIDE YARD				
ONE	35 FT	±104 FT	25 FT	±25 FT
BOTH	70 FT	±104 FT	50 FT	±50 FT
MINIMUM LOT WIDTH	150 FT	±1400 FT	200 FT	±620 FT
MINIMUM LOT DEPTH	200 FT	±884 FT	200 FT	±360 FT
MAXIMUM BUILDING COVERAGE	20%	±6.2%	40%	±6.4%
MAXIMUM HEIGHT				
STORIES	2½	2½	4	<4
HEIGHT	35 FT	<35 FT	45 FT**	<35 FT

*Minimum lot sizes in R-1 and R-Ag-1 are subject to percolation tests required under § 155-42, but in no event are less than one (1) acre.
**For buildings in excess of 35 feet in height in the HD Zone, there shall be a visual impact analysis prepared under SEQRA because the HD Zone includes property within the Coastal Boundary Zone. Regarding the alternative means of measurement of height by feet or by number of stories, the lesser of the two alternatives shall apply.

MAP REVISION DATES

DATE	REVISION	BY
4/19/2024	REVISED FOR ARCHAEOLOGICAL AVOIDANCE	SL
6/24/2024	ADDED SHEETS FOR LIGHTING, LANDSCAPING, ENTRANCE	SL


INDEX SHEET

FOR
BUTTERMILK FALLS
TOWN OF MARLBOROUGH
ULSTER COUNTY ~ NEW YORK

Scale: 1" = 150'

NOVEMBER 9, 2023


MEDENBACH, EGGERS & CARR
CIVIL ENGINEERING & LAND SURVEYING, P.C.
STONE RIDGE, NEW YORK (845) 687-0047
WWW.MECELS.COM

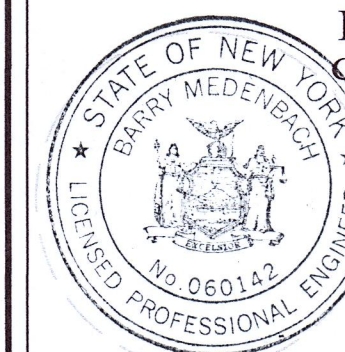

Barry Medenbach
BARRY MEDENBACH, P.E.
NEW YORK LIC. NO. 60142

E18 105
SHEET 1 OF 25

Dig Safely.
New York
Call Before You Dig
Wait The Required Time
Confirm Utility Response
Respect The Marks
Dig With Care
CALL 811
www.digsafelyny.com

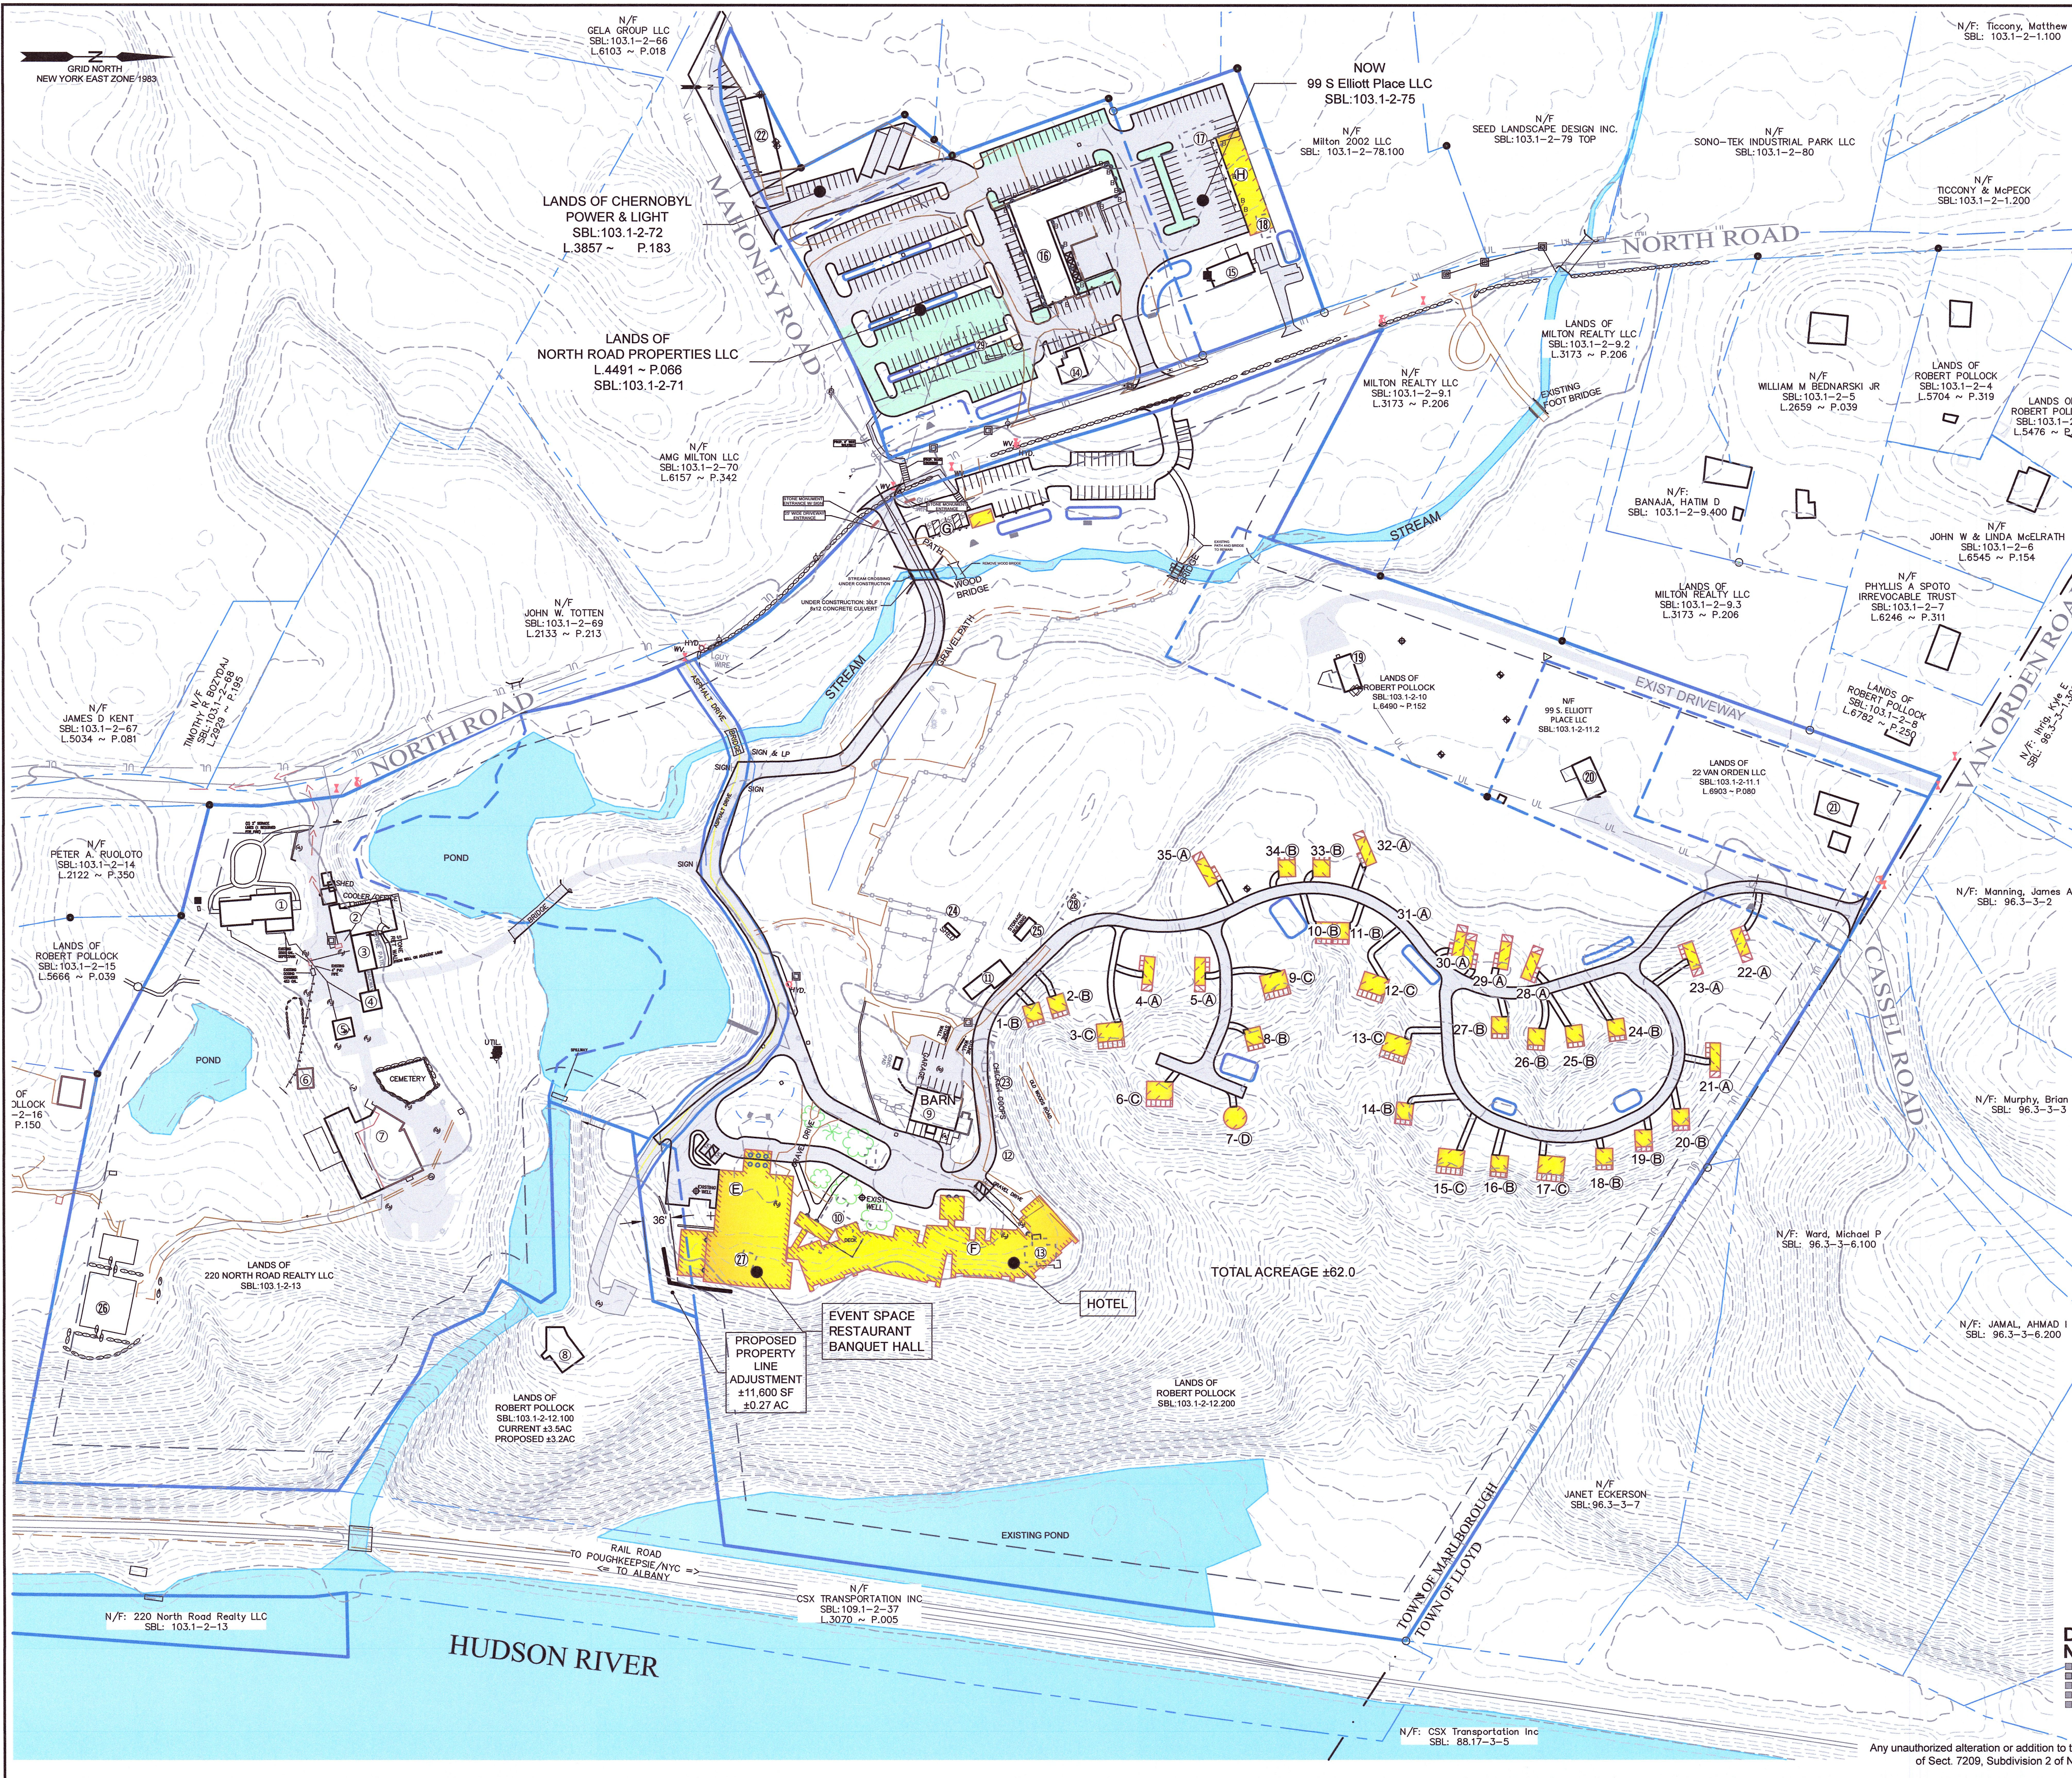

BUILDING KEY			
EXISTING BUILDINGS TO REMAIN:			
BLDG#	DESCRIPTION	GROSS AREA	STATUS
1	10 BEDROOM INN	7,180 SF	UNDER CONSTRUCTION
2	PROPOSED ±2907 SF ADDITION TO EXISTING RESTAURANT	6,025 SF	
3	EXERCISE ROOM	1,152 SF	
4	W/ 1 BEDROOM APARTMENT	585 SF	PARTS TO BE REMOVED
5	2 CAR GARAGE	585 SF	
6	W/1 BEDROOM GUEST ROOM	519 SF	
7	1 BEDROOM RESIDENCE	519 SF	
8	SPA BUILDING	8,064 SF	
9	W/ APPROVED SPA EXPANSION	2,850 SF	
11	PRIVATE RESIDENCE	6,200 SF	
12	120 SEAT BANQUET HALL IN EXISTING BARN W/KITCHEN	1,450 SF	
14	AGRICULTURAL BUILDING	1,610 SF	
15	STAFF RESIDENCE	1,512 SF	
16	WAREHOUSE	14,366 SF	
19	FOR HOTEL STORAGE	2,464 SF	
20	PRIVATE RESIDENCE	1,574 SF	
21	PRIVATE RESIDENCE	2,056 SF	
22	4 BAY GARAGE	3,000 SF	
24	SHED		
25	SHED / BEE HOUSES		
26	EVENT AREA		

EXISTING BUILDINGS TO BE REMOVED:		
BLDG#	DESCRIPTION	GROSS AREA
10	PRIVATE RESIDENCE	2,650 SF
12	AGRICULTURAL BUILDING	850 SF
13	PRIVATE RESIDENCE	800 SF
17	SHED	
18	SHED	
23	CHICKEN COOPS	
27	POOL HOUSE	
28	SHED	
29	FOUNDATION	

PROPOSED BUILDINGS:		
CABINS/TREE HOUSES		35 UNITS
MODULAR 1 BED: 15 @ ±500 SF		±7,500 SF
REG. 1 BED: 11 @ ±480 SF		±5,280 SF
REG. 2 BED: 8 @ ±800 SF		±6,400 SF
YURT: 1 @ ±700 SF		±700 SF
MAIN HOTEL		
EVENT SPACE, RESTAURANT & BANQUET HALL		±18,000 SF
HOTEL (65 ROOMS)		±69,000 SF
ACCESSORY BUILDINGS		
GATE HOUSE		±520 SF
HOTEL PANTRY STORAGE		±4,300 SF
TOTAL PROPOSED:		±111,700 SF

MAP REVISION DATES		
DATE	REVISION	BY
4/19/2024	REVISED FOR ARCHAEOLOGICAL AVOIDANCE	SL
6/24/2024	ADDED SHEETS FOR LIGHTING, LANDSCAPING, ENTRANCE	SL

SITE PLAN

FOR

BUTTERMILK FALLS

TOWN OF MARLBOROUGH

ULSTER COUNTY ~ NEW YORK

1000

0

100

200

300

Scale: 1" = 100'

NOVEMBER 9, 2023

MEDENBACH, EGGERS & CARR

CIVIL ENGINEERING & LAND SURVEYING, P.C.

STONE RIDGE, NEW YORK (845) 687-0047

WWW.MECELS.COM

Barry Medenbach

BARRY MEDENBACH, P.E.

NEW YORK LIC. NO. 60142

Dig Safely.

Call Before You Dig

Wait The Required Time

Confirm Utility Response

Respect The Marks


Dig With Care

CALL 811

www.digsafelyny.com

Any unauthorized alteration or addition to this plan is a violation of Sect. 7209, Subdivision 2 of N.Y.S. Education Law.

Z:\Clients\Arch\ENGINEERING\18_105 Pollock Buttermilk Hotel & Conference Center\DWG\2024\07-02 E18 105 BUTTERMILK FALLS HOTEL APP Master.dwg

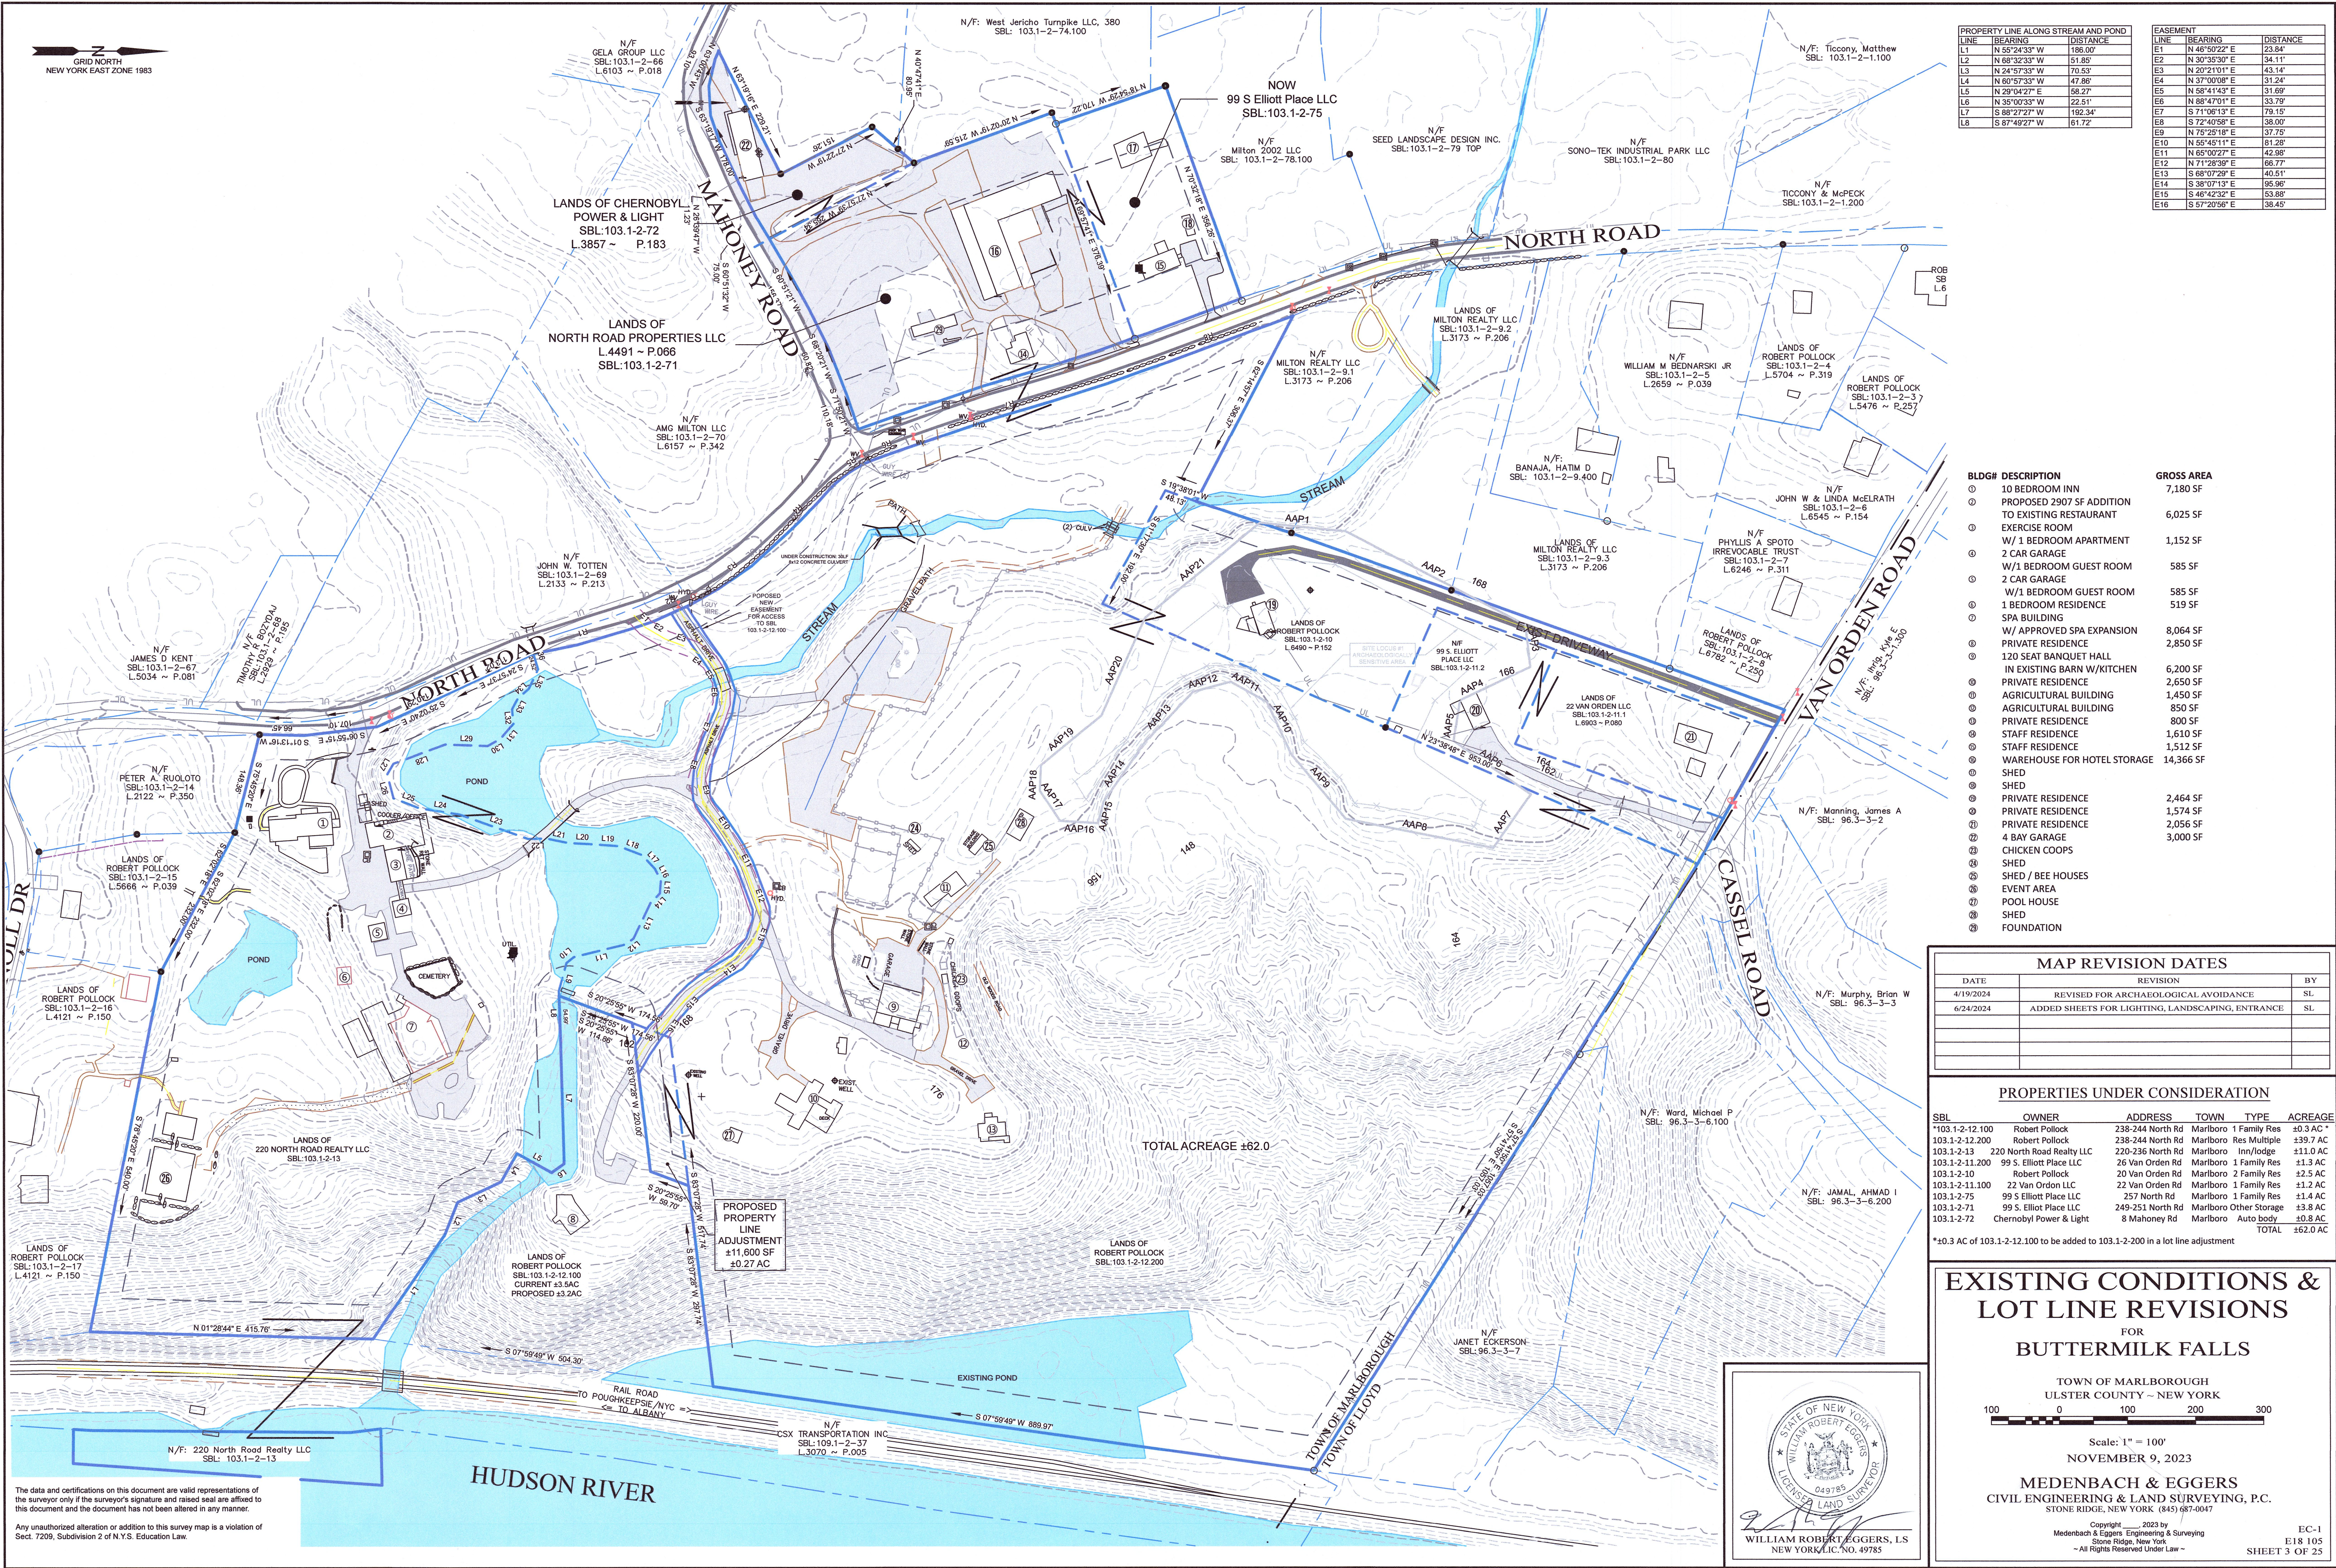

PROPERTY LINE ALONG STREAM AND POND			EASEMENT		
LINE	BEARING	DISTANCE	LINE	BEARING	DISTANCE
L1	N 55°24'33" W	186.00'	E1	N 46°50'22" E	23.84'
L2	N 68°32'33" W	51.85'	E2	N 30°35'30" E	34.11'
L3	N 24°57'33" W	70.53'	E3	N 20°21'01" E	43.14'
L4	N 60°57'33" W	47.86'	E4	N 57°00'08" E	31.24'
L5	N 29°04'27" E	58.27'	E5	N 58°41'43" E	31.69'
L6	N 35°00'33" W	22.51'	E6	N 88°47'01" E	33.79'
L7	S 88°27'27" W	192.34'	E7	S 71°06'13" E	79.15'
L8	S 87°49'27" W	61.72'	E8	S 72°40'58" E	38.00'
			E9	N 75°25'18" E	37.75'
			E10	N 55°45'11" E	61.28'
			E11	N 65°00'27" E	42.98'
			E12	N 71°28'38" E	66.77'
			E13	S 68°07'29" E	40.51'
			E14	S 38°07'13" E	95.96'
			E15	S 46°42'32" E	53.88'
			E16	S 57°20'56" E	38.45'

BLDG#	DESCRIPTION	GROSS AREA
①	10 BEDROOM INN	7,180 SF
②	PROPOSED 2907 SF ADDITION TO EXISTING RESTAURANT	6,025 SF
③	EXERCISE ROOM	
④	W/1 BEDROOM APARTMENT	1,152 SF
⑤	2 CAR GARAGE	
⑥	W/1 BEDROOM GUEST ROOM	585 SF
⑦	2 CAR GARAGE	
⑧	W/1 BEDROOM GUEST ROOM	585 SF
⑨	1 BEDROOM RESIDENCE	519 SF
⑩	SPA BUILDING	
⑪	W/ APPROVED SPA EXPANSION	8,064 SF
⑫	PRIVATE RESIDENCE	2,850 SF
⑬	120 SEAT BANQUET HALL	
⑭	IN EXISTING BARN W/KITCHEN	6,200 SF
⑮	PRIVATE RESIDENCE	2,650 SF
⑯	AGRICULTURAL BUILDING	1,450 SF
⑰	AGRICULTURAL BUILDING	850 SF
⑱	PRIVATE RESIDENCE	800 SF
⑲	STAFF RESIDENCE	1,610 SF
⑳	STAFF RESIDENCE	1,512 SF
㉑	WAREHOUSE FOR HOTEL STORAGE	14,366 SF
㉒	SHED	
㉓	SHED	
㉔	PRIVATE RESIDENCE	2,464 SF
㉕	PRIVATE RESIDENCE	1,574 SF
㉖	PRIVATE RESIDENCE	2,056 SF
㉗	4 BAY GARAGE	3,000 SF
㉘	CHICKEN COOPS	
㉙	SHED / BEE HOUSES	
㉚	EVENT AREA	
㉛	POOL HOUSE	
㉜	SHED	
㉝	FOUNDATION	

MAP REVISION DATES		
DATE	REVISION	BY
4/19/2024	REVISED FOR ARCHAEOLOGICAL AVOIDANCE	SL
6/24/2024	ADDED SHEETS FOR LIGHTING, LANDSCAPING, ENTRANCE	SL

PROPERTIES UNDER CONSIDERATION					
SBL	OWNER	ADDRESS	TOWN	TYPE	ACREAGE
*103.1-2-12.100	Robert Pollock	238-244 North Rd	Marlboro	1 Family Res	±0.3 AC *
103.1-2-12.200	Robert Pollock	238-244 North Rd	Marlboro	Res Multiple	±39.7 AC
103.1-2-13	220 North Road Realty LLC	220-236 North Rd	Marlboro	Inn/Lodge	±11.0 AC
103.1-2-11.200	99 S. Elliott Place LLC	26 Van Orden Rd	Marlboro	1 Family Res	±1.3 AC
103.1-2-10	Robert Pollock	20 Van Orden Rd	Marlboro	2 Family Res	±2.5 AC
103.1-2-11.100	22 Van Orden LLC	22 Van Orden Rd	Marlboro	1 Family Res	±1.2 AC
103.1-2-75	99 S. Elliott Place LLC	257 North Rd	Marlboro	1 Family Res	±1.4 AC
103.1-2-71	99 S. Elliott Place LLC	249-251 North Rd	Marlboro	Other Storage	±3.8 AC
103.1-2-72	Chernobyl Power & Light	8 Mahoney Rd	Marlboro	Auto body	±0.8 AC
TOTAL					±62.0 AC

*±0.3 AC of 103.1-2-12.100 to be added to 103.1-2-200 in a lot line adjustment

EXISTING CONDITIONS & LOT LINE REVISIONS

FOR
BUTTERMILK FALLS


TOWN OF MARLBOROUGH
ULSTER COUNTY - NEW YORK

Scale: 1" = 100'
NOVEMBER 9, 2023

MEDENBACH & EGGERS
CIVIL ENGINEERING & LAND SURVEYING, P.C.
STONE RIDGE, NEW YORK (845) 687-0047


Copyright © 2023 by
Medenbach & Eggers Engineering & Surveying
Stone Ridge, New York
All Rights Reserved Under Law

EC-1
E18 105
SHEET 3 OF 25

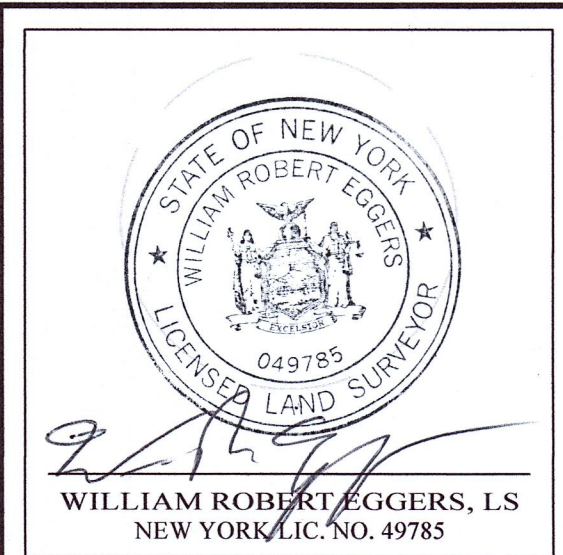

The data and certifications on this document are valid representations of the surveyor only if the surveyor's signature and raised seal are affixed to this document and the document has not been altered in any manner.

Any unauthorized alteration or addition to this survey map is a violation of Sect. 7209, Subdivision 2 of N.Y.S. Education Law.

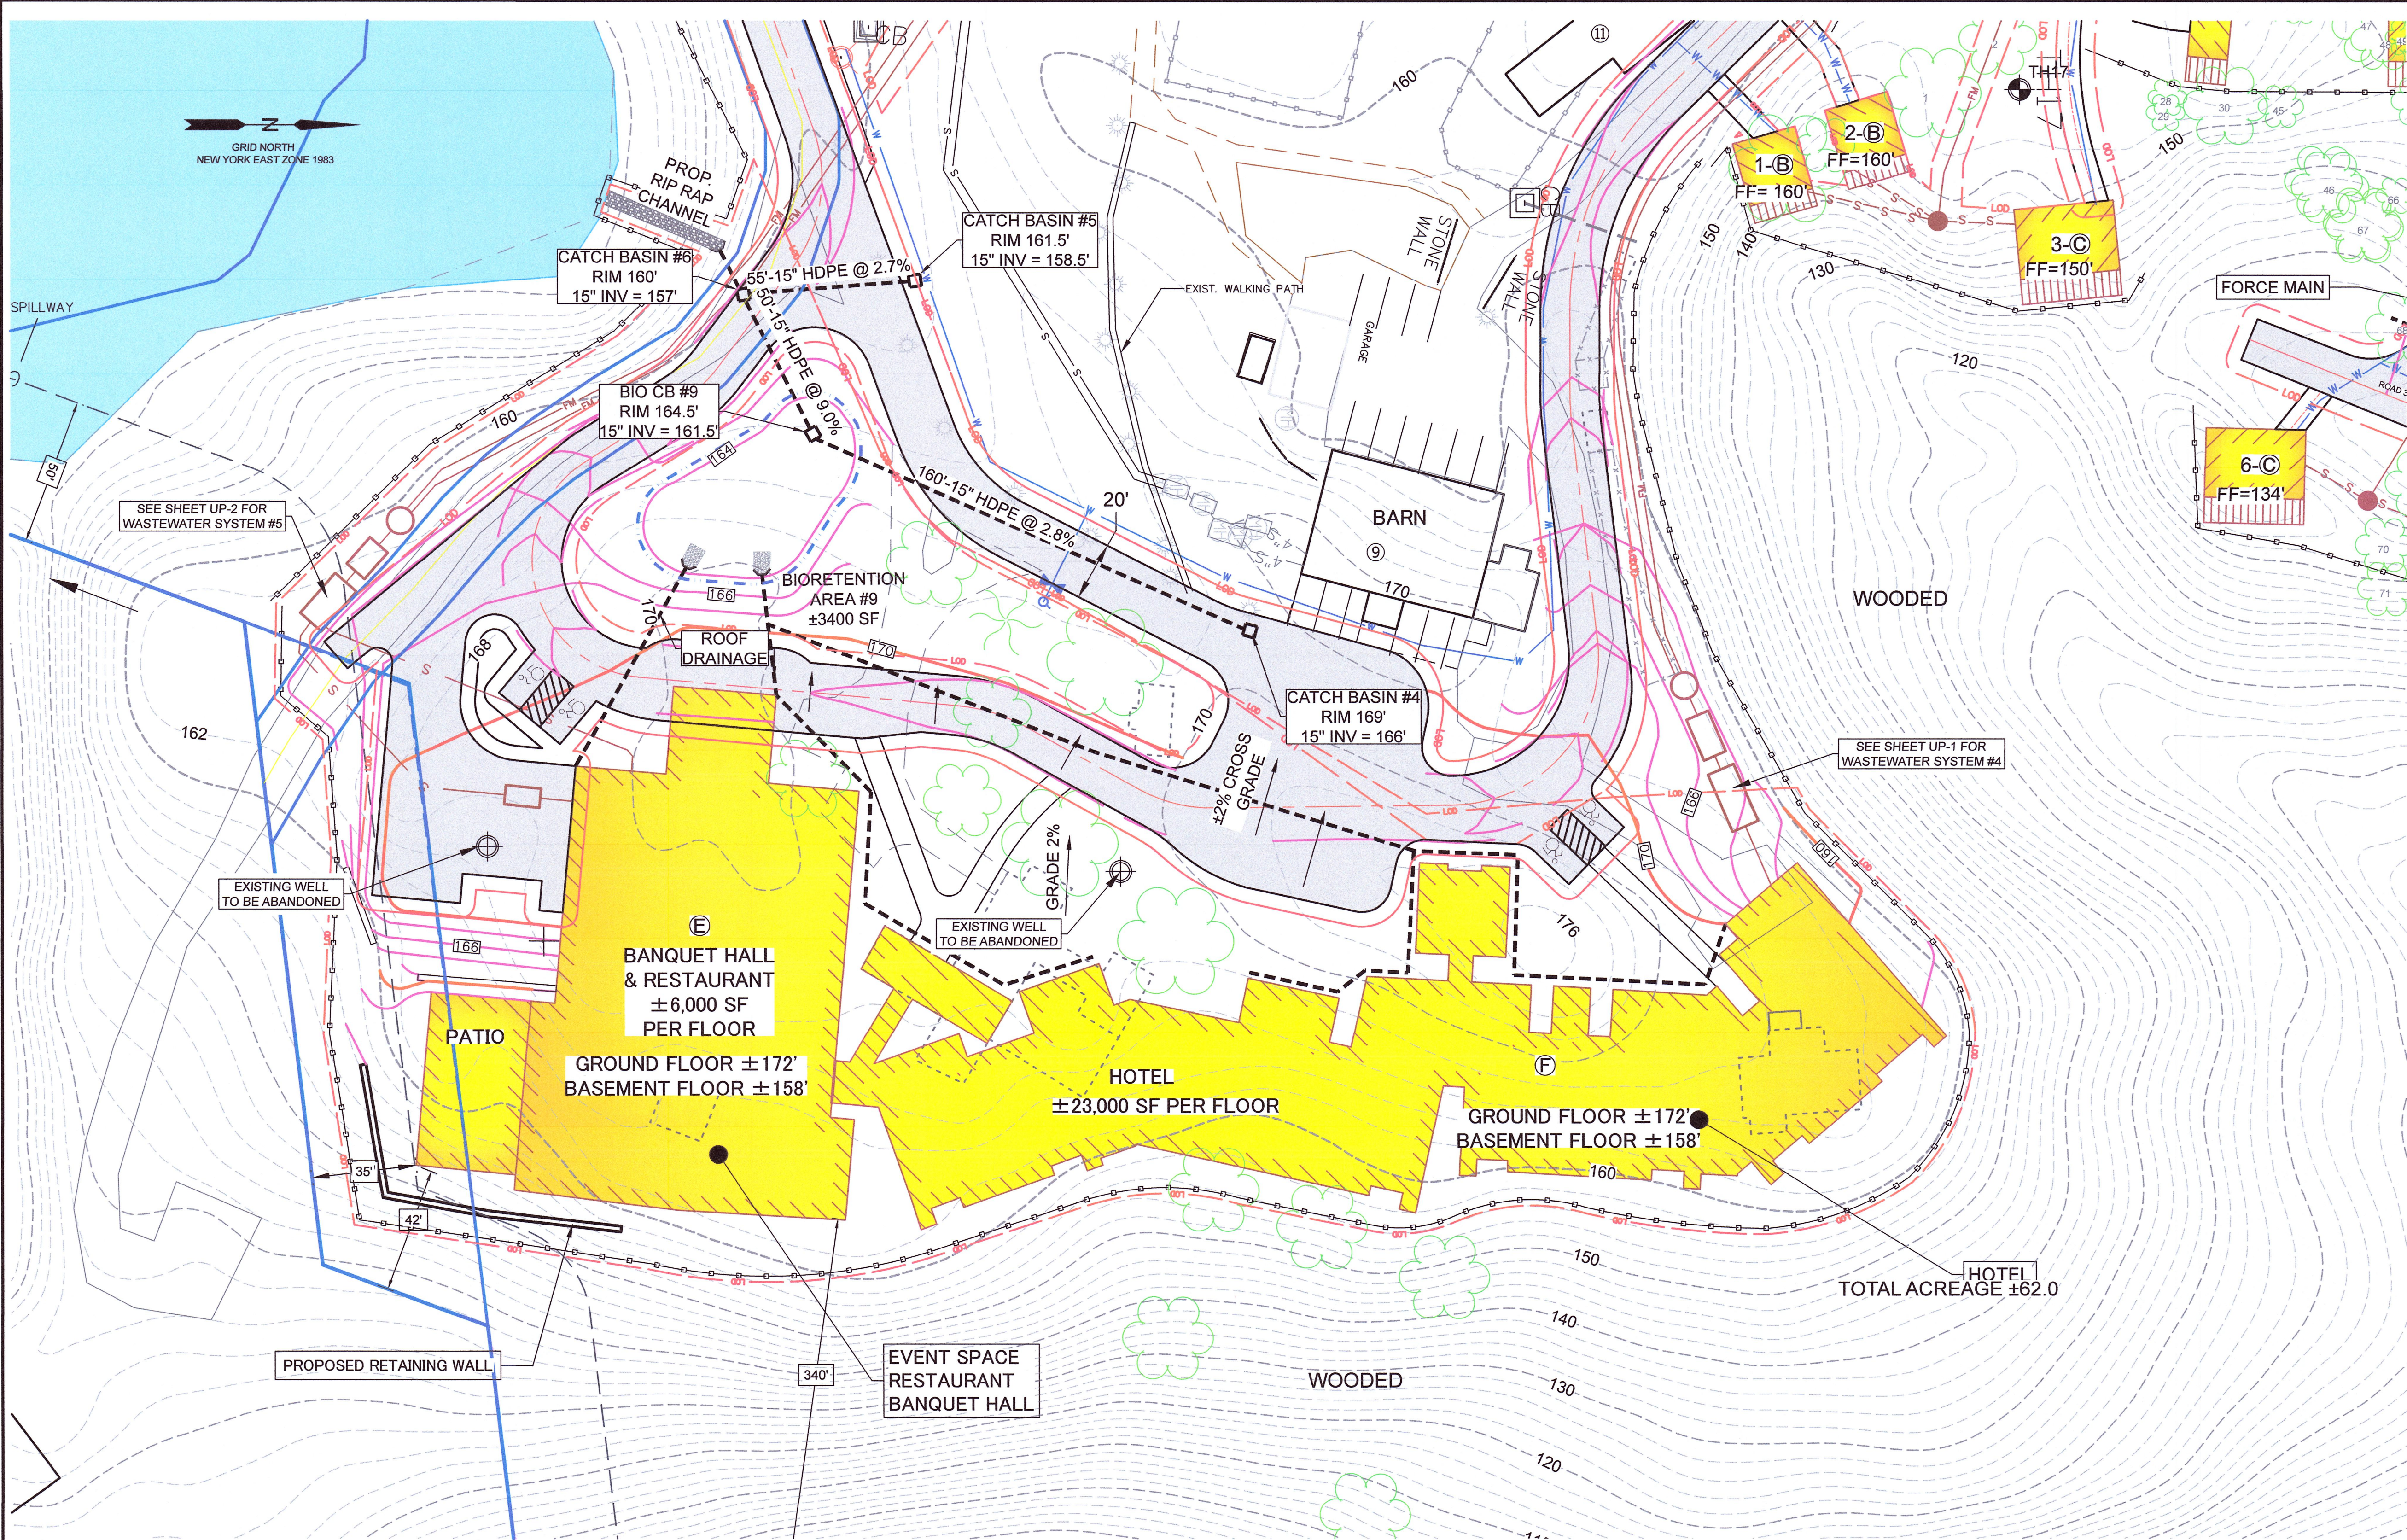

- General Utility Notes and Specifications:**
- General Provisions:**
- All construction activities shall be in compliance with municipal, county state and federal regulations.
 - The protection of adjacent properties or areas on site that are not to be disturbed during construction, shall be the responsibility of the contractor.
 - Any conditions encountered in the field differing from those shown hereon, shall be reported to the design engineer before construction is to proceed.
 - Exploratory excavations shall be performed as needed at all utility connection locations by the contractor to verify existing conditions prior to work. Before connecting to existing utilities, verify existing utility inverts and notify the engineer if any deviation from the plan is required.
 - Where underground or overhead obstructions are encountered in the work, the contractor shall assume all costs for direct or indirect injury to them. Any valve box, valve pit, water service, water main, catch basin, manhole etc. whether or not shown on the drawings shall be protected from damage.
 - The contractor shall maintain service for all existing utilities until no longer necessary.
 - All trenching and shoring shall adhere to OSHA guidelines.
 - Contractor shall comply with all the requirements of the SPDES General Permit for Stormwater Discharges from Construction Activity - GP-0-20-001. A current copy of the Stormwater Pollution Prevention Plan (SWPPP) shall be kept on site at all times. Contractor is responsible for conducting weekly inspections (must be qualified by NYSDEC) or retaining a qualified inspector such as the design engineer to perform such inspections.

- Excavation and Earthwork:**
- Prior to site disturbance the contractor shall install required erosion & sediment control measures.
 - Strip all topsoil prior to commencing earthwork operations. Topsoil may be stored and reused in lawn and planting areas only.
 - Excavation shall be carried to the lines, grades and slopes shown on the approved plans. All final earthwork shall be smoothly and evenly blended into existing conditions.
 - Remove all vegetation, trees, stumps, grasses, organic soils, debris and deleterious materials from excavated soils to be reused as fill on-site.
 - Where unstable or unsuitable material is encountered at the prescribed bottom grade of the trenches it shall be removed.
 - Contractor shall be responsible for dewatering utility trenches and excavations and for the maintenance of surface drainage during the course of the work.
 - After final grading the contractor shall reapply stockpiled top soil on all lawn and planting areas. Topsoil shall be evenly spread a minimum of 4 (four) inches over all planting areas seeded and mulched in lawn areas or planted as per landscaping plan in planting beds. The contractor shall restore lawns, driveways and other disturbed areas to at least as good a condition as before being disturbed.

- Utility Bedding and Backfill:**
- Selected bedding (as specified on the utility typical trench sections heron) shall be provided for the construction of pipe foundations at those locations where the foundations or excavated material, or any portion thereof deemed to be unsuitable for supporting the pipe or structure, or for back filling the cover portion of the trenches to a level one foot above the pipe, or where excavated material consist of a predominance of large stone, boulders or rock which is not suitable for placing in the trench. Certified sieve analysis shall be submitted from the supplier for the engineer's review prior to use.
 - All suitable back fill material shall be placed in layers not exceeding twelve (12) inches in depth, (loose measure), and shall be thoroughly tamped and compacted to a minimum density of 95% standard AASHTO-T99 (ASTM-D698, as amended) compacting test. Compacting equipment shall be of a suitable type for the various back filling operations.
 - Trench Backfill specifications:**
A. NYSDOT Right of Way: Trench backfill material shall conform with NYSDOT Section 403 and meeting the gradation below.
B. Parking and Roads: Trench backfill material shall consist of crushed stone, sand and gravel, crushed shell or onsite material approved by Engineer. The backfill shall consist of hard, sharp, clean granular material, free of organic matter. The material shall be free of any considerable amount of flat, laminated or elongated particles and, silt, clay, limestone, shale or other deleterious matter. The material must be capable of compaction to the densities specified or required. The material shall contain no stones larger than three (3) inches in their largest dimension and no more than 10 percent the material by weight shall pass a No. 200 sieve.
C. Yard and Grass Areas: Trench backfill material shall consist of onsite onsite material or imported material similar to onsite material.

- Drainage:**
- All storm sewer pipe shall be smooth interior HDPE pipe unless noted otherwise.
 - HDPE and sections shall be provided on all drainage pipe inlets or outlets not connected to catch basins or other drainage structures. All outlets shall also be stabilized with rip-rap as per plans.
 - All concrete chambers shall be pre cast concrete to the specifications and dimensions shown hereon. Frames and grates shall be gray iron or ductile iron. Gray iron shall conform with ASTM A 48, Class 30b and ductile iron shall conform with ASTM A 536 and be of a grade appropriate to its intended use to the dimensions and specifications as shown hereon. Any structures subject to vehicle loads shall be able to withstand an H20 loading. Shop drawings shall be submitted to the design engineer for approval prior to construction.
 - The gutters and ditches shall be kept open at all times for surface drainage. No damming or ponding of water, in gutters or other waterways will be permitted except where the engineer shall consider it necessary.
 - The transport of soils to the drainage system shall be avoided during and after construction.
 - All exposed soils shall be stabilized with vegetation, stone or as directed by the engineer.
 - Methods used to control soil erosion and sediment control shall be in accordance with the approved soil erosion and sediment control plan or as directed by the engineer. Contractor shall comply with all the requirements of the SPDES General Permit for Stormwater Discharges from Construction Activity - GP-0-20-001. A current copy of the Stormwater Pollution Prevention Plan (SWPPP) shall be kept on site at all times. Contractor is responsible for conducting weekly inspections (must be qualified by NYSDEC) or retaining a qualified inspector such as the design engineer to perform such inspections.

Dig Safely.
New York
CALL 811
www.digsafelyny.com

Any unauthorized alteration or addition to this plan is a violation of Sect. 7209, Subdivision 2 of N.Y.S. Education Law.

MAP REVISION DATES		
DATE	REVISION	BY
4/19/2024	REVISED FOR ARCHAEOLOGICAL AVOIDANCE	SL
6/24/2024	ADDED SHEETS FOR LIGHTING, LANDSCAPING, ENTRANCE	SL


GRADING AND UTILITY PLAN-HOTEL
FOR
BUTTERMILK FALLS
TOWN OF MARLBOROUGH
ULSTER COUNTY ~ NEW YORK

Scale: 1" = 30'
NOVEMBER 9, 2023

MEDENBACH & EGGERS
CIVIL ENGINEERING & LAND SURVEYING, P.C.
STONE RIDGE, NEW YORK (845) 687-0047
WWW.MECELS.COM

Barry Medenbach
BARRY MEDENBACH, P.E.
NEW YORK LIC. NO. 60142

GP-1
E18 105
SHEET 4 OF 25

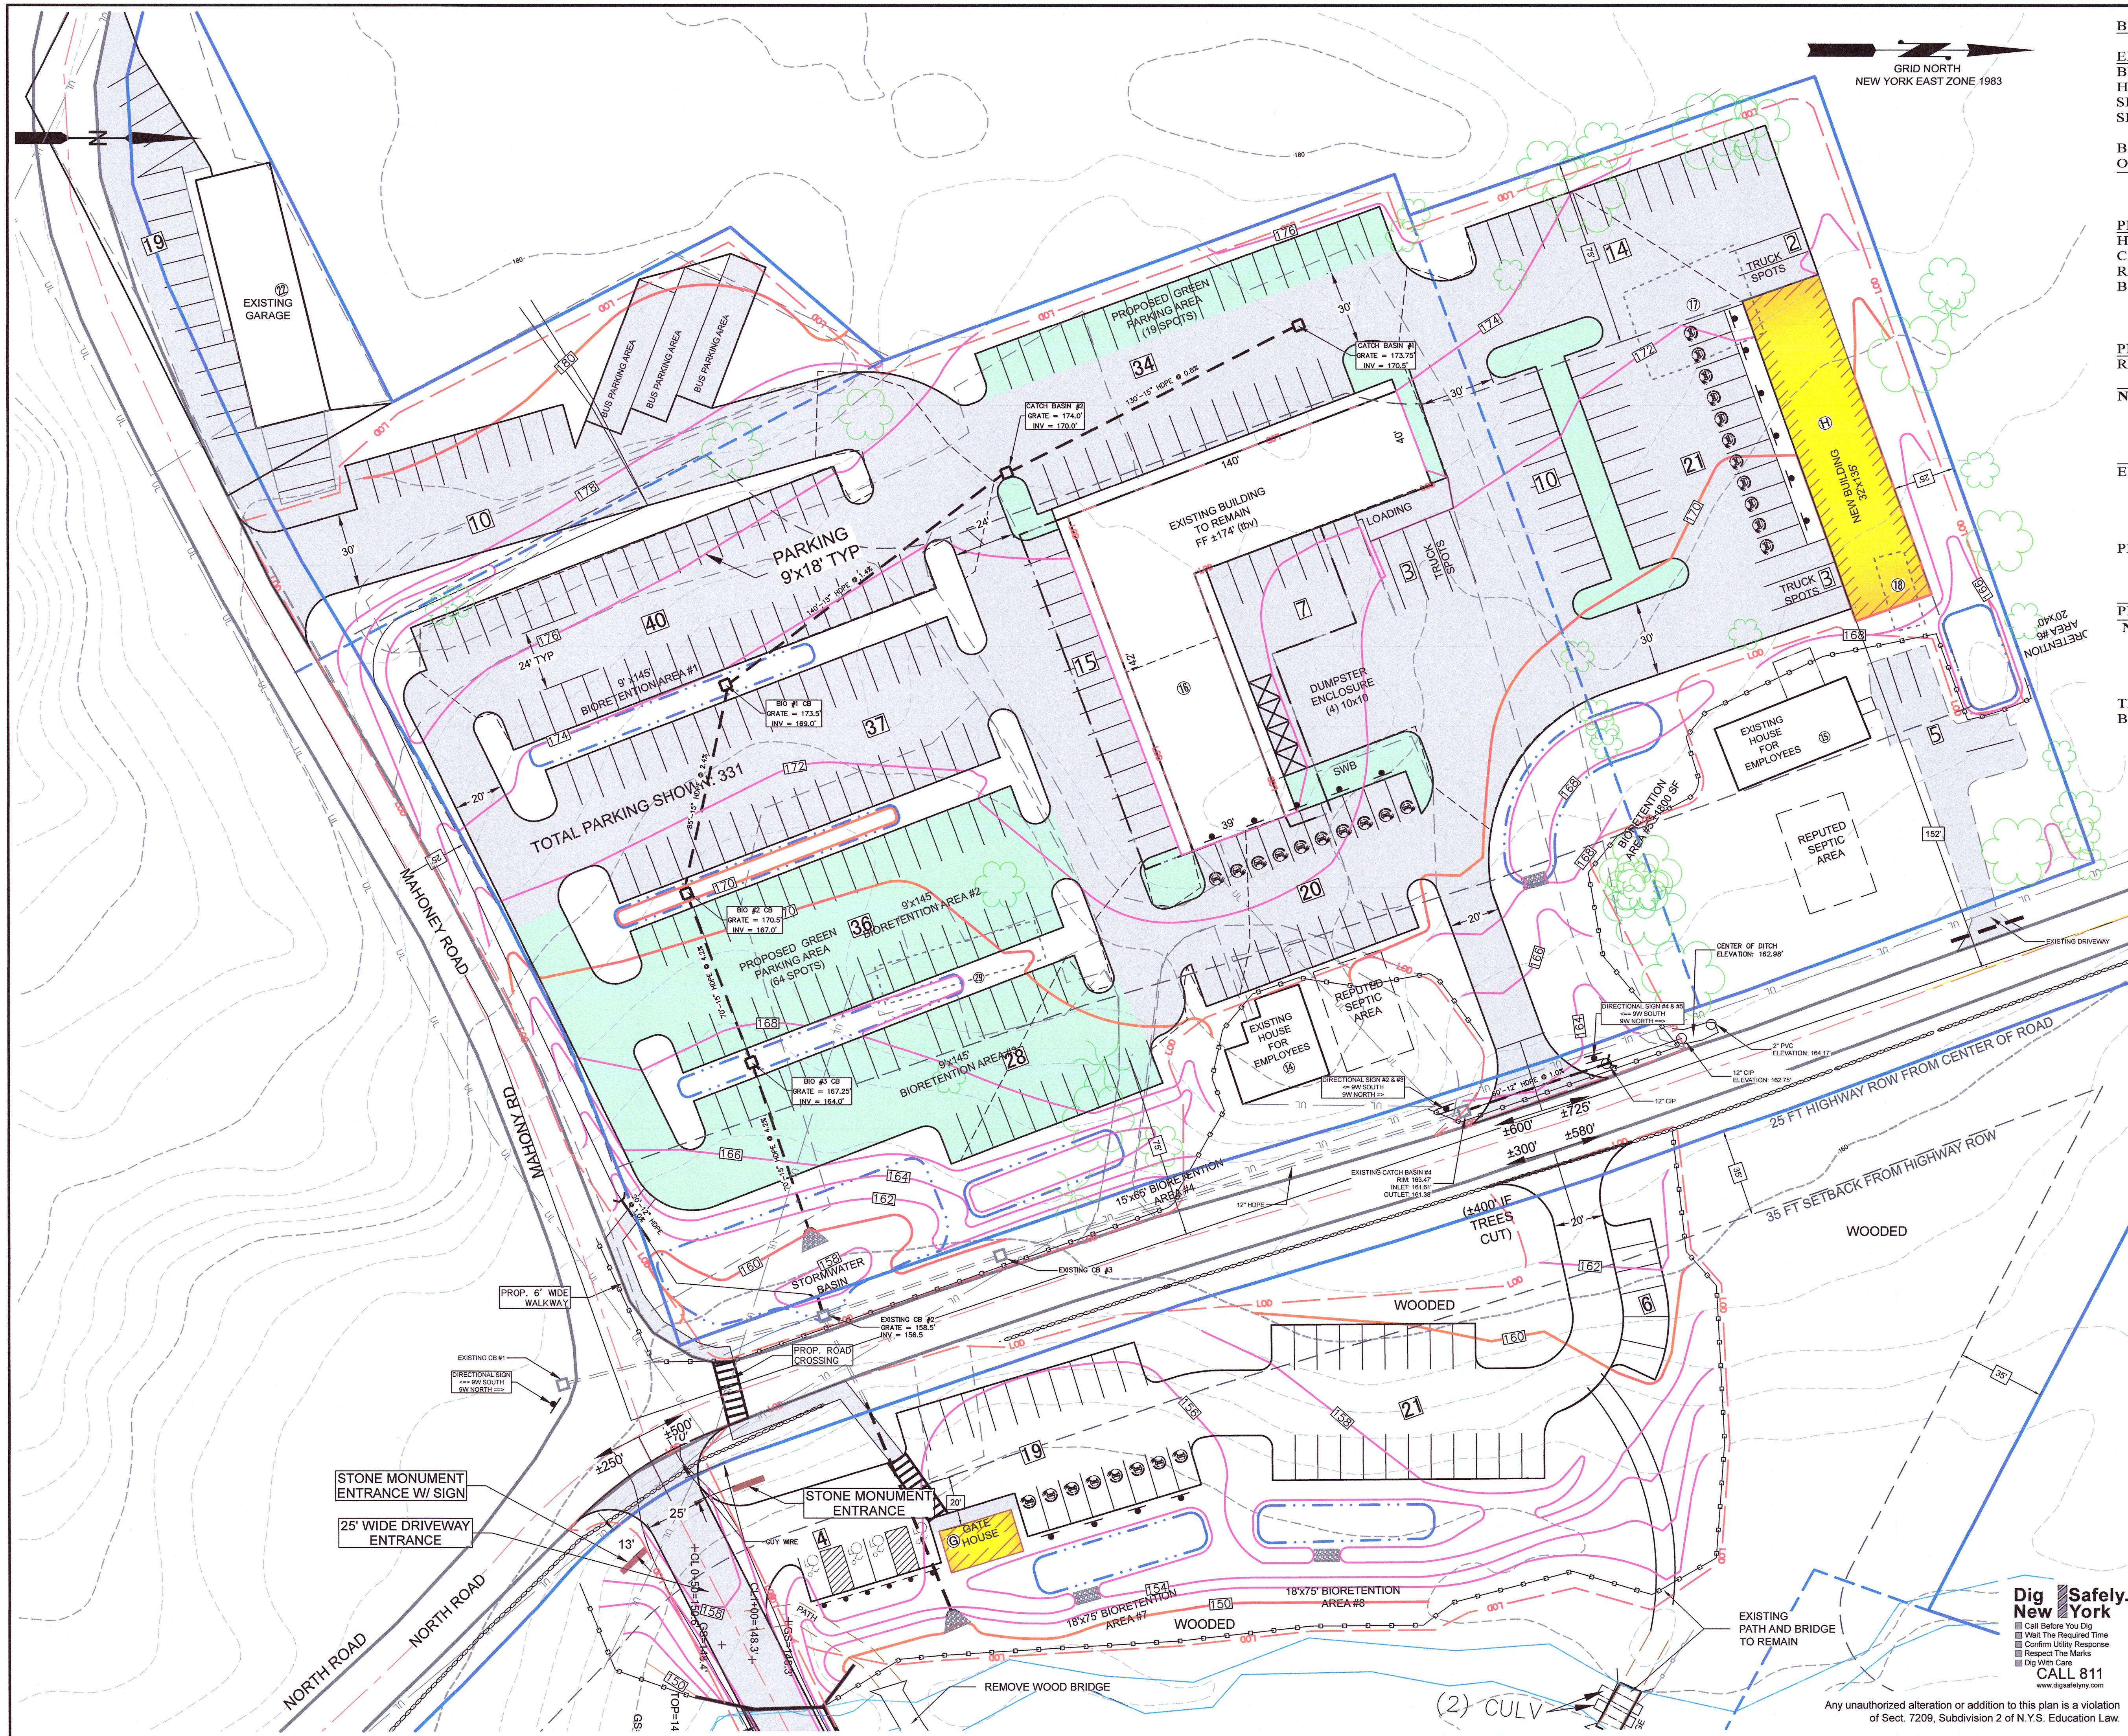

BUTTERMILK FALLS TOTAL FACILITY PARKING ANALYSIS

EXISTING FACILITIES:	REQUIRED
BED & BREAKFAST (14 ROOMS/1)	14
HENRY'S RESTAURANT (150 SEATS/3)	50
SINGLE FAMILY COTTAGE 1x2	2
SPA (11 ROOMS/1)	11
+13 EMPLOYEES	13
BARN BANQUET HALL (120 SEATS/3)	40
OUTSIDE SPECIAL EVENTS (225 SEATS/3)	75
TOTAL EXISTING	205

PROPOSED FACILITIES:	REQUIRED
HOTEL (65 ROOMS)	65
CABINS (35 ROOMS @1)	35
RESTAURANT (60 SEATS/3)	20
BANQUET HALL (300 SEATS/3)	100
+70 EMPLOYEES	70
TOTAL PROPOSED	290

PROJECT TOTAL REQUIRED (290+205)	495
REDUCTION FOR USES NOT IN SERVICE AT SAME TIME	-90
NET TOTAL REQUIRED PARKING (ACCESSIBLE PARKING REQUIRED 9)	405

EXISTING PARKING TO REMAIN:	PROVIDED
EAST OF NORTH ROAD	55
WEST OF NORTH ROAD	24
TOTAL EXISTING	79

PROPOSED PARKING:	
EAST OF NORTH ROAD	54
WEST OF NORTH ROAD (GREEN PARKING 83 OF 272)	272

PROPOSED TOTAL PARKING	326
NET TOTAL PARKING (NET ACCESSIBLE PARKING (NET EV CHARGING	405 10 29)

TRUCK PARKING	8
BUS PARKING	3

MAP REVISION DATES		
DATE	REVISION	BY
4/19/2024	REVISED FOR ARCHAEOLOGICAL AVOIDANCE	SL
6/24/2024	ADDED SHEETS FOR LIGHTING, LANDSCAPING, ENTRANCE	SL

**GRADING AND UTILITY
PLAN-PARKING**
FOR
BUTTERMILK FALLS
TOWN OF MARLBOROUGH
ULSTER COUNTY - NEW YORK

Scale: 1" = 30'


NOVEMBER 9, 2023

MEDENBACH & EGGERS
CIVIL ENGINEERING & LAND SURVEYING, P.C.
STONE RIDGE, NEW YORK (845) 687-0047
WWW.MECELS.COM


Barry Medenbach
BARRY MEDENBACH, P.E.
NEW YORK LIC. NO. 60142

GP-2
E18 105
SHEET 5 OF 25


Z:\Clients\Active\ENGINEERING\18 105 Pollock Buttermilk Hotel & Conference Center\DWG\2024-07-02 E18 105 BUTTERMILK FALLS HOTEL A.P. Master.dwg

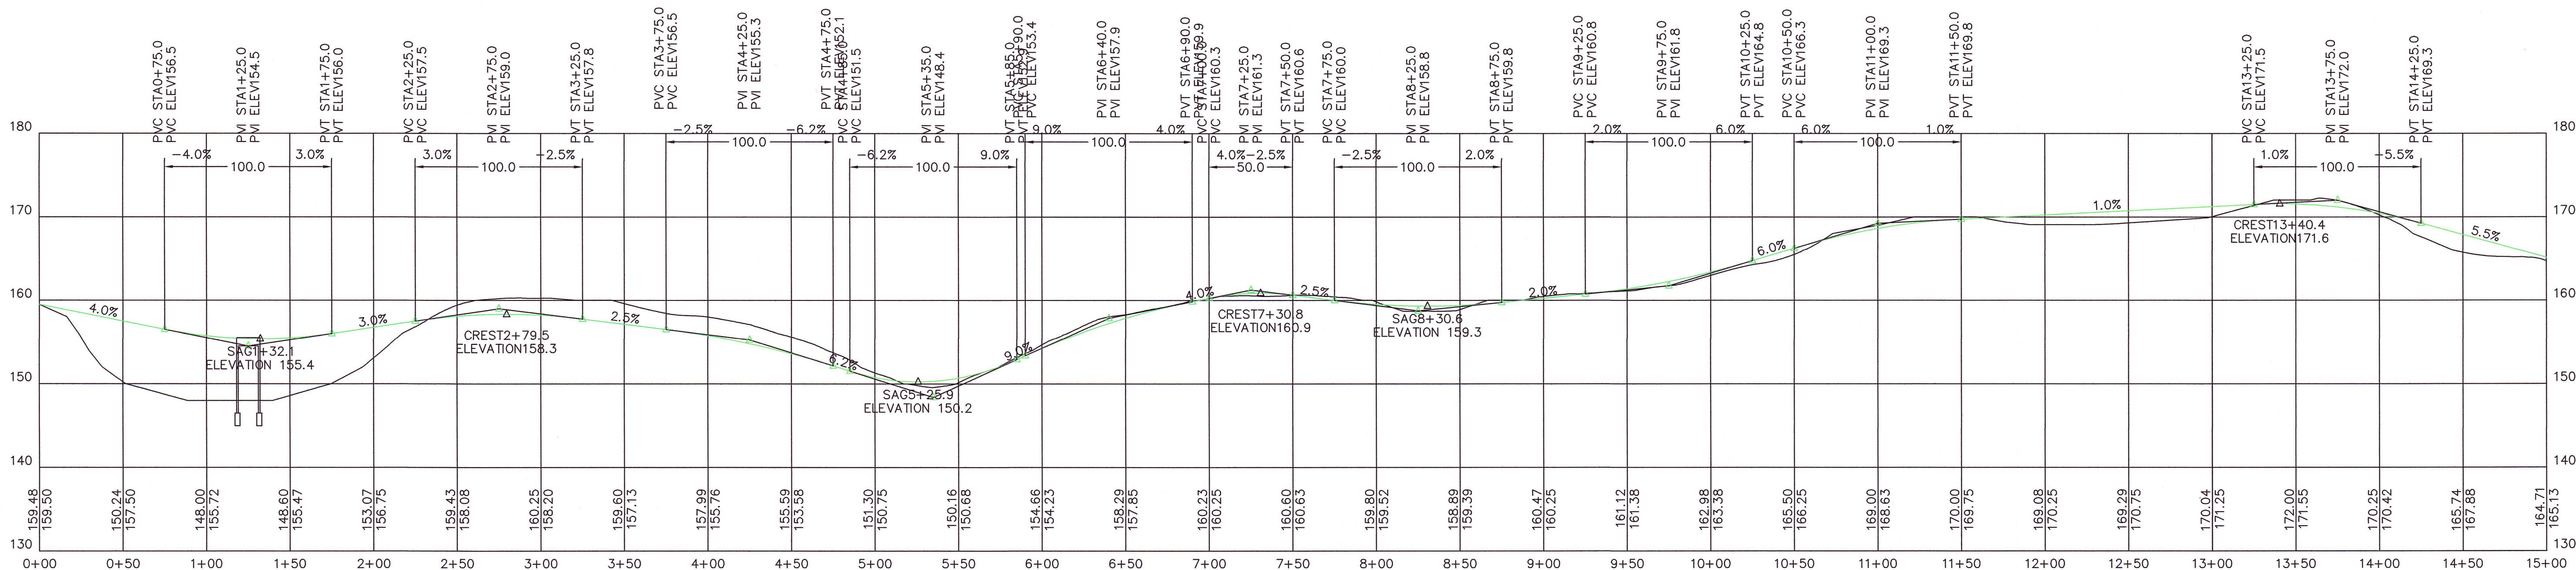

ROAD 1 - PROFILE 1 0+00 to 15+00
SCALE: 1" = 50' HORIZONTAL 1" = 10' VERTICAL

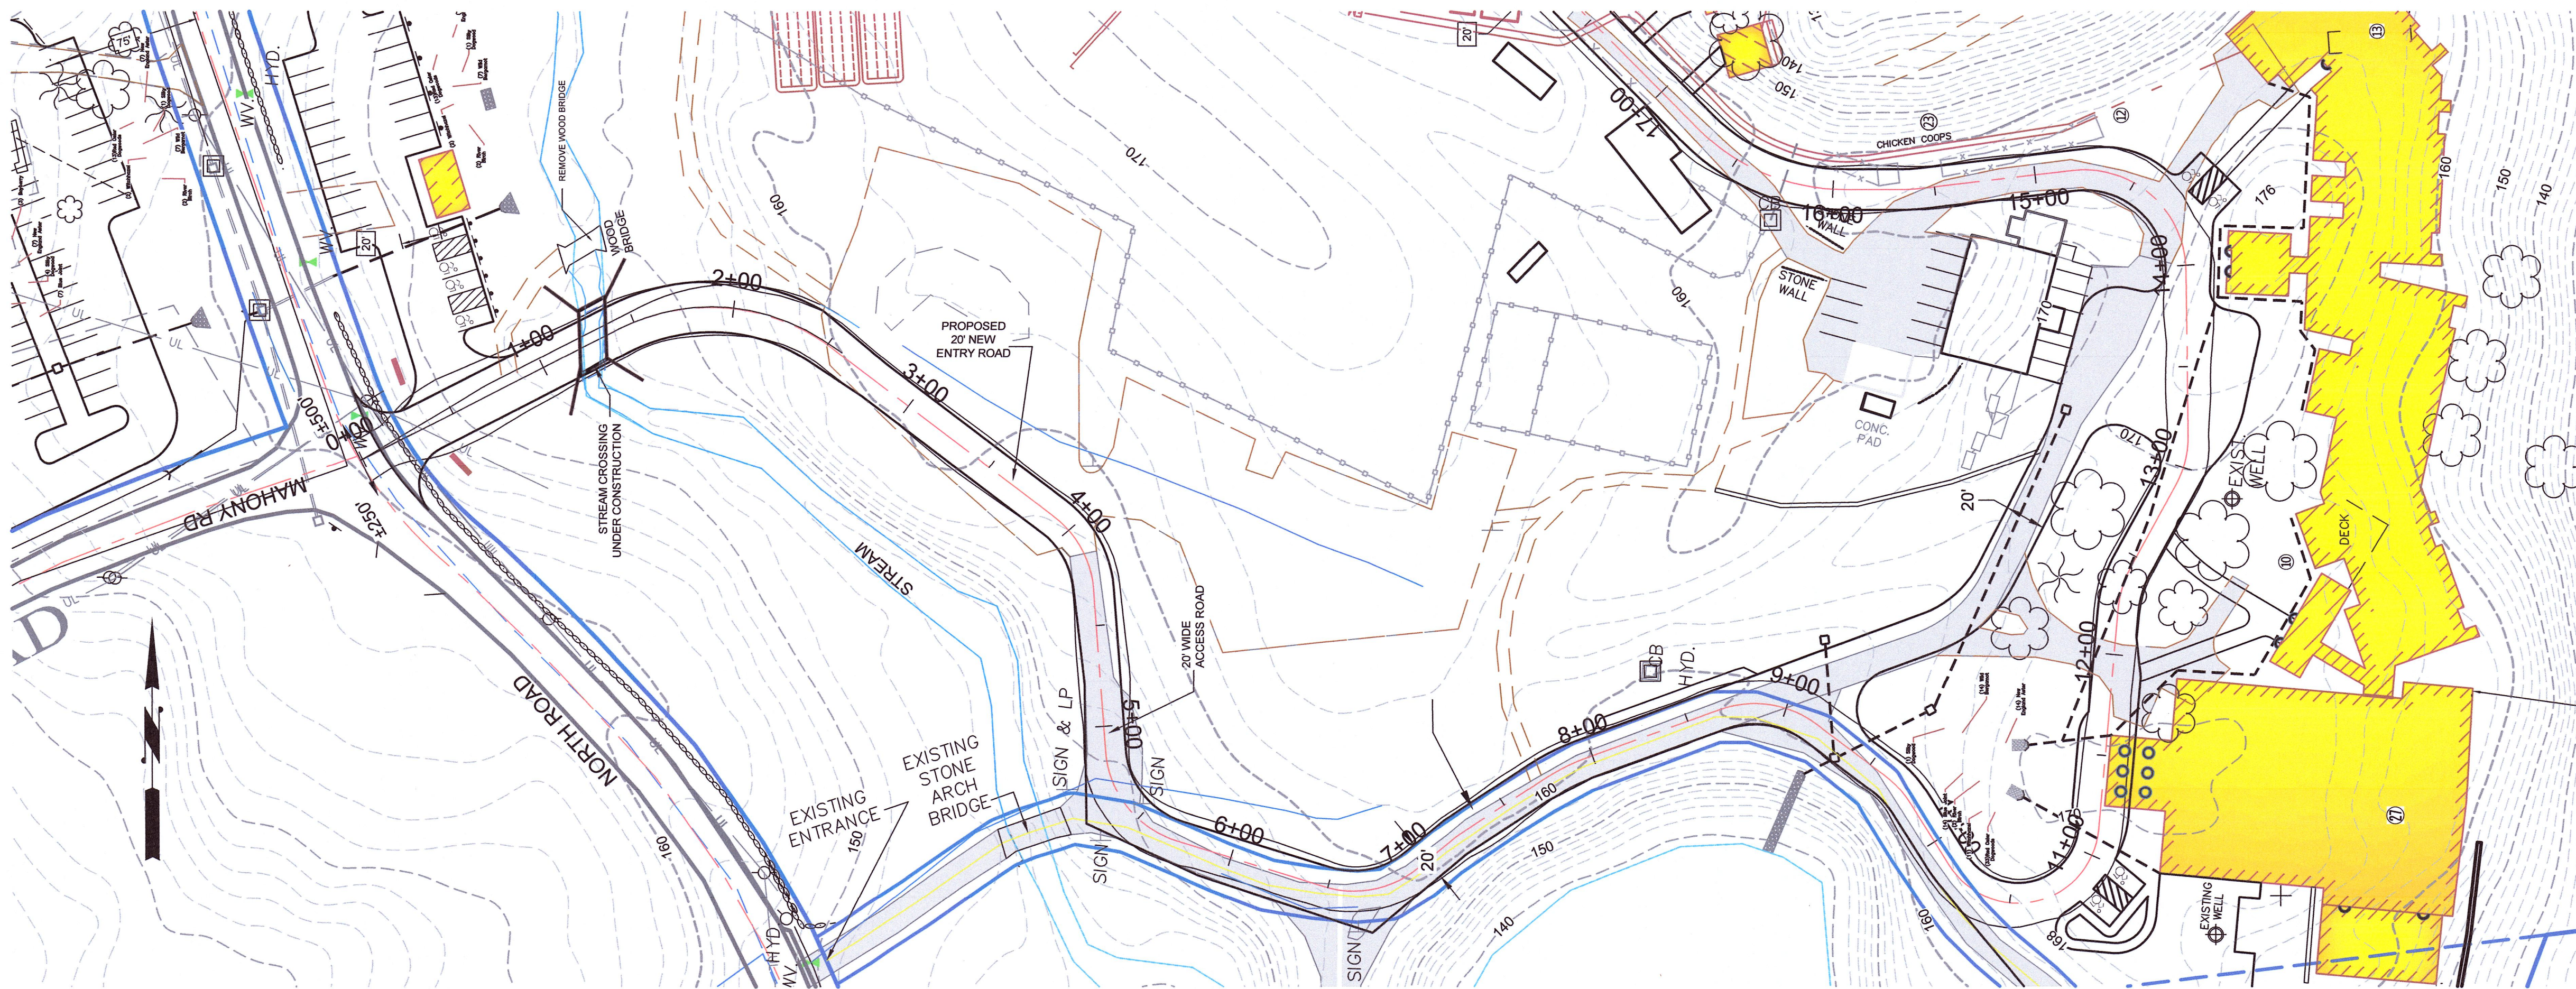


ROAD PLAN 1
SCALE: 1" = 50' HORIZONTAL

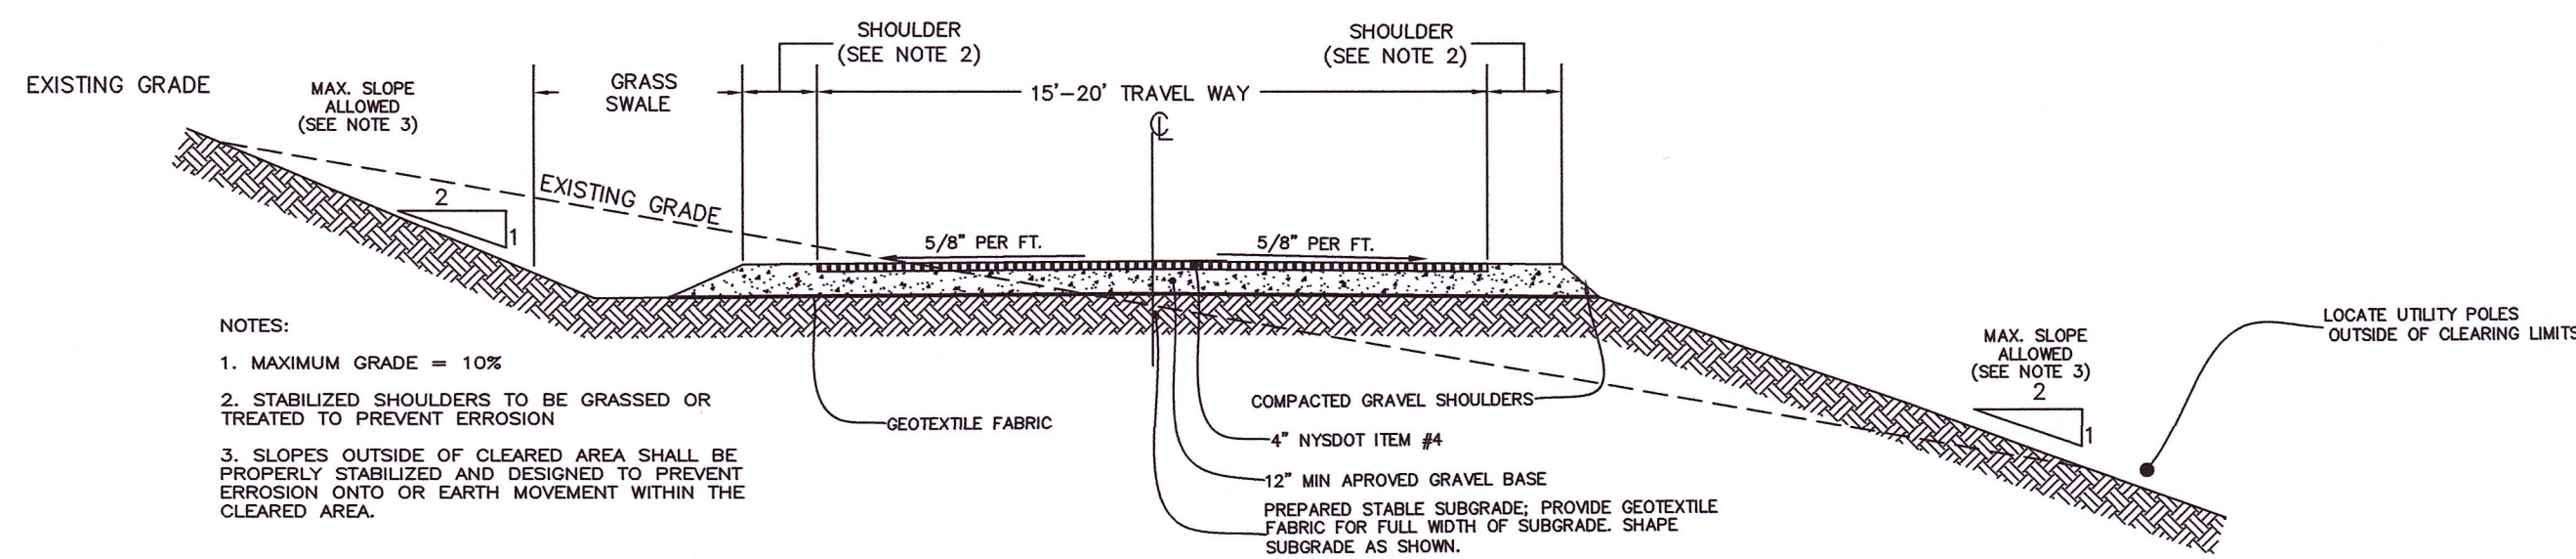

TYPICAL ROAD SECTION
NOT TO SCALE

MAP REVISION DATES		
DATE	REVISION	BY
4/19/2024	REVISED FOR ARCHAEOLOGICAL AVOIDANCE	SL
6/24/2024	ADDED SHEETS FOR LIGHTING, LANDSCAPING, ENTRANCE	SL

DRIVEWAY PROFILE #1
FOR
BUTTERMILK FALLS
TOWN OF MARLBOROUGH
ULSTER COUNTY ~ NEW YORK

 

Scale: 1" = 50'

NOVEMBER 9, 2023


MEDENBACH & EGGERS
CIVIL ENGINEERING & LAND SURVEYING, P.C.
STONE RIDGE, NEW YORK (845) 687-0047
WWW.MECELS.COM

Barry Medenbach, P.E.
NEW YORK LIC. NO. 60142

RP-1
E18 105
SHEET 6 OF 25


Dig Safely.
New York.
Call Before You Dig
Wait The Required Time
Confirm Utility Response
Respect The Marks
Dig With Care
CALL 811
www.digsafelyny.com

Any unauthorized alteration or addition to this plan is a violation
of Sect. 7209, Subdivision 2 of N.Y.S. Education Law.

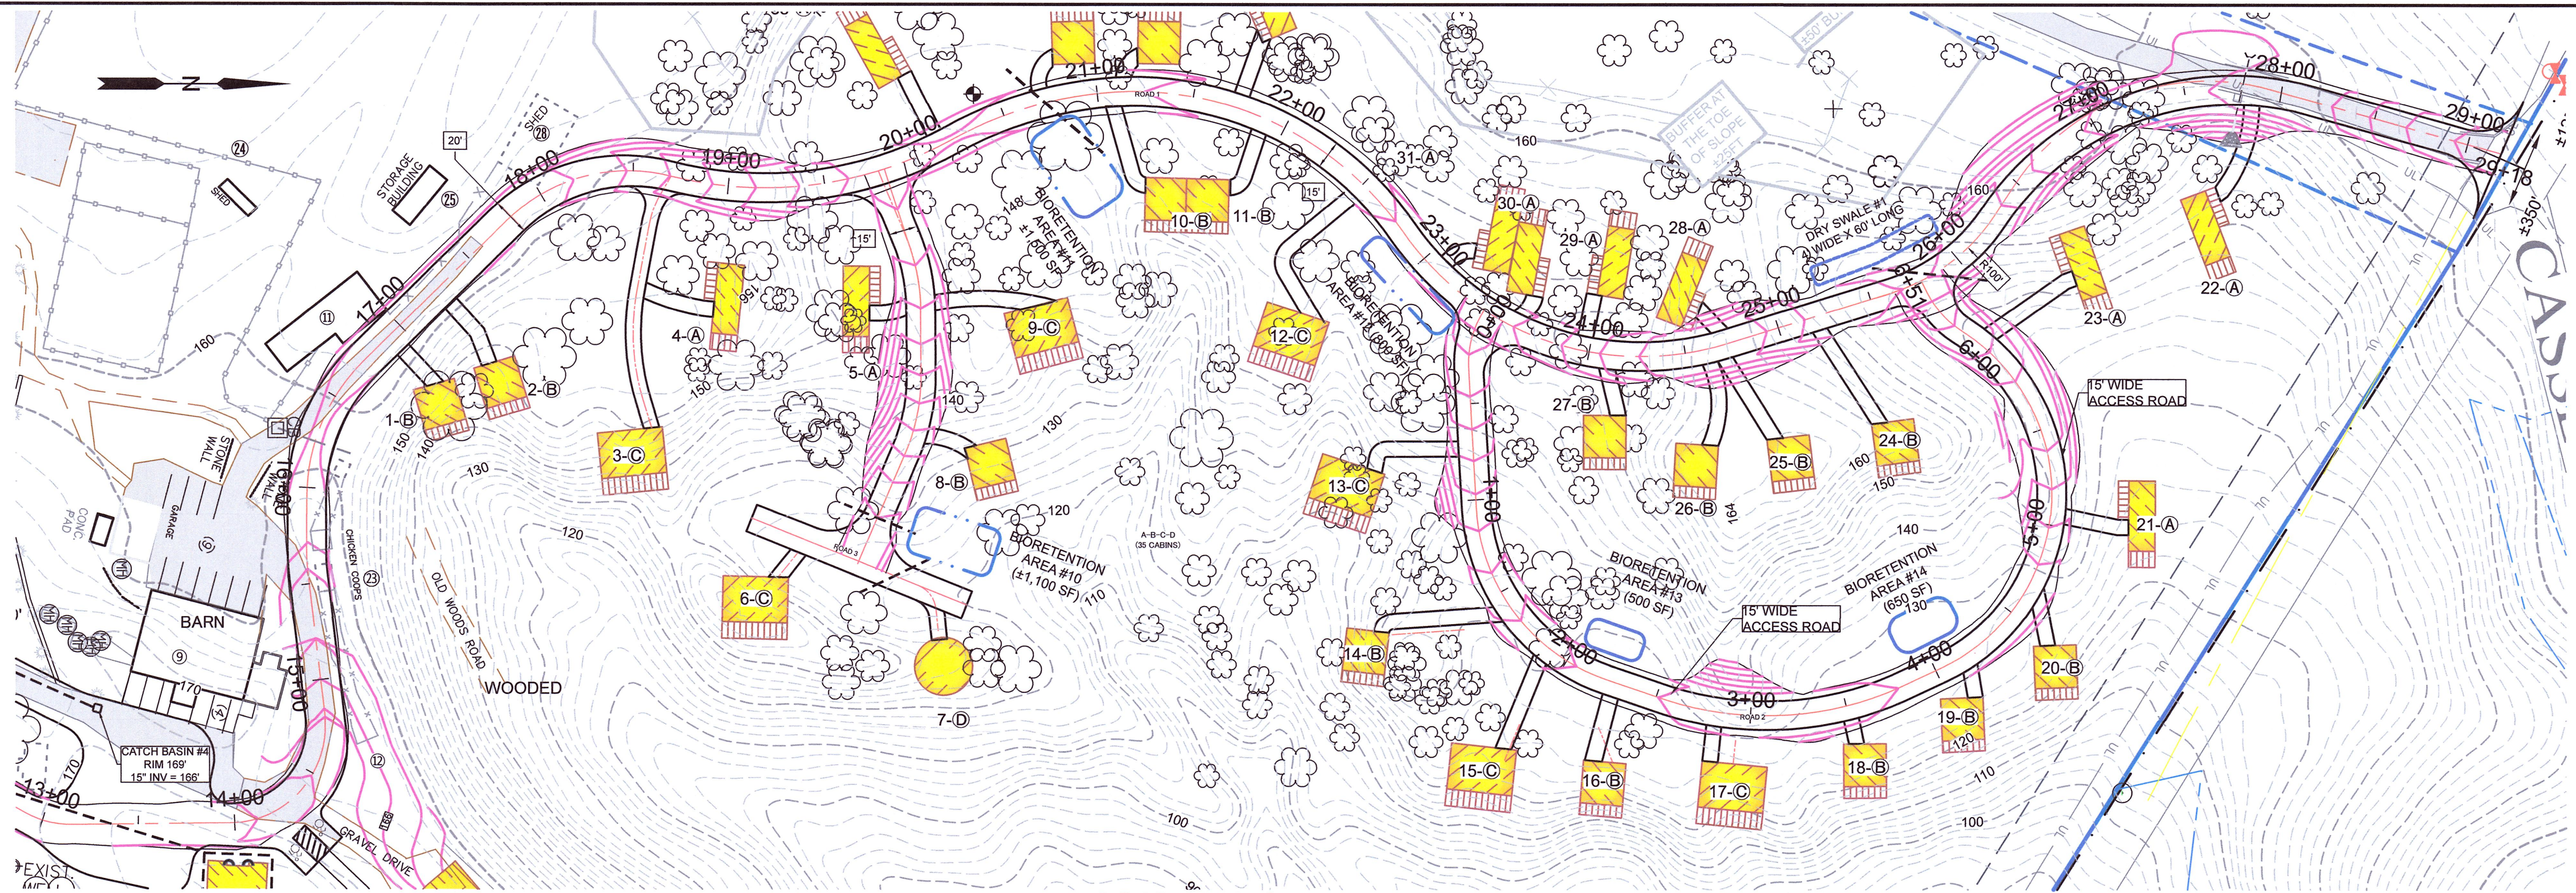


ROAD PLAN 2

SCALE: 1" = 50' HORIZONTAL

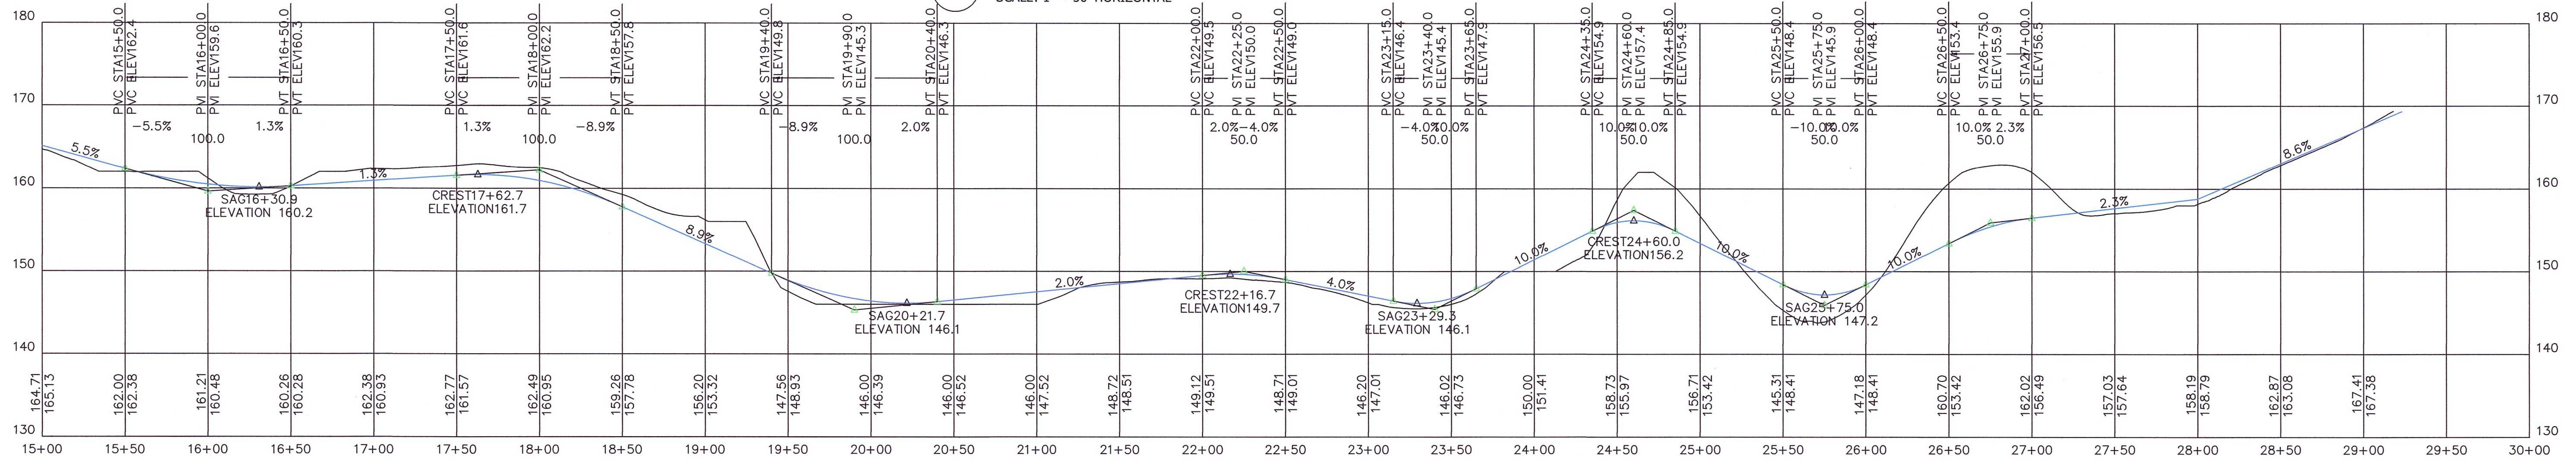

ROAD PROFILE 2 (ROAD 1) 15+00 to 29+18

SCALE: 1" = 50' HORIZONTAL 1" = 10' VERTICAL

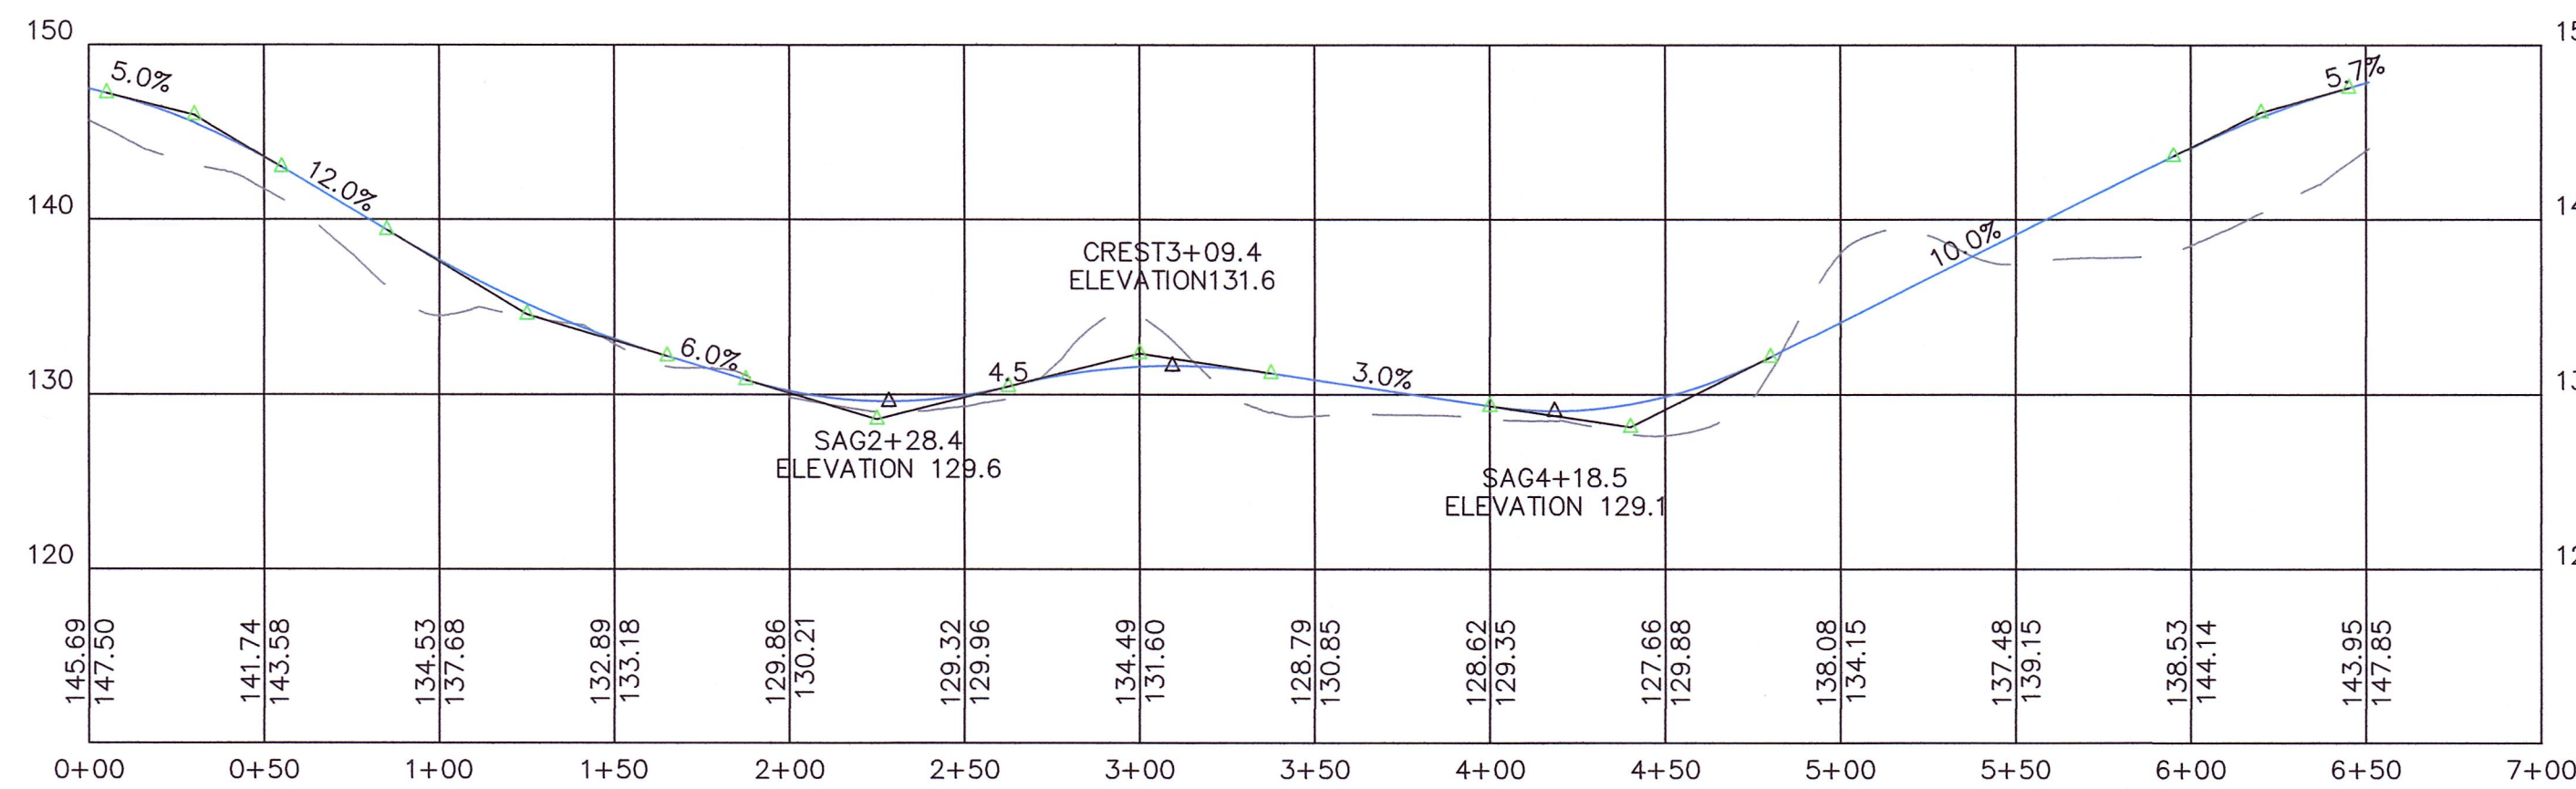


ROAD PROFILE 3 (ROAD 2)

SCALE: 1" = 50' HORIZONTAL 1" = 10' VERTICAL

MAP REVISION DATES

DATE	REVISION	BY
4/19/2024	REVISED FOR ARCHAEOLOGICAL AVOIDANCE	SL
6/24/2024	ADDED SHEETS FOR LIGHTING, LANDSCAPING, ENTRANCE	SL

DRIVEWAY PROFILE #2
FOR
BUTTERMILK FALLS
TOWN OF MARLBOROUGH
ULSTER COUNTY ~ NEW YORK

 

Scale: 1" = 50'


NOVEMBER 9, 2023

MEDENBACH & EGGERS
CIVIL ENGINEERING & LAND SURVEYING, P.C.
STONE RIDGE, NEW YORK (845) 687-0047
WWW.MECELS.COM

Barry Medenbach
BARRY MEDENBACH, P.E.
NEW YORK LIC. NO. 60142

Dig Safely.
New York
Call Before You Dig
Wait The Required Time
Confirm Utility Response
Respect The Marks
Dig With Care
CALL 811
www.digsafelyny.com

Any unauthorized alteration or addition to this plan is a violation of Sect. 7209, Subdivision 2 of N.Y.S. Education Law.

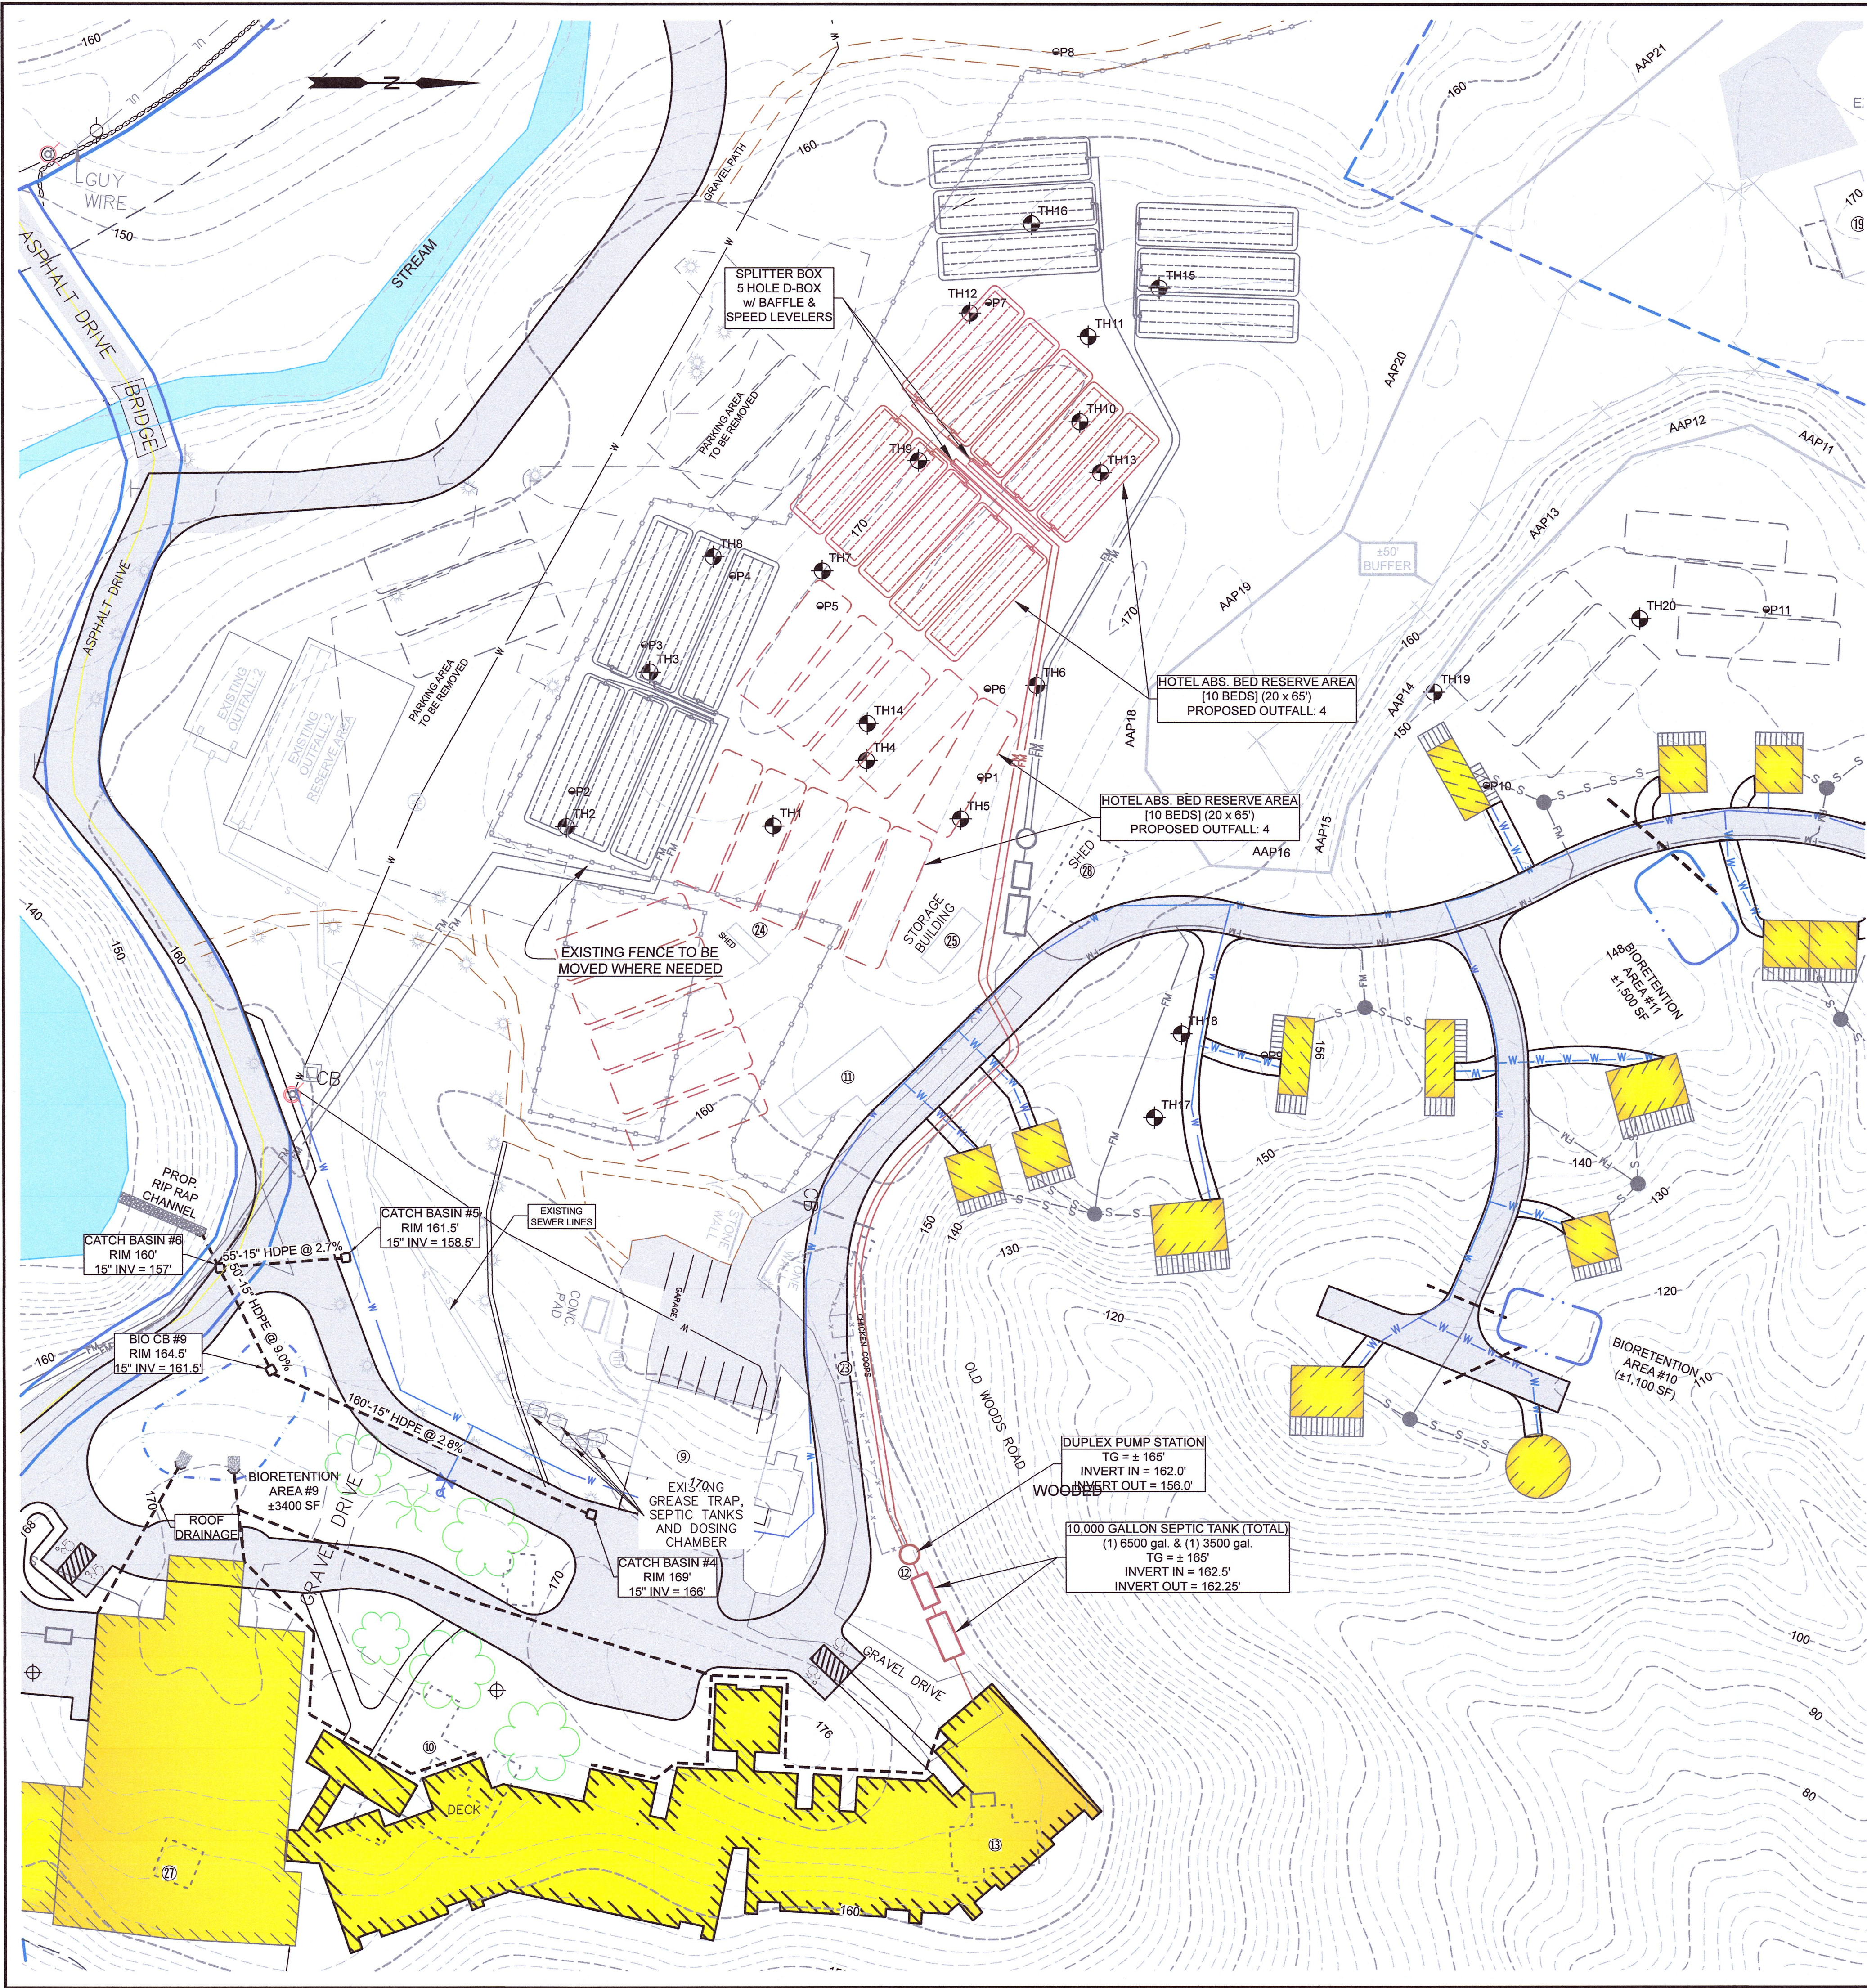

TEST HOLE DATA

TH# DENOTES SOIL TEST HOLE LOCATIONS

Conducted: 7/3/2023
Observed by Chris Kresser

TH # 4
0-12" TOPSOIL
12- 44" SILT LOAM
@32" SEEPAGE

TH # 5
0-29" TOPSOIL
29 - 48" SILT LOAM
NO WATER, ROCK, OR MOTTLING

TH # 6
0-16" TOPSOIL
16 - 36" SILT LOAM
36 - 52" GRAVEL LOAM
NO WATER, ROCK, OR MOTTLING

TH # 9
0-16" TOPSOIL
16 - 43" SILT LOAM
AT 41" WATER
NO ROCK OR MOTTLING

TH # 10
0-39" TOPSOIL
39 - 54" SILT LOAM
NO WATER, ROCK OR MOTTLING

TH # 11
0- 10" TOPSOIL
10- 48" SILT LOAM
NO WATER, ROCK OR MOTTLING

TH # 12
0- 16" TOPSOIL
16- 48" SILT LOAM
NO WATER, ROCK, OR MOTTLING

Conducted: 9/6/2023
Observed by Chris Kresser

TH # 13
0-8" TOPSOIL
8 - 58" SILT LOAM
AT 58" MOTTLING
NO WATER OR ROCK

TH # 15
0-6" TOPSOIL
6 - 60" SILT LOAM
60 - 78" SAND GRAVEL

TH # 14
0-10" TOPSOIL
10- 58" SILT LOAM
58 - 80" SAND GRAVEL LOAM
NO WATER, ROCK OR MOTTLING

TH # 16
0-6" TOPSOIL
6- 60" GRAVEL
60-80 FINE SAND

PERC HOLE DATA

P# DENOTES PERCOLATION TEST LOCATIONS

(COMPLETED ON 7/15/2023)

P1 = 13 MIN./INCH

P6 = 13 MIN./INCH

(COMPLETED ON 9/27/2023)

P7 = xx MIN./INCH

Hotel 65 rooms @ 110 gpd= 7,150 gpd

Proposes 2 septic tanks in series - one (1) 6000 gal and one (1) 3000 gal
- ten (10) disposal beds 20'x65'

HOTEL ABS. BED DESIGN SPECIFICATIONS

AVERAGE DAILY FLOW = 7150 GPD
STABILIZED PERCOLATION RATE = 20 MIN./INCH
APPLICATION RATE = 0.55 GPD/SQ.FT.
REQUIRED ABSORPTION AREA
= 7150 GPD/0.55(GPD/SQ. FT.) = 13,000 SQ. FT.
PROVIDE (10) BEDS @ 20 FT x 65 FT = 13,000 SQ. FT.
- PUMPING/DOSING VOLUME
FORCE MAIN PIPE VOLUME
640 FT OF 1 1/2" PIPE x 0.0918 GALS/FT = 59 GALS
- TOTAL LATERAL PIPE VOLUME
(4) LATS @ 65 FT = 260 FT
(5) BEDS @ 260 FT = 1300 FT OF LATERALS
1300 FT x 0.653 GALS/FT = 849 GALS
DOSING VOLUME
849 GALS x 75% = 637 GALS + 59 GALS(F.M.) = 696 GALS
849 GALS x 85% = 722 GALS + 59 GALS(F.M.) = 781 GALS

LEGEND

- WATER MAIN NEW
- PROPOSED GRINDER PUMP
- FORCEMAIN NEW

Dig Safely.
New York
Call Before You Dig
Wait The Required Time
Confirm Utility Response
Respect The Marks
Dig With Care
CALL 811
www.digsafelyny.com


Any unauthorized alteration or addition to this plan is a violation of Sect.
7209, Subdivision 2 of N.Y.S. Education Law.

MAP REVISION DATES

DATE	REVISION	BY
4/19/2024	REVISED FOR ARCHAEOLOGICAL AVOIDANCE	SL
6/24/2024	ADDED SHEETS FOR LIGHTING, LANDSCAPING, ENTRANCE	SL

WASTEWATER PLAN
OUTFALL #4 - HOTEL


FOR
BUTTERMILK FALLS
TOWN OF MARLBOROUGH
ULSTER COUNTY - NEW YORK

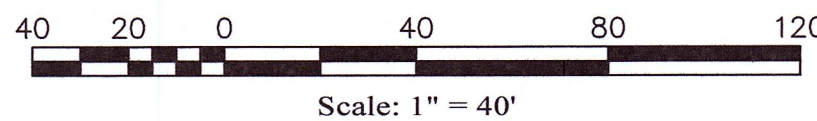

FEBRUARY 06, 2024


MEDENBACH & EGGERS

CIVIL ENGINEERING & LAND SURVEYING, P.C.
STONE RIDGE, NEW YORK (845) 687-0047
WWW.MECELS.COM

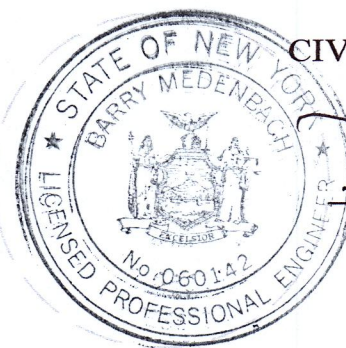

Barry Medenbach, P.E.
NEW YORK LIC. NO. 60142

UP-1
E18 105
SHEET 8 OF 25

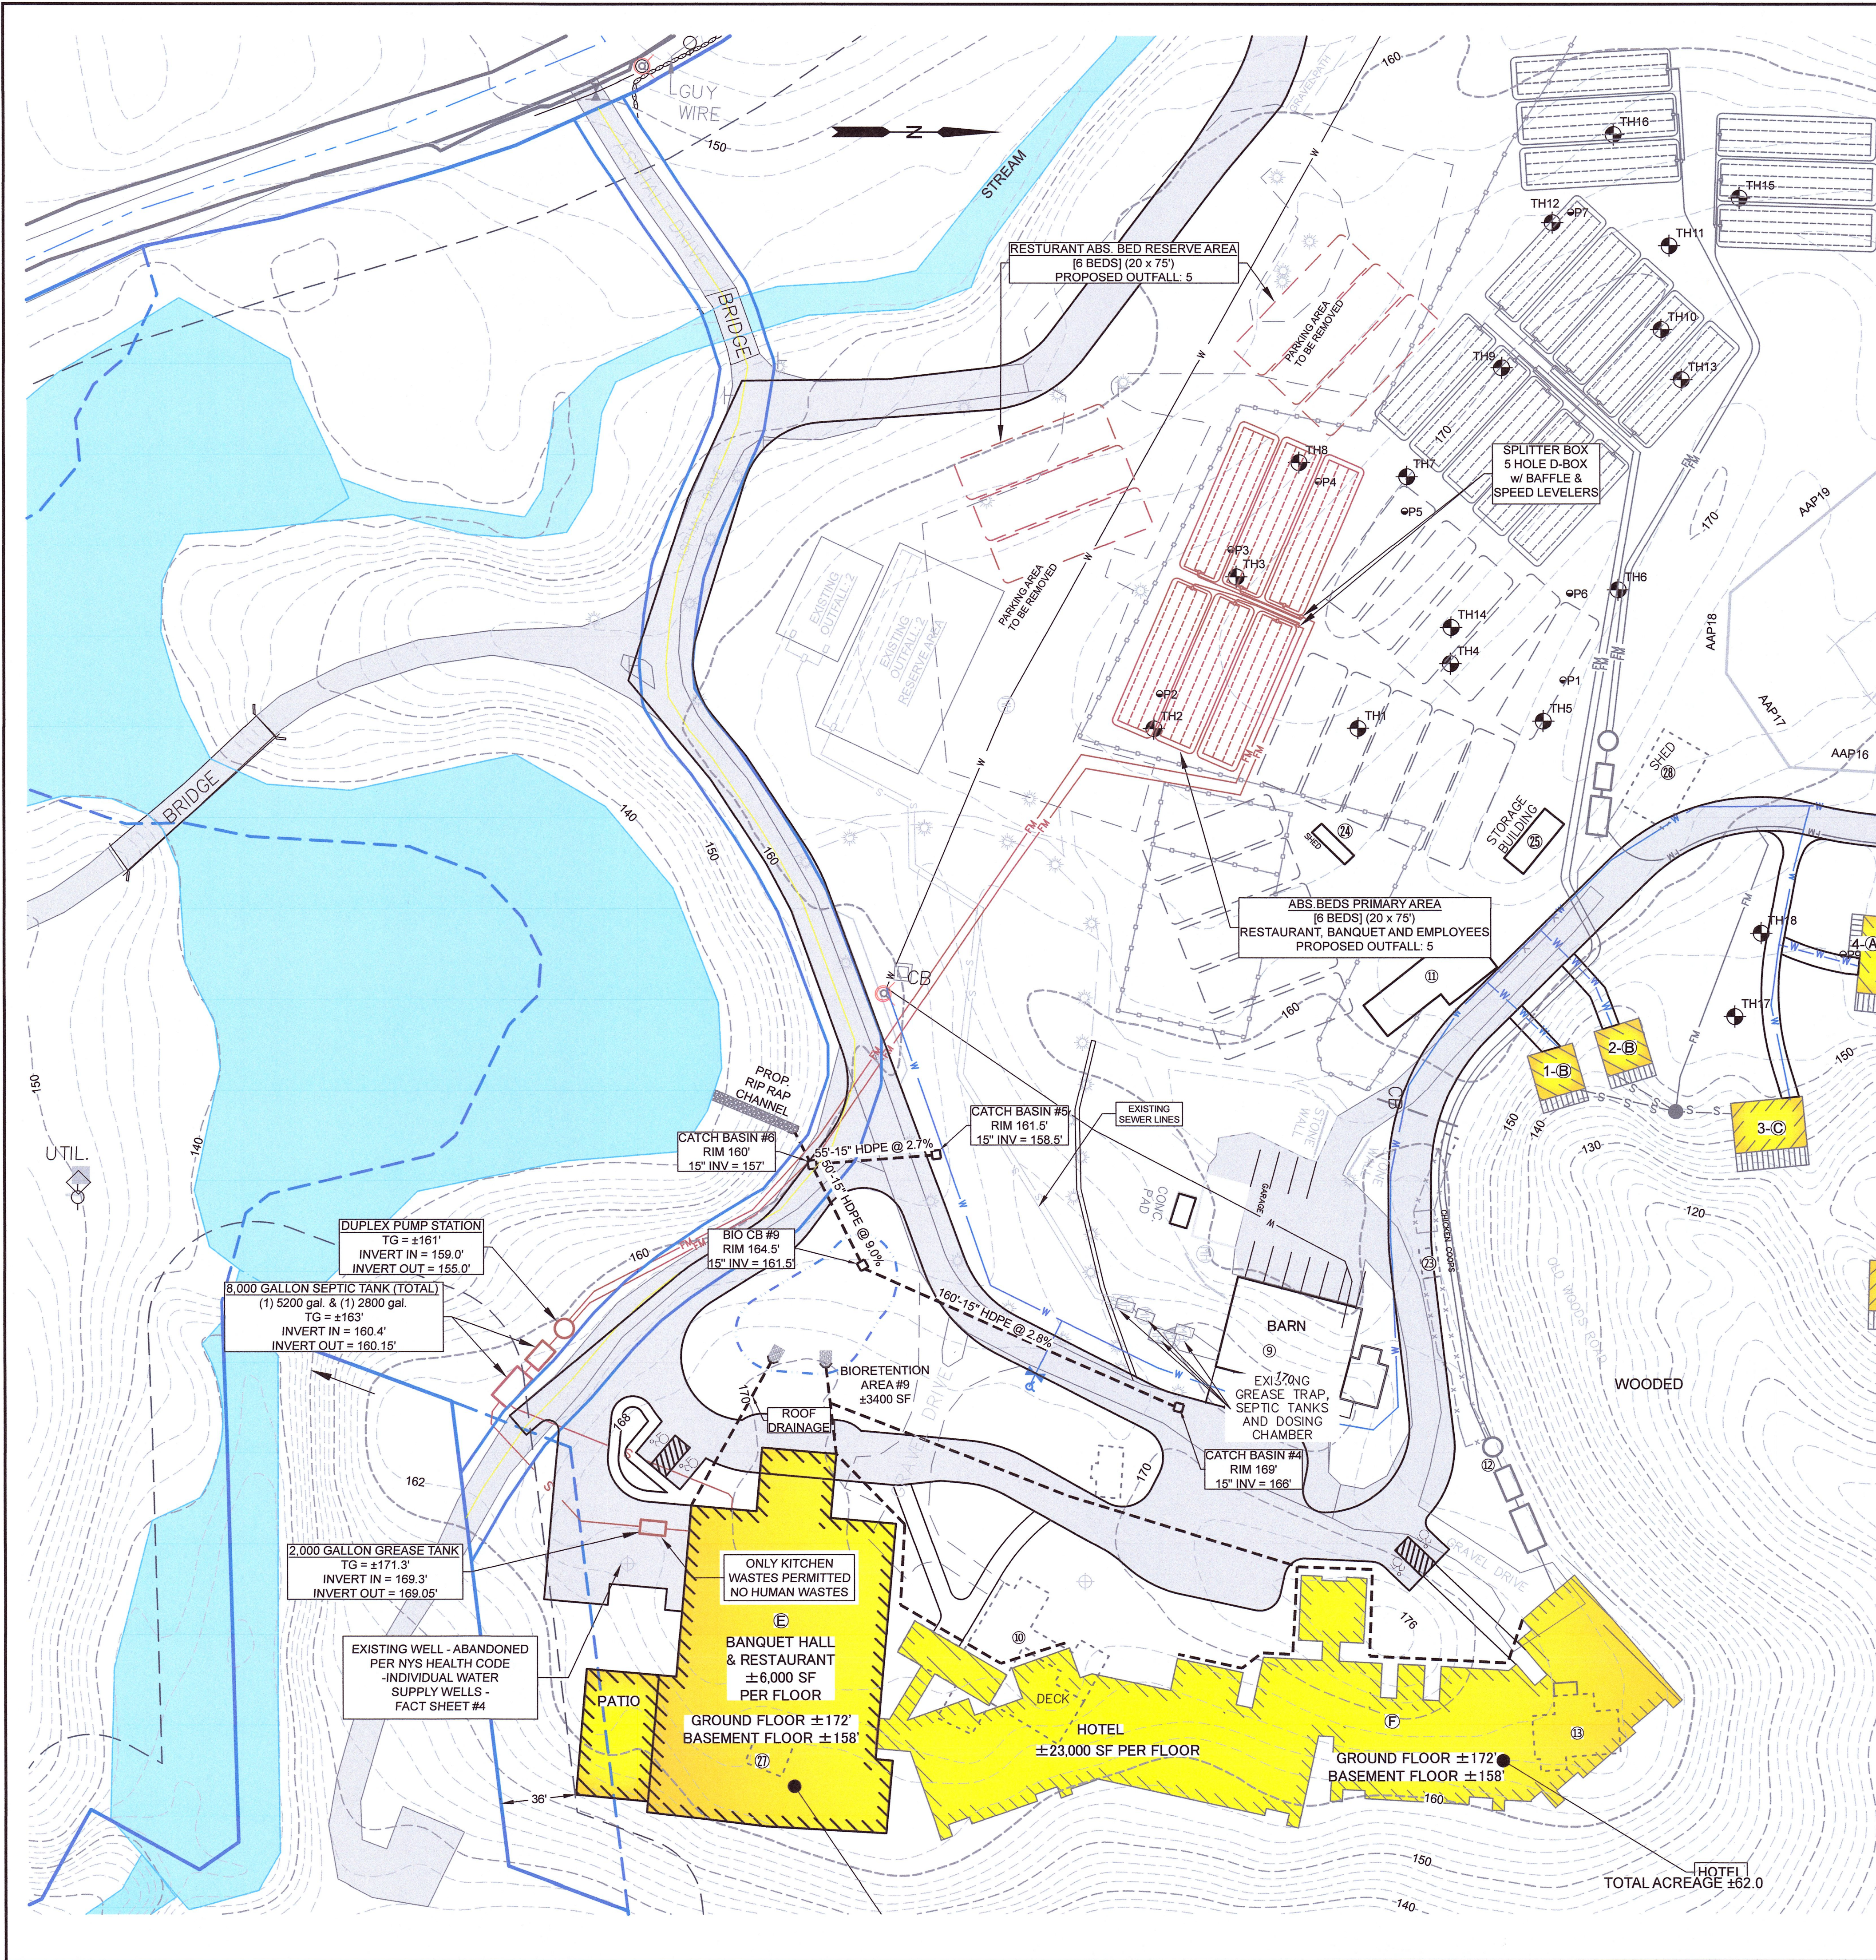

TEST HOLE DATA

TH# DENOTES SOIL TEST HOLE LOCATIONS

Conducted: 7/3/2023
Observed by Chris Kresser

TH #1
0 - 49" SILT LOAM
NO WATER, ROCK OR MOTTLING

TH #2
0-22" TOPSOIL
22-53" SILT LOAM
NO WATER, ROCK OR MOTTLING

TH #3
0-23" TOPSOIL
23- 55" SILT LOAM

TH #4
0-12" TOPSOIL
12- 44" SILT LOAM
@32" SEEPAGE

TH #7
0-15" TOPSOIL
15- 50" SILT LOAM
NO WATER, ROCK OR MOTTLING

TH #8
0-33" TOPSOIL
33 - 58" SILT LOAM

Conducted: 9/6/2023
Observed by Chris Kresser

TH #14
0-10" TOPSOIL
10- 58" SILT LOAM
58 - 80" SAND GRAVEL LOAM
NO WATER, ROCK OR MOTTLING

PERC HOLE DATA

P# DENOTES PERCOLATION TEST LOCATIONS
(COMPLETED ON 7/15/2023)

P2 = 15 MIN./INCH
P3 = 11 MIN./INCH
P4 = 16 MIN./INCH
P5 = 14 MIN./INCH

Restaurant, Banquet Hall and Employees at 4920 gpd.

Propose 2 septic tanks in series - one (1) 5200 gal and one (1) 2800 gal
- six (6) disposal beds 20'x75'

RESTAURANT/BANQUET HALL/EMPLOYEES
ABS. BED DESIGN SPECIFICATIONS


AVERAGE DAILY FLOW = 4920 GPD
STABILIZED PERCOLATION RATE = 20 MIN./INCH
APPLICATION RATE = 0.55 G.P.D./SQ.FT.
REQUIRED ABSORPTION AREA
= 4920 GPD/0.55(GPD/SQ.FT.) = 8945 SQ.FT.
PROVIDE (6) BEDS @ 20'x75' = 9000 SQ.F. IN 2' WIDE
- PUMPING/DOSING VOLUME
FORCE MAIN PIPE VOLUME
535 FT OF 1 1/2" PIPE x 0.0918 GALS/FT = 49 GALS
- TOTAL LATERAL PIPE VOLUME
(4) LATS @ 75' = 300 FT
(3) BEDS @ 300 FT/BED = 900 FT OF LATERALS
900 FT x 0.653 GALS/FT = 588 GALS
DOSING VOLUME
588 GALS x 75% = 441 GALS + 49 GALS(F.M.) = 490 GALS
588 GALS x 85% = 500 GALS + 49 GALS(F.M.) = 549 GALS

MAP REVISION DATES

DATE	REVISION	BY
4/19/2024	REVISED FOR ARCHAEOLOGICAL AVOIDANCE	SL
6/24/2024	ADDED SHEETS FOR LIGHTING, LANDSCAPING, ENTRANCE	SL


WASTEWATER PLAN
OUTFALL #5 - EVENT

FOR
BUTTERMILK FALLS
TOWN OF MARLBOROUGH
ULSTER COUNTY ~ NEW YORK

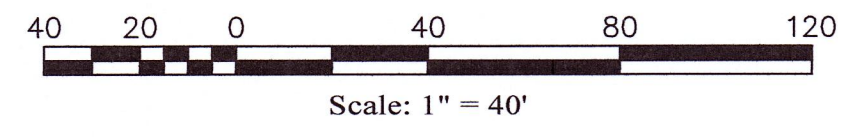

FEBRUARY 06, 2024

MEDENBACH & EGGERS
CIVIL ENGINEERING & LAND SURVEYING, P.C.
STONE RIDGE, NEW YORK (845) 687-0047
WWW.MECELS.COM

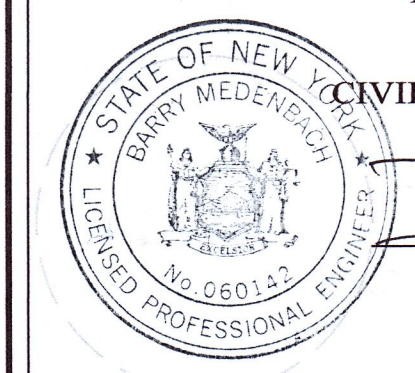


Barry Medenbach
BARRY MEDENBACH, P.E.
NEW YORK LIC. NO. 60142

LEGEND

- WATER MAIN NEW
- PROPOSED GRINDER PUMP
- FORCEMAIN NEW

Dig Safely.
New York
Call Before You Dig
Wait The Required Time
Confirm Utility Response
Respect The Marks
Dig With Care
CALL 811
www.digsafelyny.com

Any unauthorized alteration or addition to this plan is a violation of Sect. 7209, Subdivision 2 of N.Y.S. Education Law.

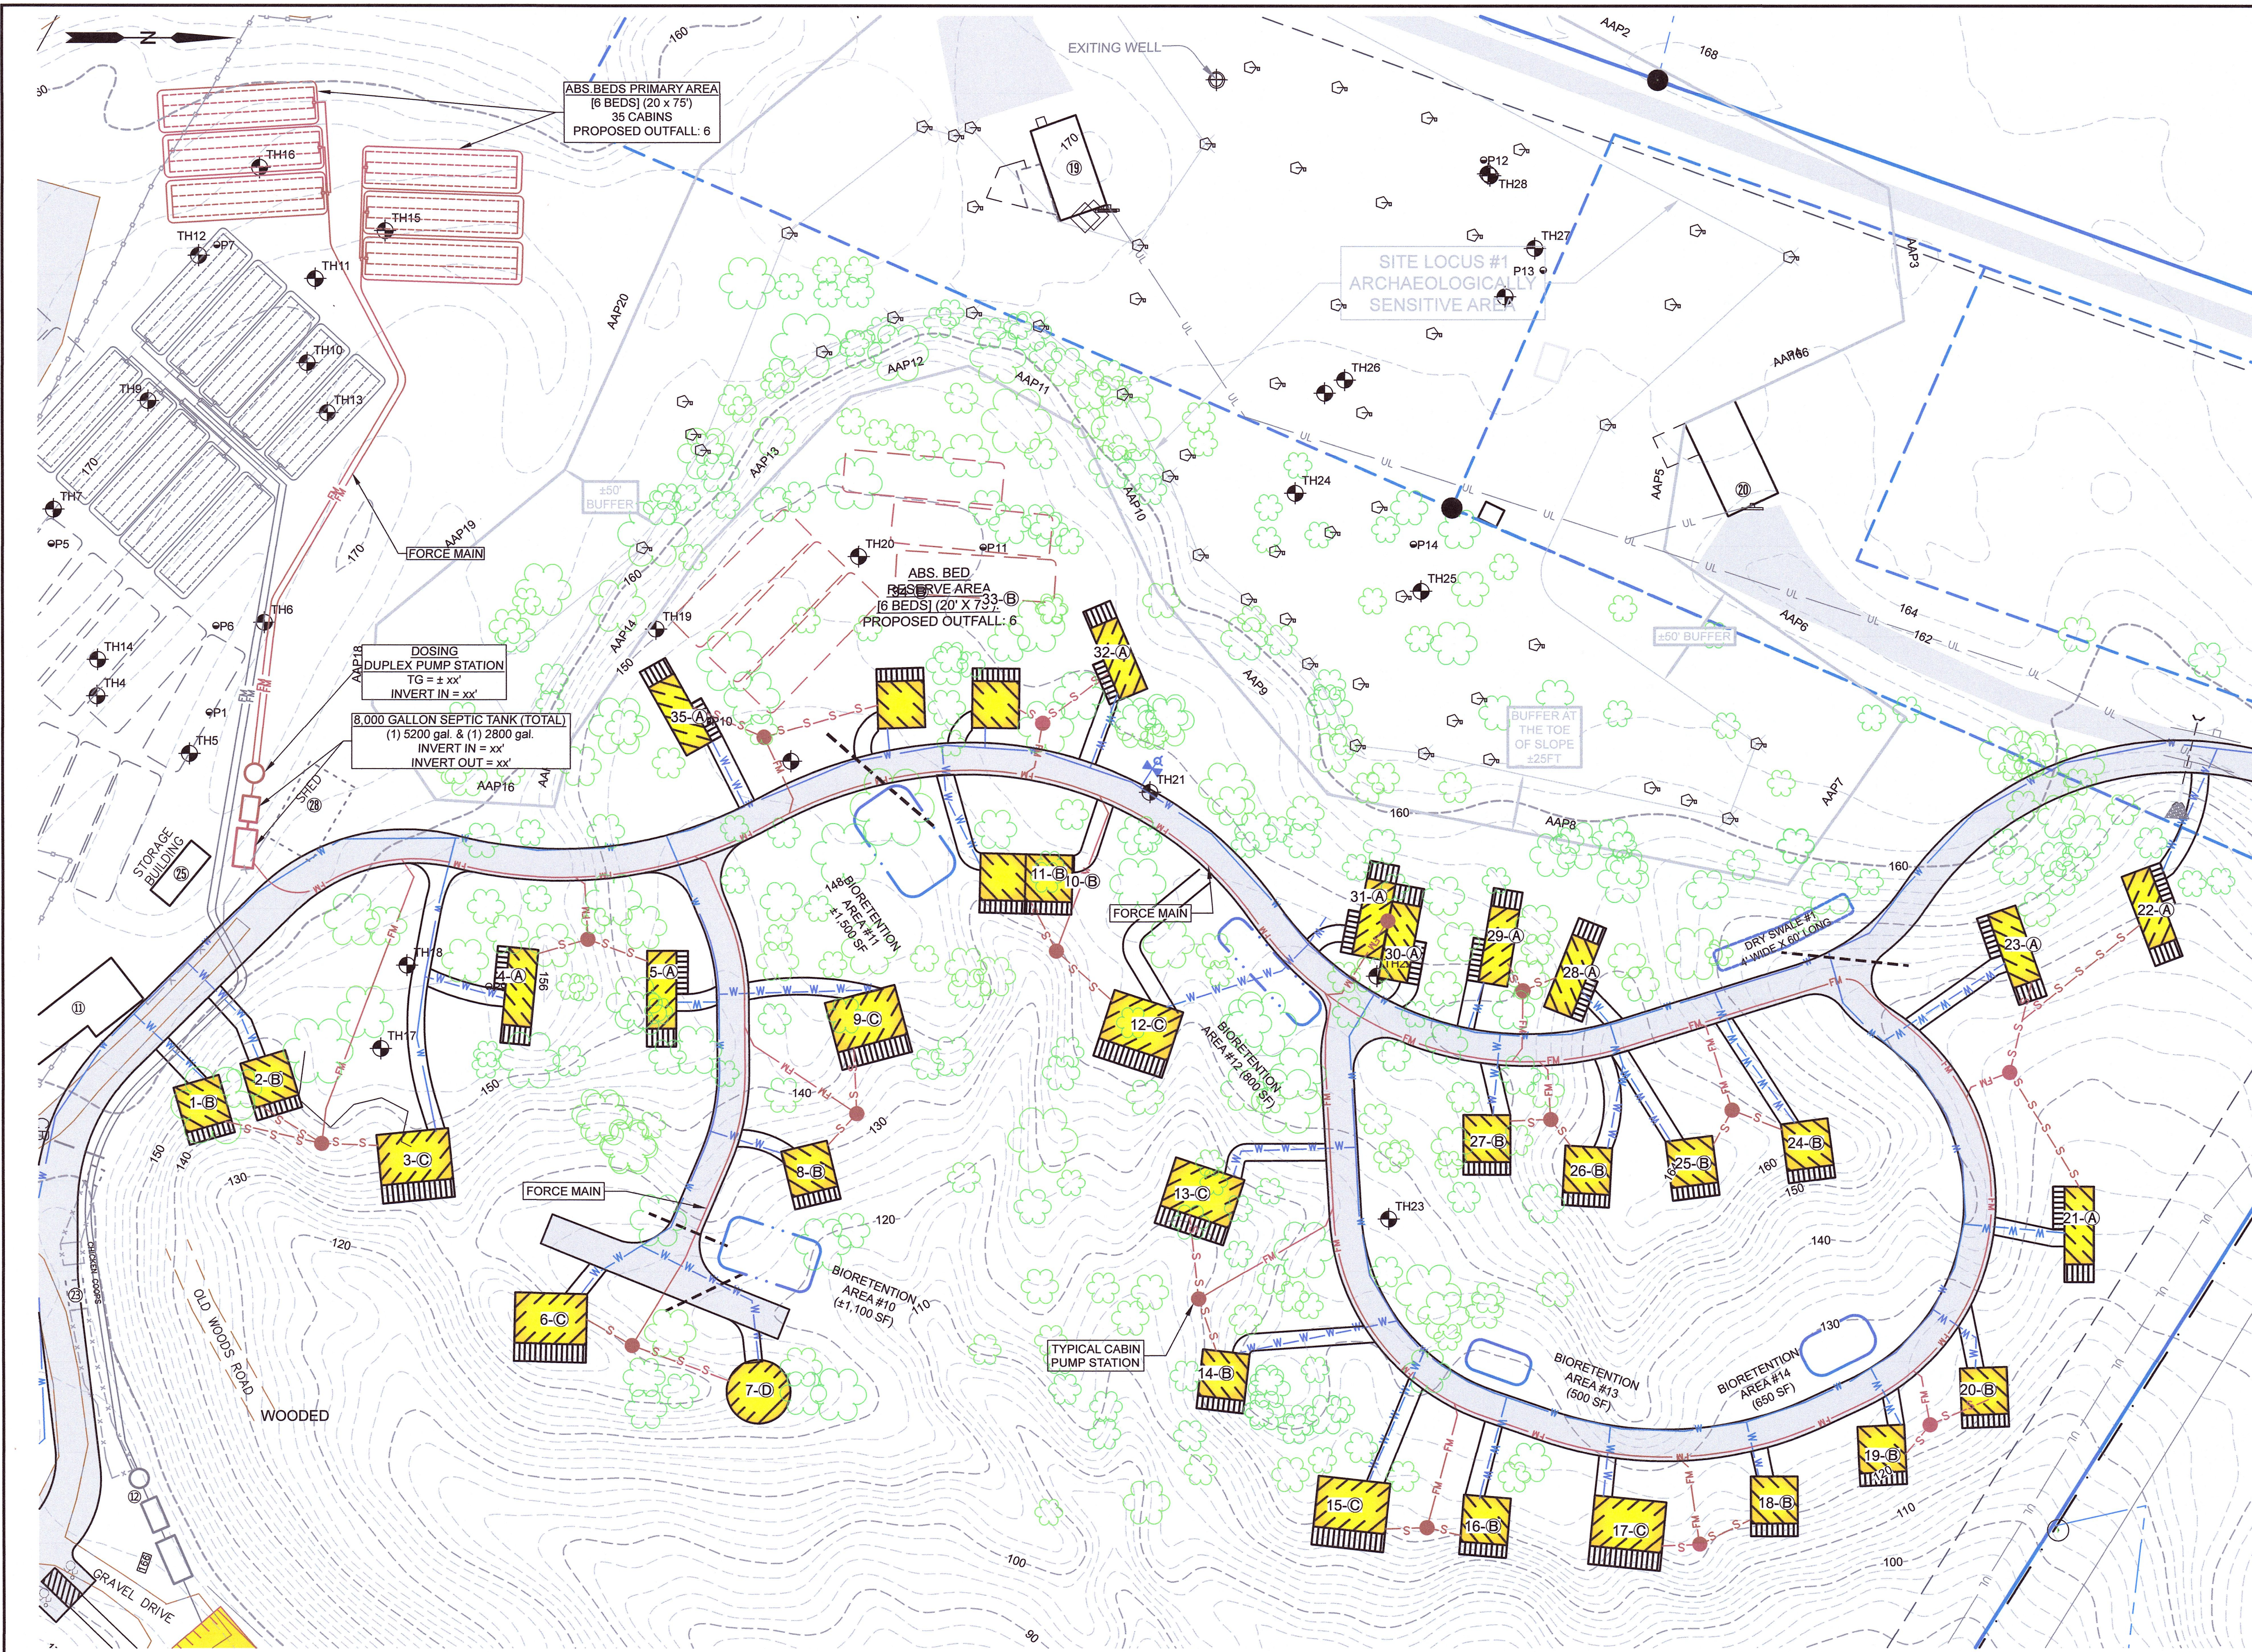

PROPOSED FLOWS FOR OUTFALL #6:

CABINS/TREE HOUSES - WASTEWATER CALCULATION 110GPD/BR
A) MODULAR 1 BED: 15 @ 110GPD = 1650 GPD
B) REG. 1 BED: 11 @ 110 GPD = 1210 GPD
C) REG. 2 BED: 8 @ 220 GDP = 1760 GPD
D) YURT: 1 BED: 1 @ 110 GPD = 110 GPD
TOTAL = 4730 GPD

CABINS ABS. BED DESIGN SPECIFICATIONS

AVERAGE DAILY FLOW = 4730 GPD
STABILIZED PERCOLATION RATE = 20 MIN./INCH
APPLICATION RATE = 0.55 GPD/SQ.FT.
REQUIRED ABSORPTION AREA
= 4730 GPD/0.55(GPD/SQ.FT.) = 8600 SQ.FT.
PROVIDE (6) BEDS @ 20'x75' = 9000 SQ.FT.
- PUMPING/DOSING VOLUME
FORCE MAIN PIPE VOLUME
140 FT OF 1 1/4" PIPE x 0.0638 GALS/FT = 9 GALS
- TOTAL LATERAL PIPE VOLUME
(4) LATS @ 75' = 300 FT
(3) BEDS @ 300 FT/BED = 900 FT OF LATERALS
900 FT x 0.653 GALS/FT = 588 GALS
DOSING VOLUME
588 GALS x 75% = 441 GALS + 9 GALS(F.M.) = 450 GALS
588 GALS x 85% = 500 GALS + 9 GALS(F.M.) = 509 GALS

TEST HOLE DATA
TH# DENOTES SOIL TEST HOLE LOCATIONS

Conducted: 9/6/2023 Observed by Chris Kresser	TH # 17 0-1" TOPSOIL 1-84 SILT LOAM NO WATER, ROCK, OR MOTTLING	TH # 19 0-4" TOPSOIL 4-84" SILT SAND LOAM AT 84" WATER, NO MOTTLING OR WATER	TH # 22 0-1" TOPSOIL 1-42" SILT 42-84" SILT LOAM, TRACE SAND NO WATER ROCK OR MOTTLING	TH # 25 0-2" TOPSOIL 2-36" SILT SAND 36-60" SAND 60-84" SILTY SAND	TH # 28 0-6" TOPSOIL 6-24" SILT LOAM 24-72" GRAVEL SAND 72-84" SAND
TH # 18 0-1" TOPSOIL 1-84 SILT LOAM NO WATER, ROCK, OR MOTTLING	TH # 20 0-4" TOPSOIL 4-63" SILT LOAM 63-72" MOTTLED CLAY NO MOTTLING OR WATER	TH # 23 0-1" TOPSOIL 1-12" SILT LOAM 12-84" SAND NO WATER, ROCK OR MOTTLING	TH # 26 0-6" TOPSOIL 6-33" SILT LOAM 36-72 SAND GRAVEL NO WATER, ROCK, OR MOTTLING	TH # 27 0-2" TOPSOIL 2-24" SILT LOAM 24-60 GRAVEL SAND NO WATER, ROCK, OR MOTTLING	
TH # 18 0-1" TOPSOIL 1-84 SILT LOAM NO WATER, ROCK, OR MOTTLING	TH # 21 0-1" TOPSOIL 1-30" SAND 30-72 SILT SAND NO WATER, ROCK, OR MOTTLING	TH # 24 0-1" TOPSOIL 2-36 SILT LOAM 36-72 COURSE SAND AND GRAVEL NO WATER ROCK OR MOTTLING			

PERC HOLE DATA

P# DENOTES PERCOLATION TEST LOCATIONS
(COMPLETED ON 9/27/2023)
P9 = 10 MIN./INCH
P10 = 5 MIN./INCH
P11 = 6 MIN./INCH
P12 = 7 MIN./INCH
P13 = 7 MIN./INCH
P14 = 32 MIN./INCH

LEGEND

- WATER MAIN NEW
- PROPOSED GRINDER PUMP
- FORCEMAIN NEW

Any unauthorized alteration or addition to this plan is a violation of Sect. 7209, Subdivision 2 of N.Y.S. Education Law.

MAP REVISION DATES		
DATE	REVISION	BY
4/19/2024	REVISED FOR ARCHAEOLOGICAL AVOIDANCE	SL
6/24/2024	ADDED SHEETS FOR LIGHTING, LANDSCAPING, ENTRANCE	SL

WASTEWATER PLAN
LOW PRESSURE COLLECTION SYSTEM FOR
OUTFALL #6 - COTTAGES
FOR

BUTTERMILK FALLS

TOWN OF MARLBOROUGH
ULSTER COUNTY - NEW YORK

Scale: 1" = 40'

FEBRUARY 06, 2024

MEDENBACH & EGGERS
STONE RIDGE, NEW YORK (845) 687-0047
WWW.MECELS.COM

Barry Medenbach, P.E.
NEW YORK LIC. NO. 60142

UP-3
E18 105
SHEET 10 OF 25


 


Diagram illustrating the dimensions and markings for a van-accessible parking space:

- Overall Dimensions:**
 - Width: 9'-0" MIN.
 - Length: 18'-0"
- Markings and Features:**
 - 4" BLUE PAINT LINE (TYP.)** along the top edge.
 - 4" BLUE PAINT LINES AT 30" O.C. PAINTED AT 45° ANGLE** on the right side.
 - PAINTED BLUE SYMBOL ON WHITE BACKGROUND IN ACCORDANCE WITH FEDERAL STANDARDS** (International Symbol of Access).
 - 6'-0"** dimension for the symbol area.
 - 5'-0" TO 9'-0" (FOR VANS)** dimension for the right side of the space.
 - ACCESSIBLE PARKING SIGN (SEE DETAIL)** mounted on the top edge.
 - NO PARKING SIGN OFFSET SIGN IF RAMP INTERFERES WITH LOCATION** (Note).

- NOTES:**
1. SEE SITE PLAN FOR ACCESSIBLE SPACE LOCATION AND DIMENSIONS.
 2. APPLY TWO COATS OF PAINT ON ALL SURFACES.
 3. ACCESSIBLE SYMBOL PER NEW YORK STATE.

PROVIDE CURB AND SIDEWALK WHERE INDICATED ON SITE PLAN

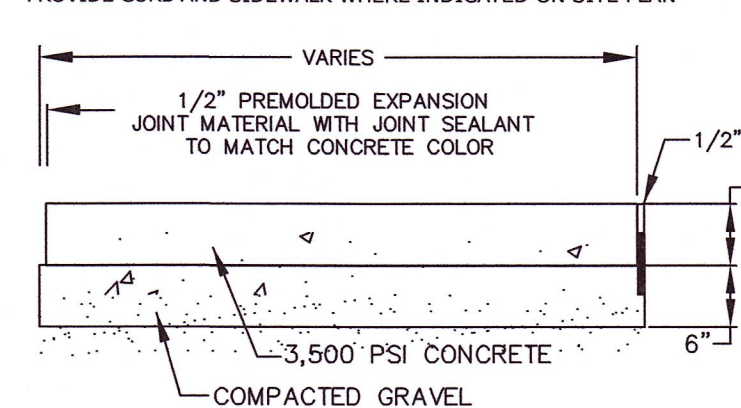

SIDEWALK NOTES:

1. SIDEWALK TO HAVE MEDIUM BROOM FINISH PERPENDICULAR TO DIRECTION OF PEDESTRIAN TRAFFIC.
2. CONSTRUCT IN ACCORDANCE WITH PROJECT SPECIFICATIONS.
3. SEE SITE PLAN FOR SIDEWALK LOCATION.
4. PROVIDE ACCESSIBLE RAMPS IN ACCORDANCE WITH STANDARD RAMP DETAIL.
5. SIDEWALKS ARE TO BE HAVE RUNNING SLOPE NO GREATER THAN 5%.
6. PLACE 6x6-W2.0xw2.0 WWF IN CENTER OF SLAB
7. PLACE EXPANSION JOINTS @ 20' MAX.
8. PLACE CONTROL JOINTS AT 4' TO 10' MAX.
9. ALL OTHER SITE SPECIFICATIONS SHALL BE CONSTRUCTED USING THE MATERIALS AND DEPTHS INDICATED.

12"x18", 0.080 ALUMINUM STANDARD ACCESSIBLE PARKING SIGN WITH IDENTIFICATION SYMBOL. BOLT TO STEEL TUBE WITH 3/8" DIA. CADMIUM PLATED NUTS, BOLTS AND WASHERS

WHERE APPLICABLE

1'-0"

1'-6"

RESERVE PARKING

6"

VAN ACCESSIBLE

3'-5"

2"x2" STEEL POST

(OPTIONAL) 6" DIA. SCH. 40 STEEL PIPE COLUMN FILLED WITH CONCRETE, PAINT PIPE WITH 2 COATS OF YELLOW EPOXY PAINT.

3'-5"

PAVEMENT


3'-5"

3000 PSI CONCRETE FOOTING (OPTIONAL)

1'-6" DIA.

2"

A diagram of a circular sign with a diameter of 30 inches. The sign features the text "DO NOT" above a horizontal rectangular slot, and "ENTER" below the slot. Dimension lines indicate the 30" diameter and the 30" height of the sign.

 


The diagram shows a plan view of a crosswalk and ramp area. It includes labels for '6' RAMP WIDTH TYP.', '5' LANDING WIDTH TYP.', 'RAMP', 'DETECTABLE WARNING FIELD 2' TYP.', 'CURB', 'TAPER 10x CURB HEIGHT', 'FULL LANDING WIDTH CURB/RAMP FLUSH TO PAVEMENT AT CROSSWALK', 'CROSSWALK OR LOADING ZONE AS PER PLAN', 'SIDEWALK AS PER PLAN', and '2% MAX PITCH'. A section line 'A-A' is indicated at the top and bottom right.

PLAN VIEW




DETECTABLE WARNING FIELD DETAIL

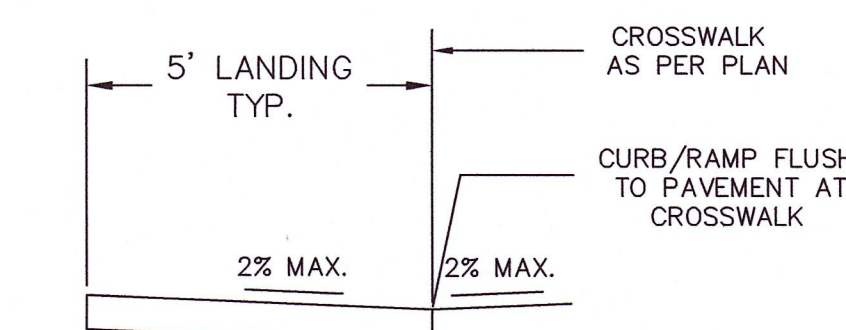

SECTION A-A

Curb Ramp Notes:

1. A curb ramp is defined as the entire concrete surface which includes the ramp & flared sides. The minimum 5' wide center portion, including the detectable surface, shall have a sloped plane of 8.33% (1:12) maximum, and cross slope, not to exceed 2%. The "flared side" of the ramp shall lie on a slope of 10% (1:10) maximum measured along the curb. The curb ramp shall have a surface tolerance of 1/4" per 10 foot straight edge maximum.
2. The ramp center line and path of travel should be parallel to the sidewalk whenever possible. The full width of the ramp shall lie within the crosswalk area. It is desirable that the location of the ramp be as close as possible to the center of the crosswalk.
3. Existing utility boxes and covers shall be adjusted flush with the curb ramp surface and shall not straddle any change in plane or material. Existing utility box frames and covers shall have match surface finish on the entire frame and cover. New utility boxes shall not be placed within the detectable border.
4. The surface of the curb ramp and detectable surface material shall be stable, firm and even. Detectable warning fields shall visually contrast with adjoining surfaces either light on dark or dark on light. The concrete curb ramp surface shall be broom finished transverse to the axis of the ramp and shall be slightly rougher than the finish of the adjoining sidewalk surface.
5. A level landing 5'-0" deep, with a 2% maximum slope in each direction shall be provided at the upper end of each curb ramp to allow safe egress from the ramp surfaces. The width of the level landing shall be at least as wide as the width of the ramp.
6. Seal all joints on sidewalks and ramps. Maximum width of expansion joint is 1/2"

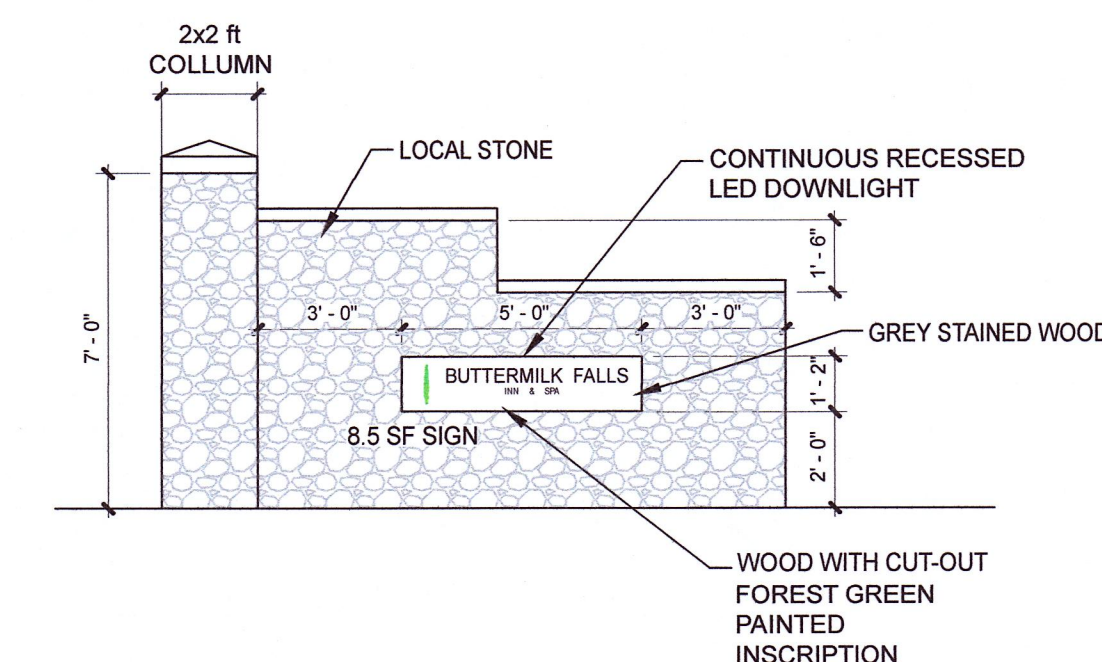

5 MONUMENT SIGN DETAIL
NOT TO SCALE

MAP REVISION DATES			
DATE	REVISION	BY	SL
4/19/2024	REVISED FOR ARCHAEOLOGICAL AVOIDANCE		SL
6/24/2024	ADDED SHEETS FOR LIGHTING, LANDSCAPING, ENTRANCE		SL

SITE DETAILS

FOR

BUTTERMILK FALLS

TOWN OF MARLBOROUGH
ULSTER COUNTY ~ NEW YORK

NOVEMBER 9, 2023


MEDENBACH & EGGERS
CIVIL ENGINEERING & LAND SURVEYING, P.C.
STONE RIDGE, NEW YORK (845) 687-0047
WWW.MECELS.COM

WWW.MECELS.COM


Barry Medenbach

BARRY MEDENBACH, P.E.
NEW YORK LIC. NO. 60142


142 D-1
E18 105
SHEET 11 OF 25

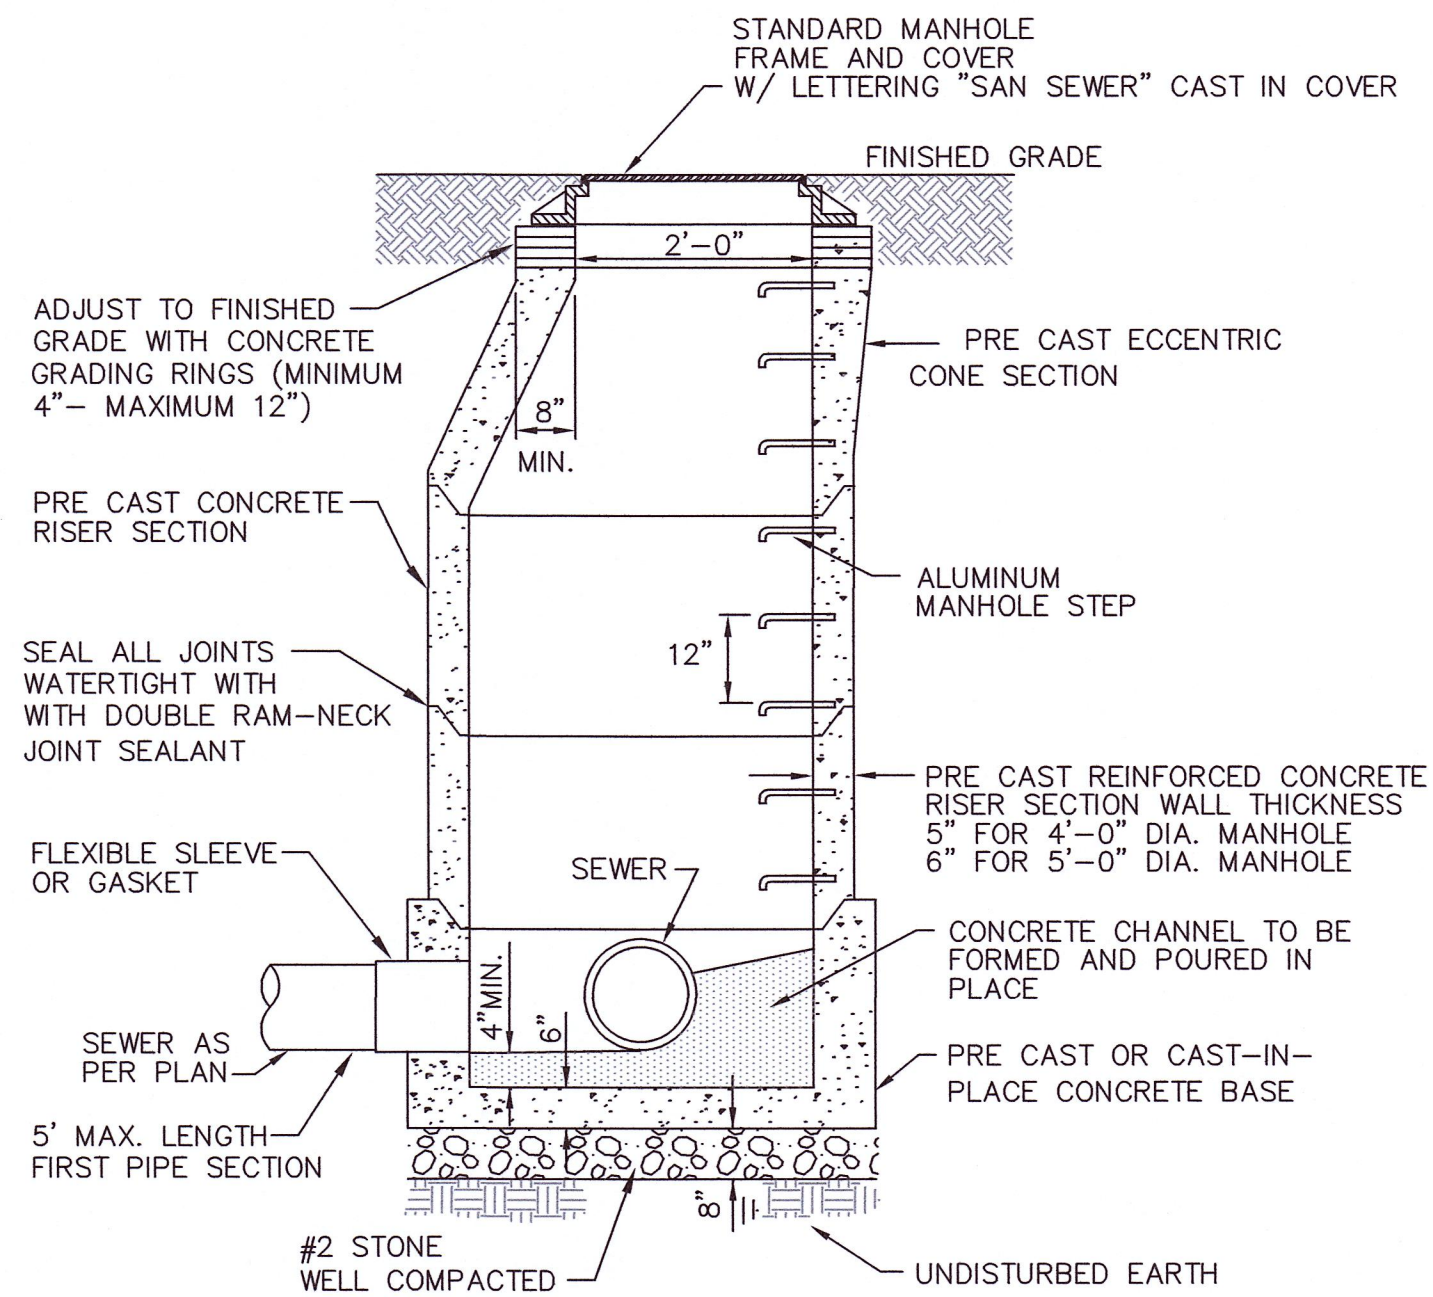


8 TYPICAL SANITARY SEWER MANHOLE
NOT TO SCALE

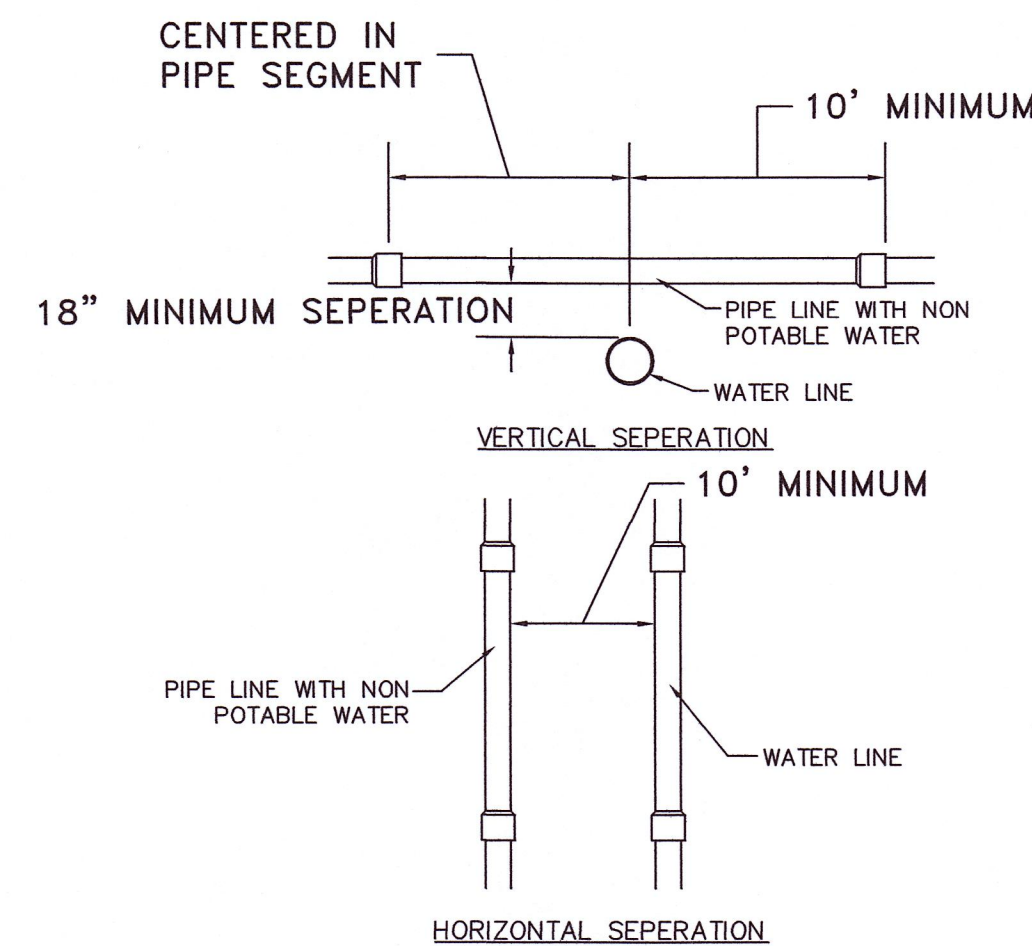


6 WATERLINE SEPERATION
NOT TO SCALE

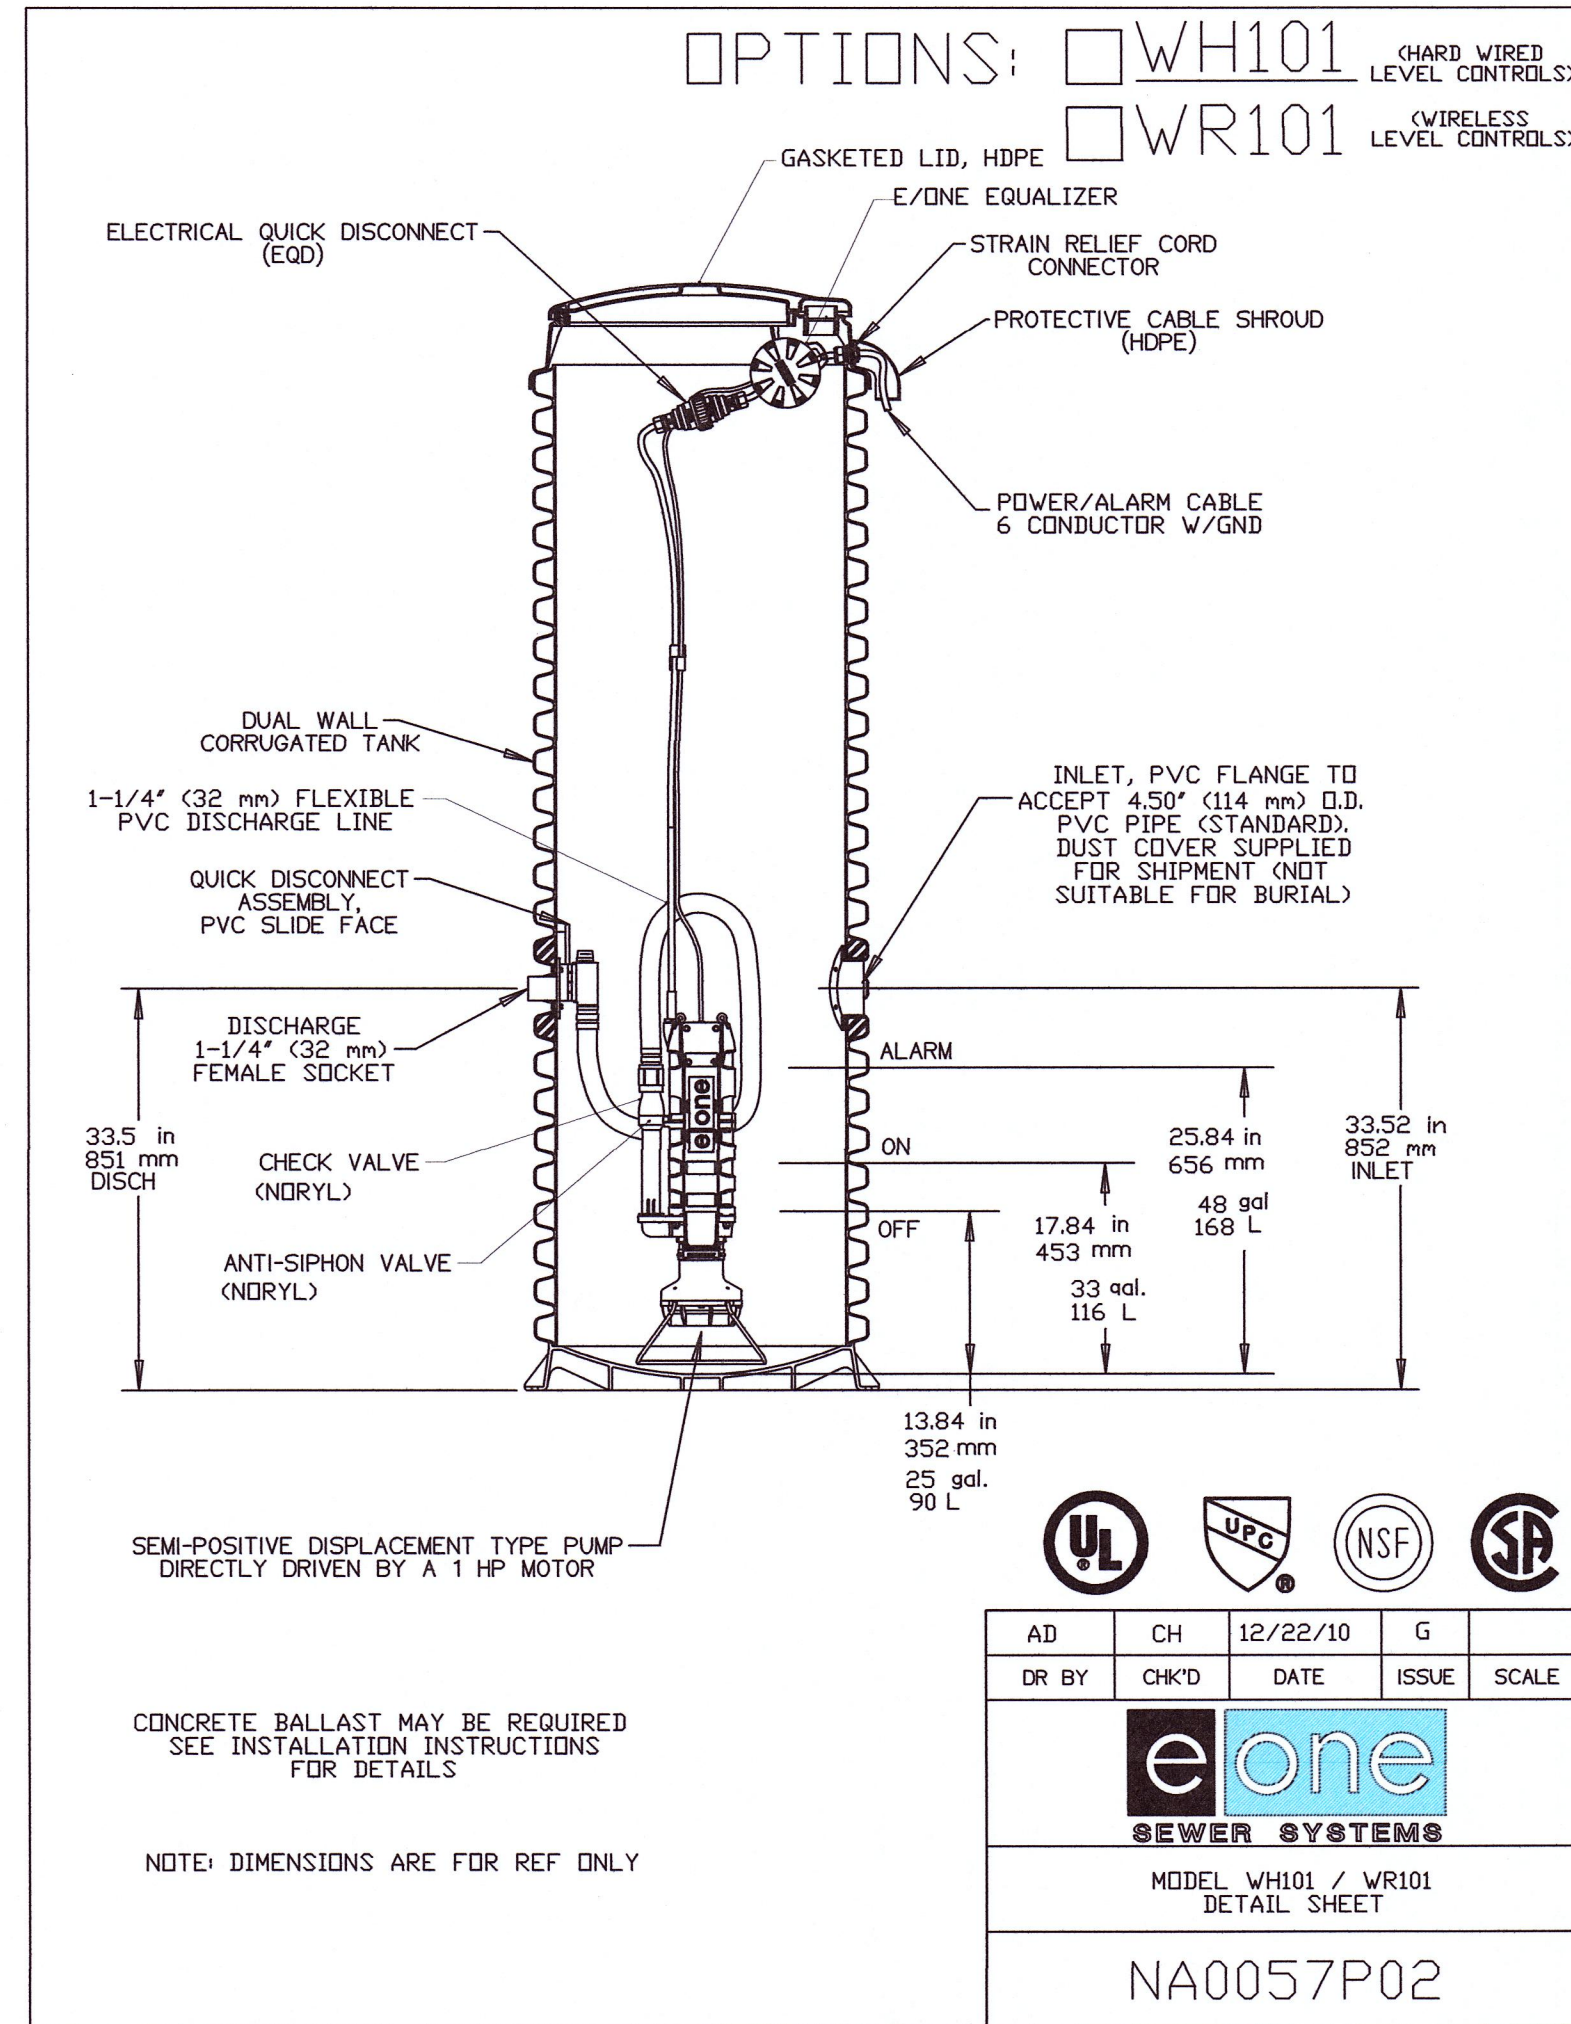


2 TYPICAL COTTAGE PUMP STATION DETAIL
NOT TO SCALE

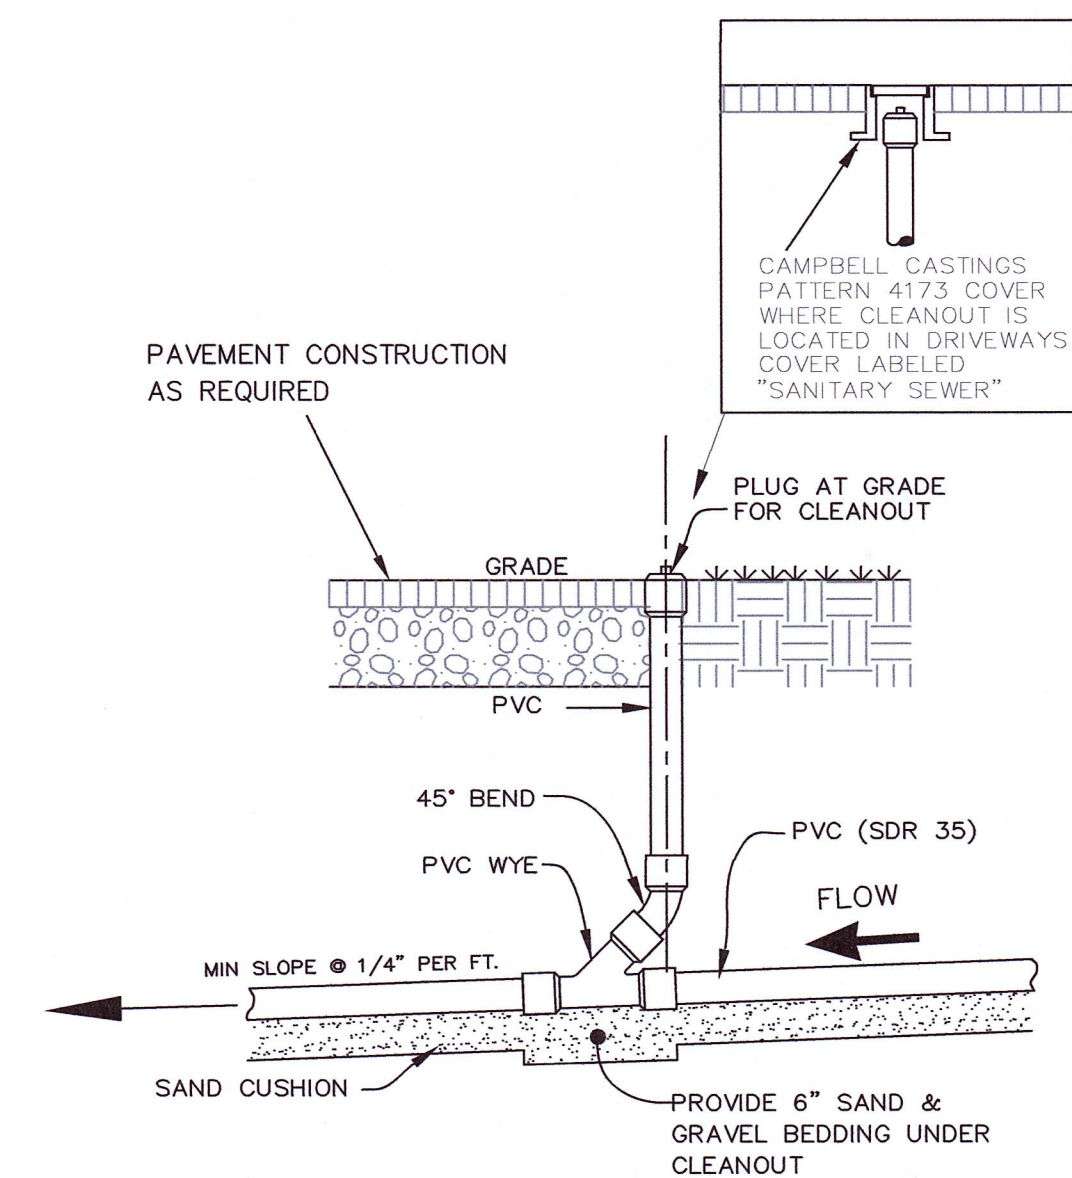


7 SEWER LATERAL CLEANOUT DETAIL
NOT TO SCALE

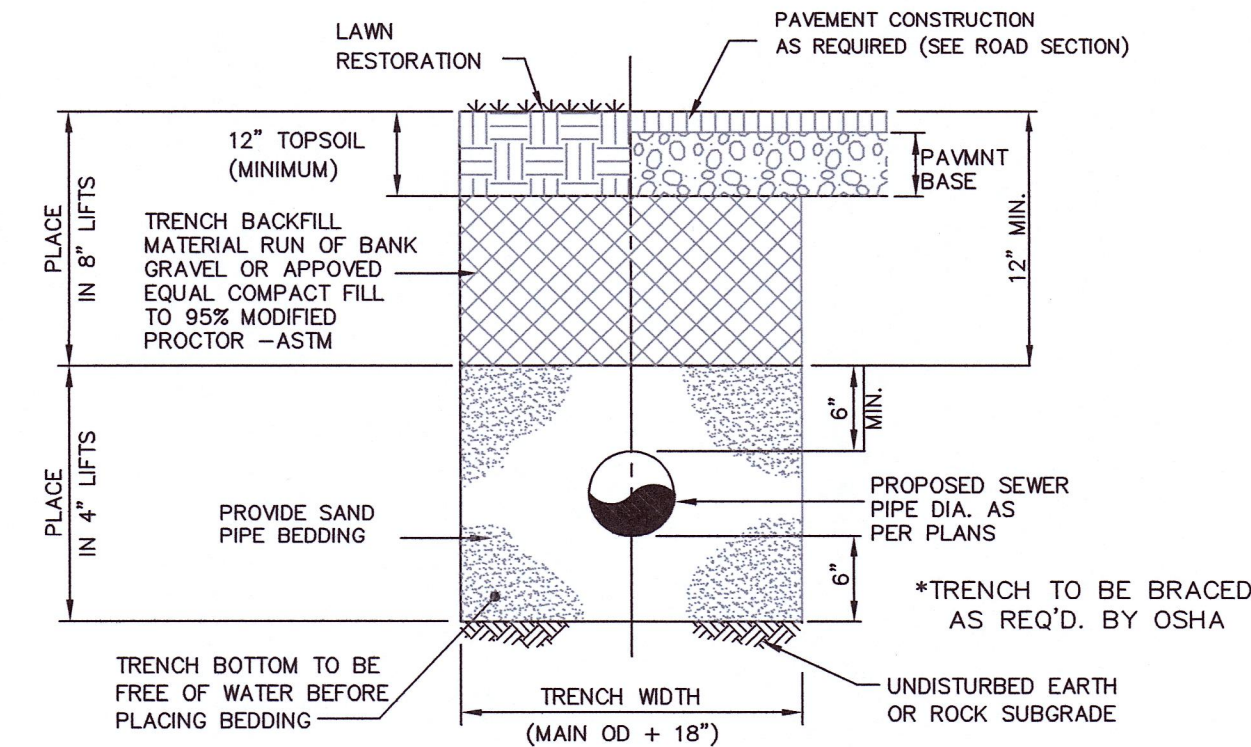

3 TYPICAL SEWER TRENCH DETAIL
NOT TO SCALE

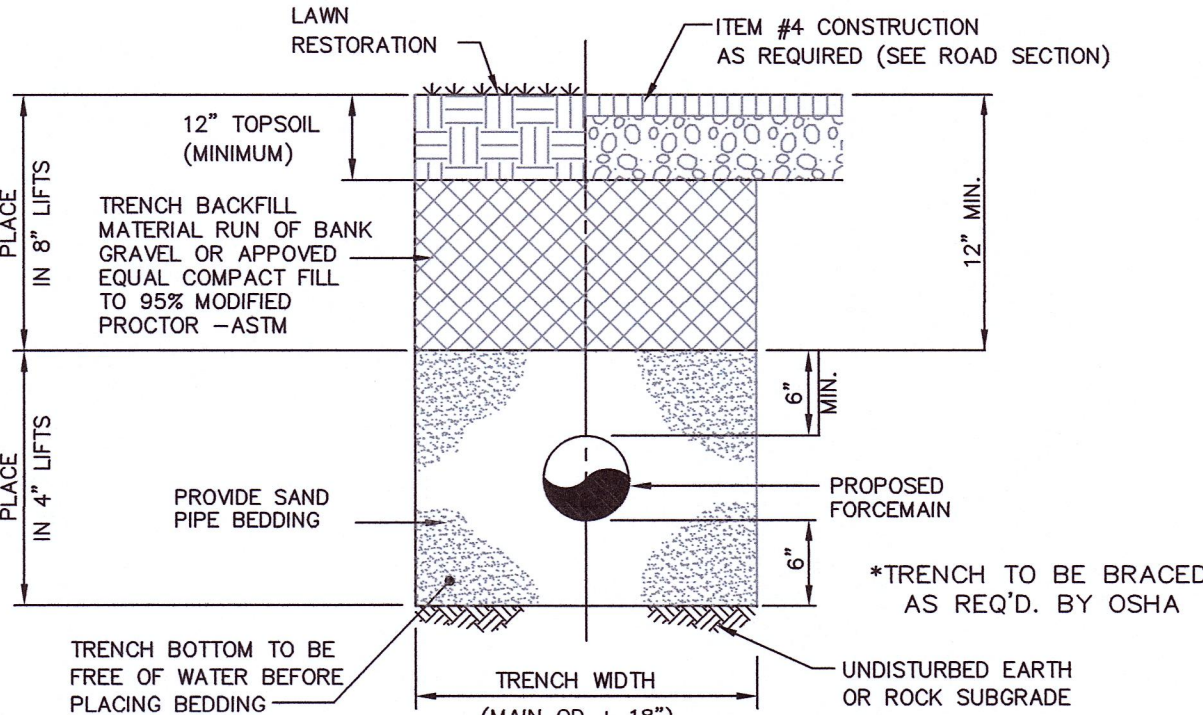

4 TYPICAL FORCE MAIN TRENCH DETAIL
NOT TO SCALE

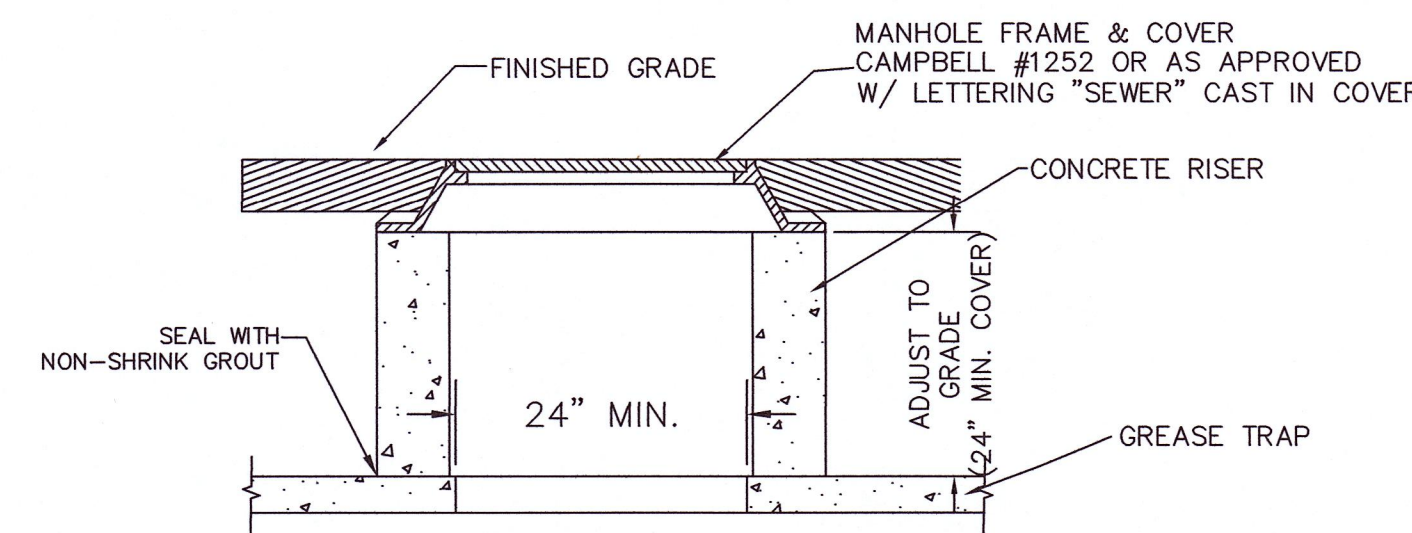

5 TYPICAL CONCRETE RISER AND FRAME
NOT TO SCALE

Sanitary Sewer Notes and Specifications

General Provisions:

- Gravity sewer pipes shall be SDR 35 with ring-tight joints in compliance with ASTM D-3212.
- Sewer mains in relation to water mains: where possible, sewers shall be laid at least 10 (ten) feet horizontally from any existing or proposed water main. Vertical separation shall be maintained to provide 18 (eighteen) inches between top of sewer invert of the water main at utility crossings. When not possible to obtain the proper vertical separation, SDR-26 PVC pipe shall be used 10 (ten) feet on each side of the water main being crossed.
- No roof, foundation or storm drains may discharge into the sewage disposal system.
- All concrete tanks, manholes and chambers etc. shall be pre cast concrete to the specifications and dimensions shown herein. Frames and covers shall be gray iron or ductile iron. Gray iron shall conform with ASTM A 48, Class 30B and ductile iron shall conform with ASTM A 536 and be of a grade appropriate to its intended use to the dimensions and specifications as shown herein. Any structures subject to vehicle loads shall be able to withstand an H20 loading. Shop drawings shall be submitted to the design engineer for approval prior to construction.
- Forcemain shall be HDPE 160 SDR-11 test with compression or fused connection.

Gravity Sewer System Testing:

- Contractor shall inspect and test the sewer installations as required by the authority having jurisdiction when work is ready for testing. After all tests have been performed, evidence of compliance shall be forwarded to owner/engineer and the authority having jurisdiction prior to acceptance.
- The contractor shall test and inspect for alignment and infiltration and exfiltration of all sanitary sewers. Infiltration or exfiltration of the sanitary sewer system shall not exceed 0.60 gallon of internal pipe diameter per 100' of pipeline per hour with a maximum hydrostatic head at the centerline of the pipe of 25 ft, or as required by the authority having jurisdiction.
- Infiltration leakage tests shall be run on each single manhole-to-manhole section, or reach, independently of all other manhole-to-manhole sections. A pipeline section under test shall include all pipe and fittings between the two manholes plus the upstream manhole.
- Each manhole-to-manhole section shall be rejected or accepted based only on results of its own independent section test and not on results of any one test run simultaneously over more than one consecutive manhole-to-manhole section. The only exception allowed: accepting several consecutive manhole-to-manhole sections based on one combined infiltration test indicating zero infiltration.
- Infiltration tests shall be made by installing a flow measuring device in the downstream manhole of section being tested. Test duration shall be 24 hrs, or for shorter period, provided a steady state flow condition has been achieved in the test period, and results projected to a 24 hr period.
- Exfiltration tests shall be run on each single manhole-to-manhole section, or reach, independently of all other manhole-to-manhole sections. A pipeline section under test shall include all pipe and fittings between the two manholes plus the upstream manhole.
- Exfiltration tests shall be made by measuring the drop in water elevation in the upstream manhole 24 hrs after initial water level is recorded. Initial water level in upstream manhole shall be 2 feet higher than either the top of pipe or groundwater elevation at the downstream manhole. Any manhole-to-manhole section undergoing an exfiltration test must have the next adjacent sections, both upstream and downstream, dry and not under test.
- Low pressure air testing may be allowed in lieu of exfiltration tests only. When so allowed, test shall be performed under direction of engineer according to ASTM F1417. An air test shall not be run until section of line to be tested has been cleaned of all foreign material by flushing and has been visually inspected.
- Sewers shall be laid with straight alignment between manholes. Straight alignment shall be checked either using a laser beam or tamping. Testing shall comply with requirements of the authority having jurisdiction.
- Manholes, which cannot be properly air tested, should be visually inspected and leakage-tested using internal or external hydrostatic pressure. Leakage testing shall comply with requirements of the authority having jurisdiction.
- In areas where conventional testing is impractical (i.e. areas designated by Engineer where existing services are tied into new line immediately and any blockage could result in health problems) no lines shall be backfilled until each pipe section and connection is inspected and approved.
- If the allowable rate of infiltration, exfiltration, or air leakage is exceeded, the contractor shall locate points of excessive leakage and shall promptly correct, repair, and bring system up to the standard. Costs of all such repairs and corrective measures, including costs of repeated tests, shall be born by contractor, the sewer line section (including manholes and building services) under test shall not be accepted until these test criteria are met.

Forcemain Test Procedure:

- Flush and purge all air from the piping to be tested.
- Close off by valves or other method the piping to be tested.
- Slowly, add water with a positive displacement pump to raise the system pressure to the maximum determined by the authority having jurisdiction.
- (The maximum pressure is 1.5 times the design working pressure less the elevation hydrostatic head. Typical design (maximum operating) pressures: for SDR-9 is 200 psi, for SDR-11 is 160 psi, and SDR-13.5 is 128 psi; and is to be reduced for higher temperatures. Typically, the design temperature for HDPE is 73.4 °F. Usually it is the horizontal and above ground sections of the ghex that are above this temperature. Consult the HDPE manufacturer for the temperature reductions for pressure ratings.
- Allow the test section of piping and test liquid to equalize in temperature.
- Add make up water as necessary for four (4) hours to maintain test pressure.
- Reduce pressure by ten (10) psi, by letting water out and then closing the system.
- Monitor for one (1) hour, do not increase pressure or add water.
- Pass/Fail Criteria: if no leakage is visually observed and the pressure remains steady (within 5% of the pressure at item # 6) then a passing test is indicated.

MAP REVISION DATES

DATE	REVISION	BY
4/19/2024	REVISED FOR ARCHAEOLOGICAL AVOIDANCE	SL
6/24/2024	ADDED SHEETS FOR LIGHTING, LANDSCAPING, ENTRANCE	SL










WASTEWATER DETAILS FOR LANDS OF BUTTERMILK FALLS TOWN OF MARLBOROUGH ULSTER COUNTY ~ NEW YORK

FEBRUARY 06, 2024

MEDENBACH & EGGERS
CIVIL ENGINEERING & LAND SURVEYING, P.C.
STONE RIDGE, NEW YORK (845) 687-0047
WWW.MECELS.COM

Barry Medenbach
BARRY MEDENBACH, P.E.
NEW YORK LIC. NO. 60142

SD-2
E18 105
SHEET 14 OF 25

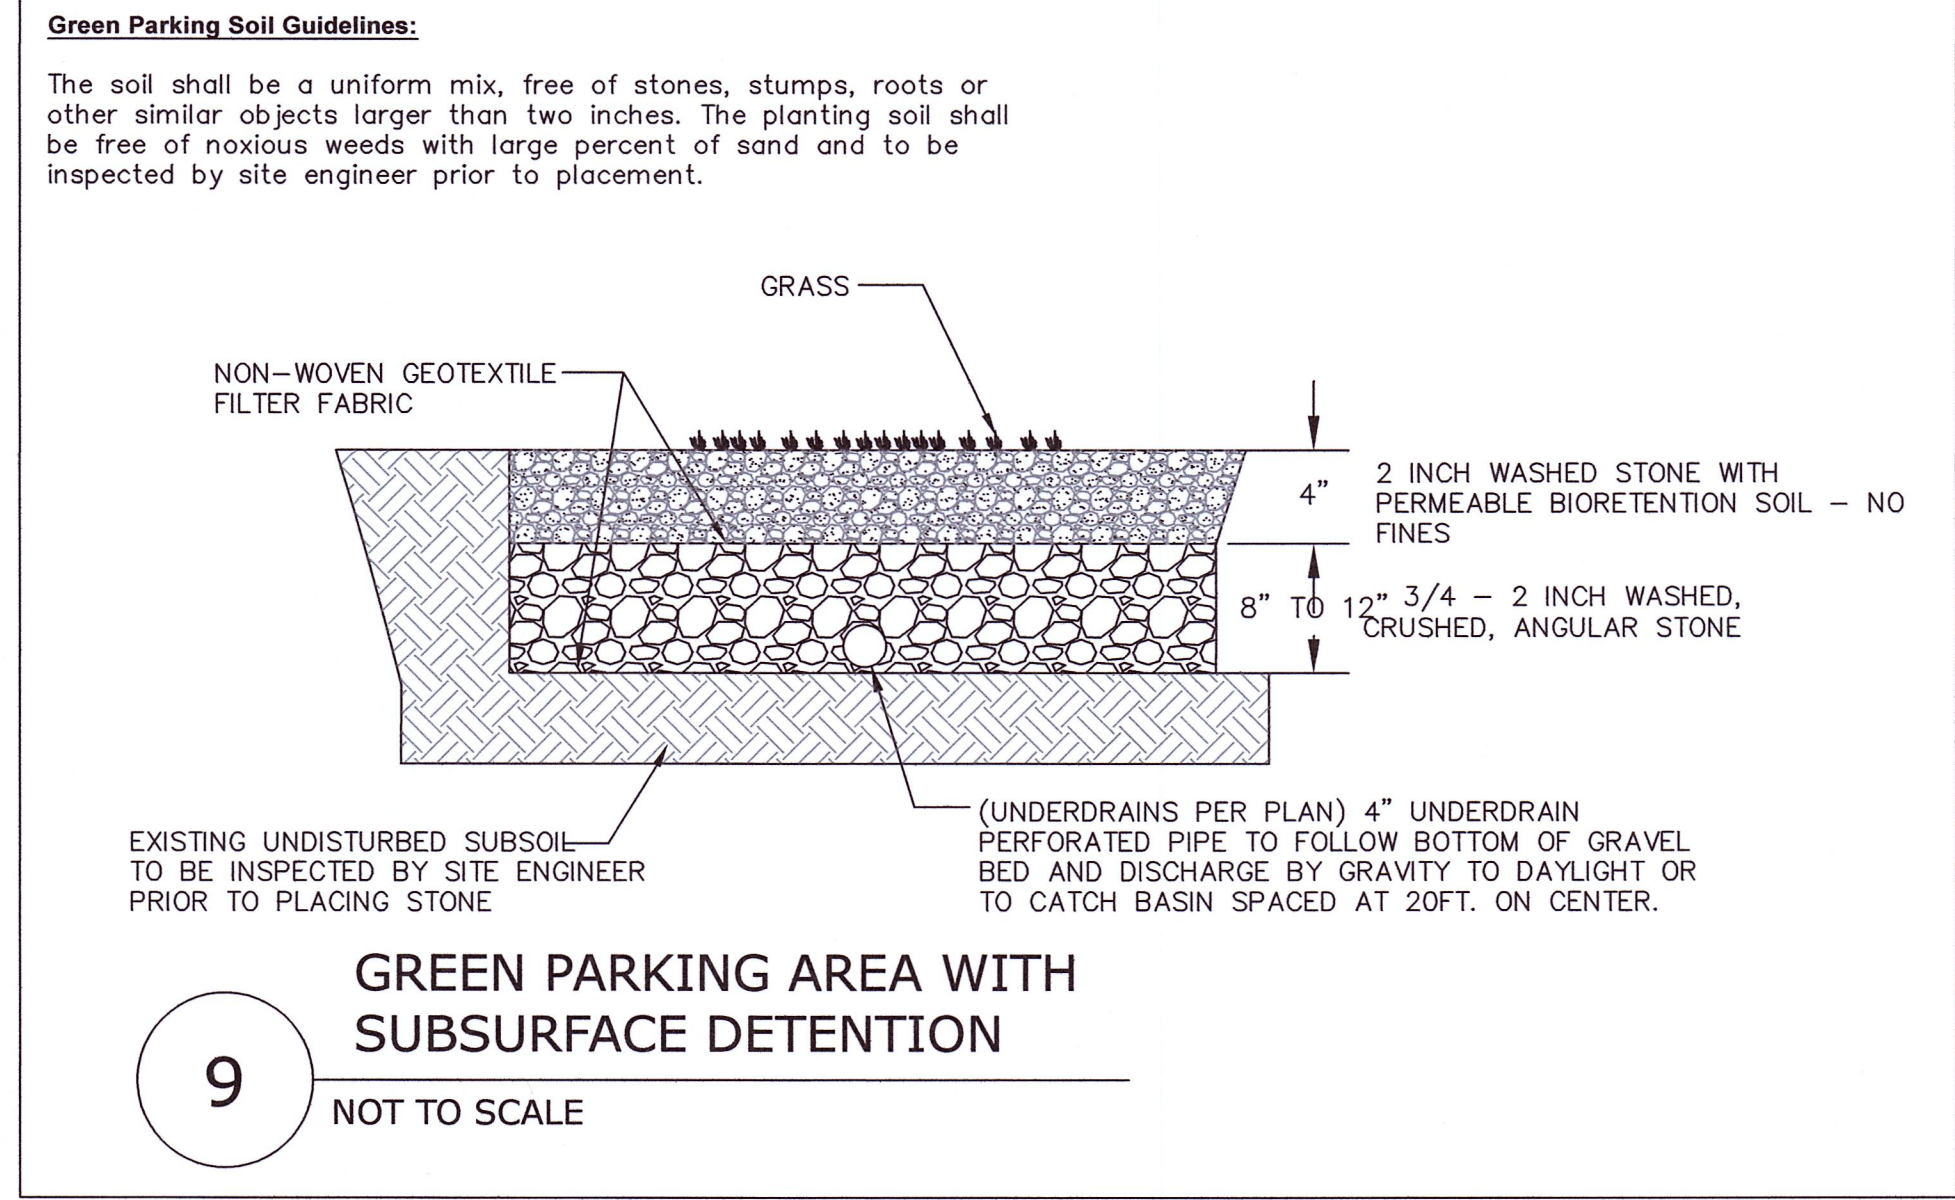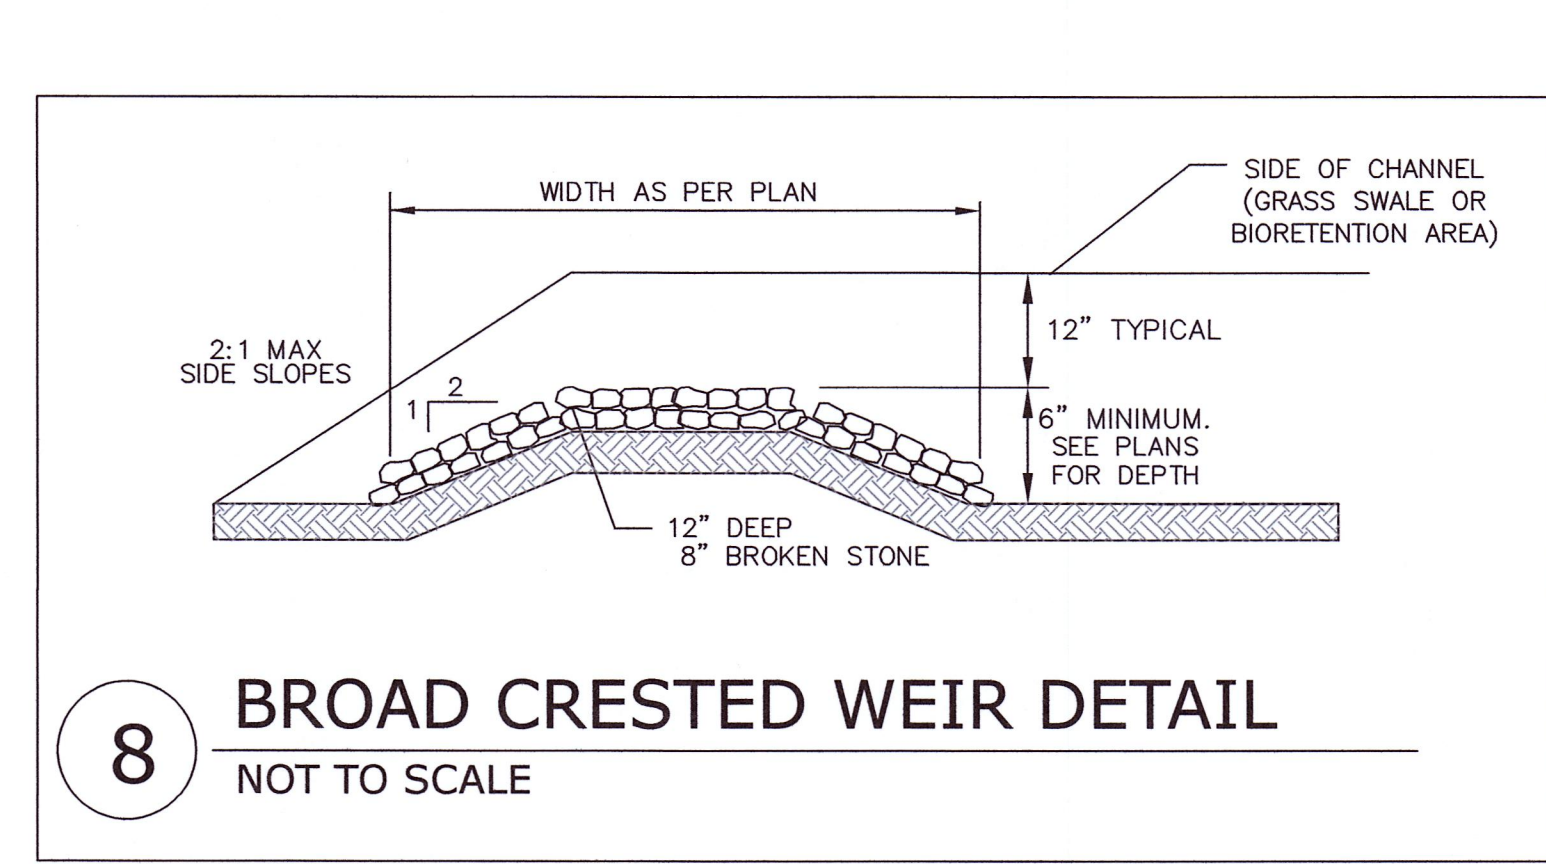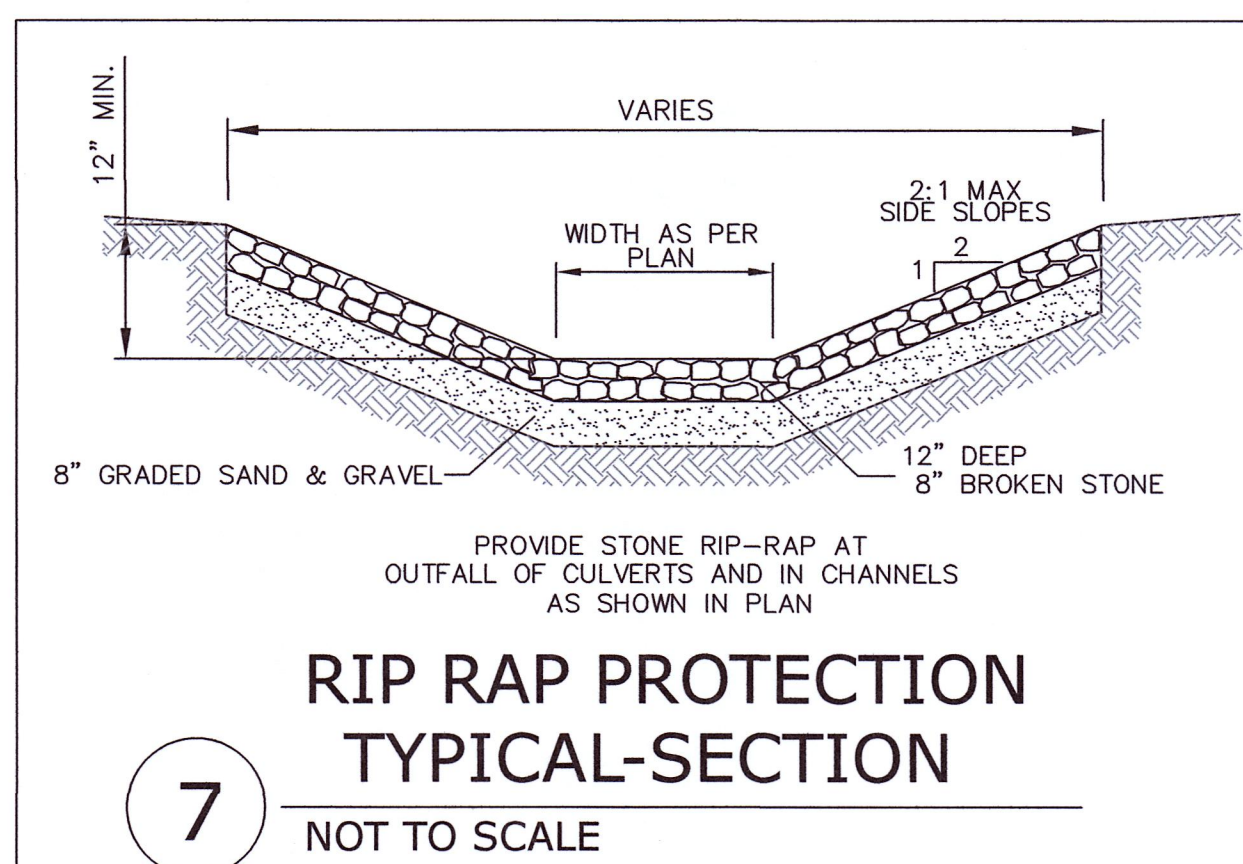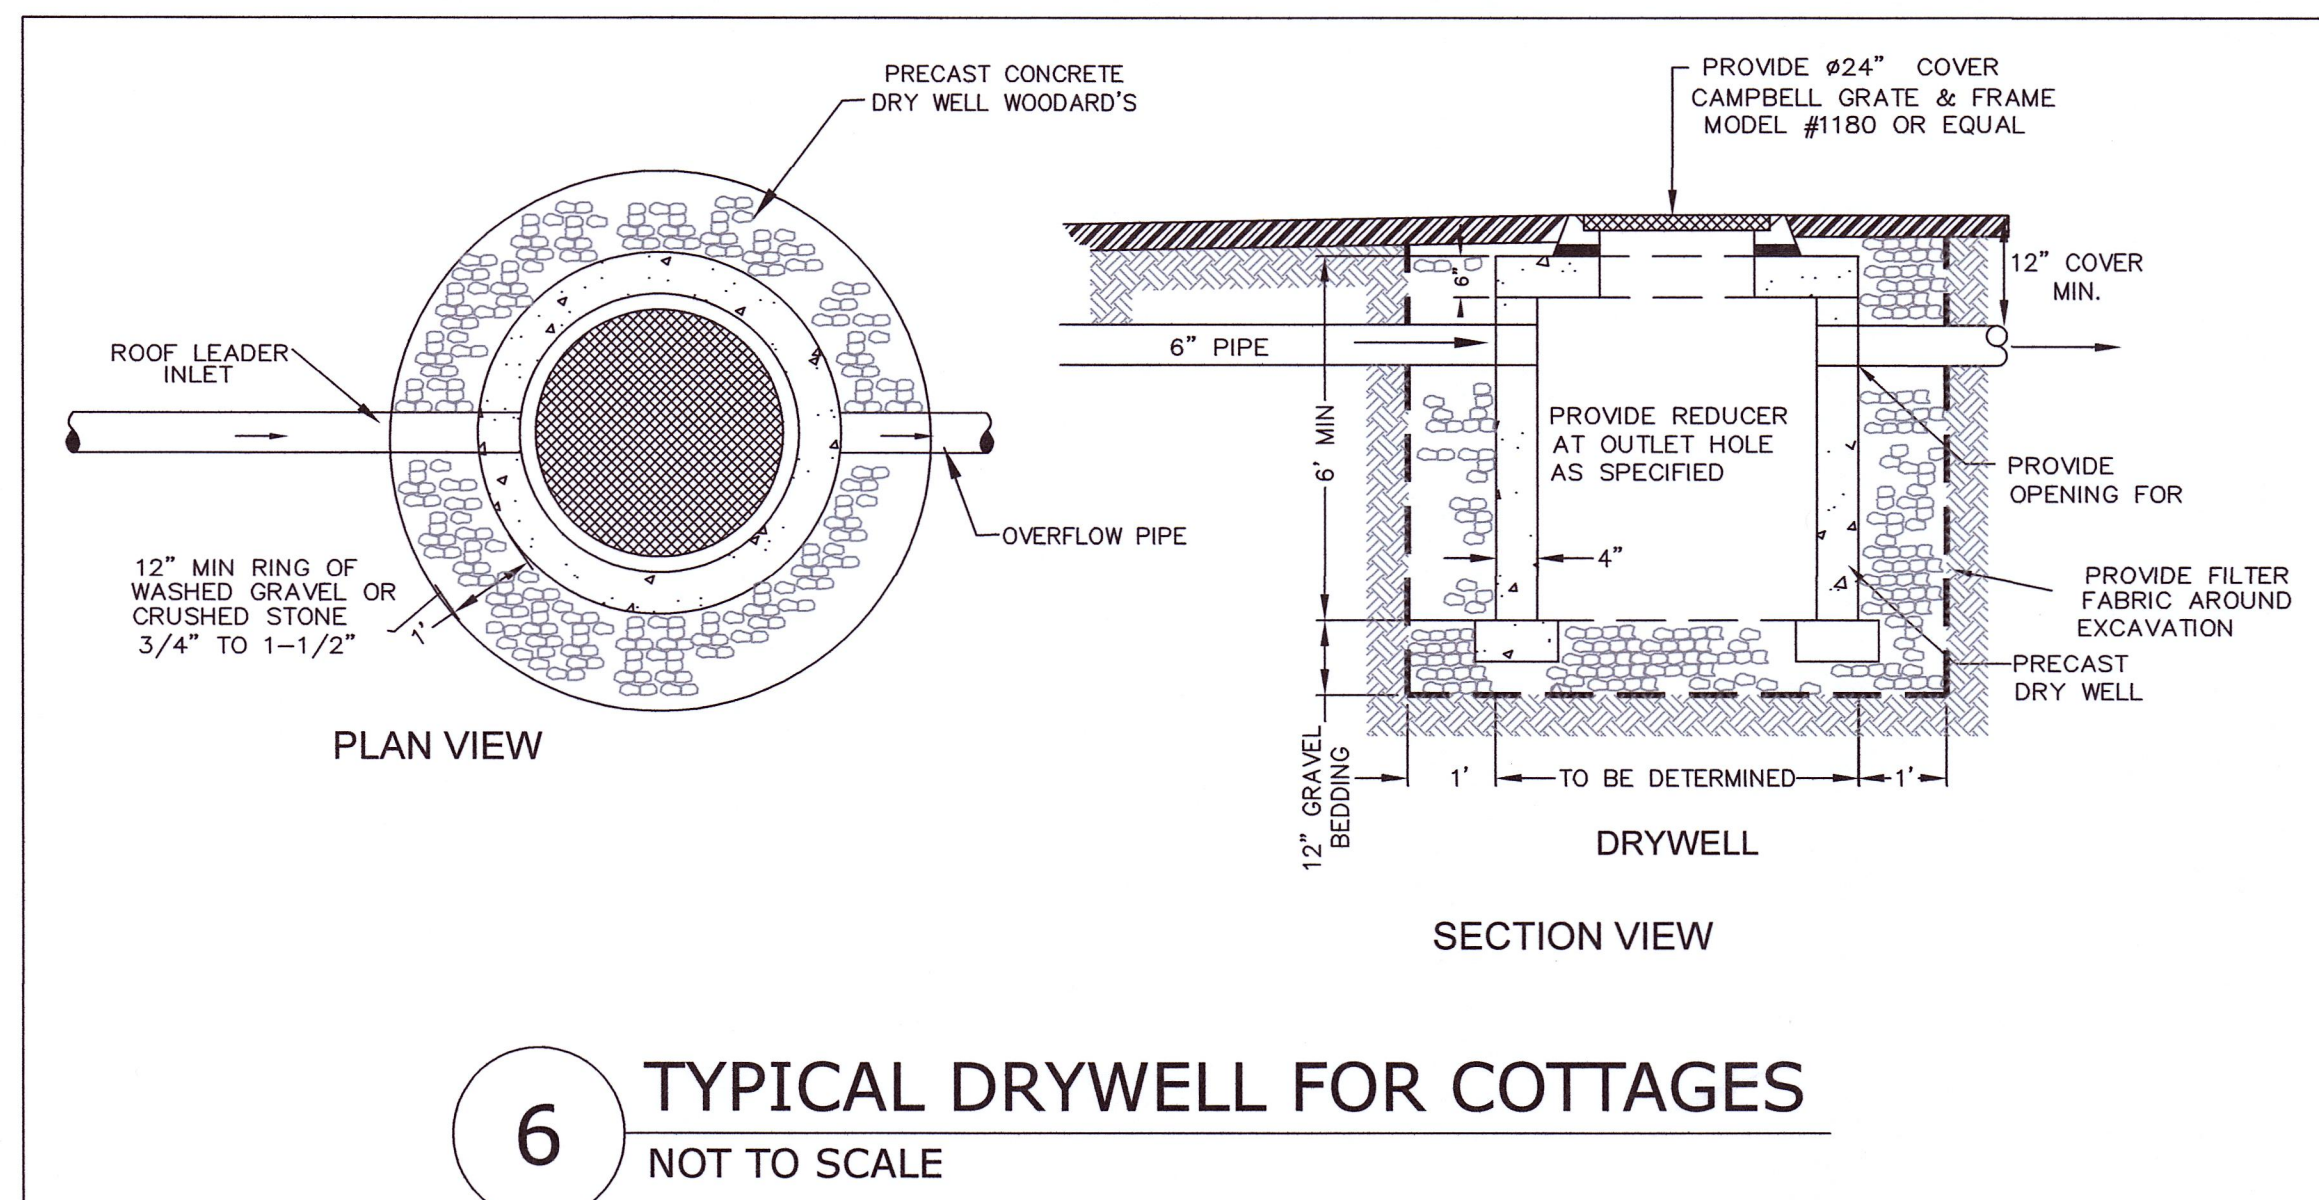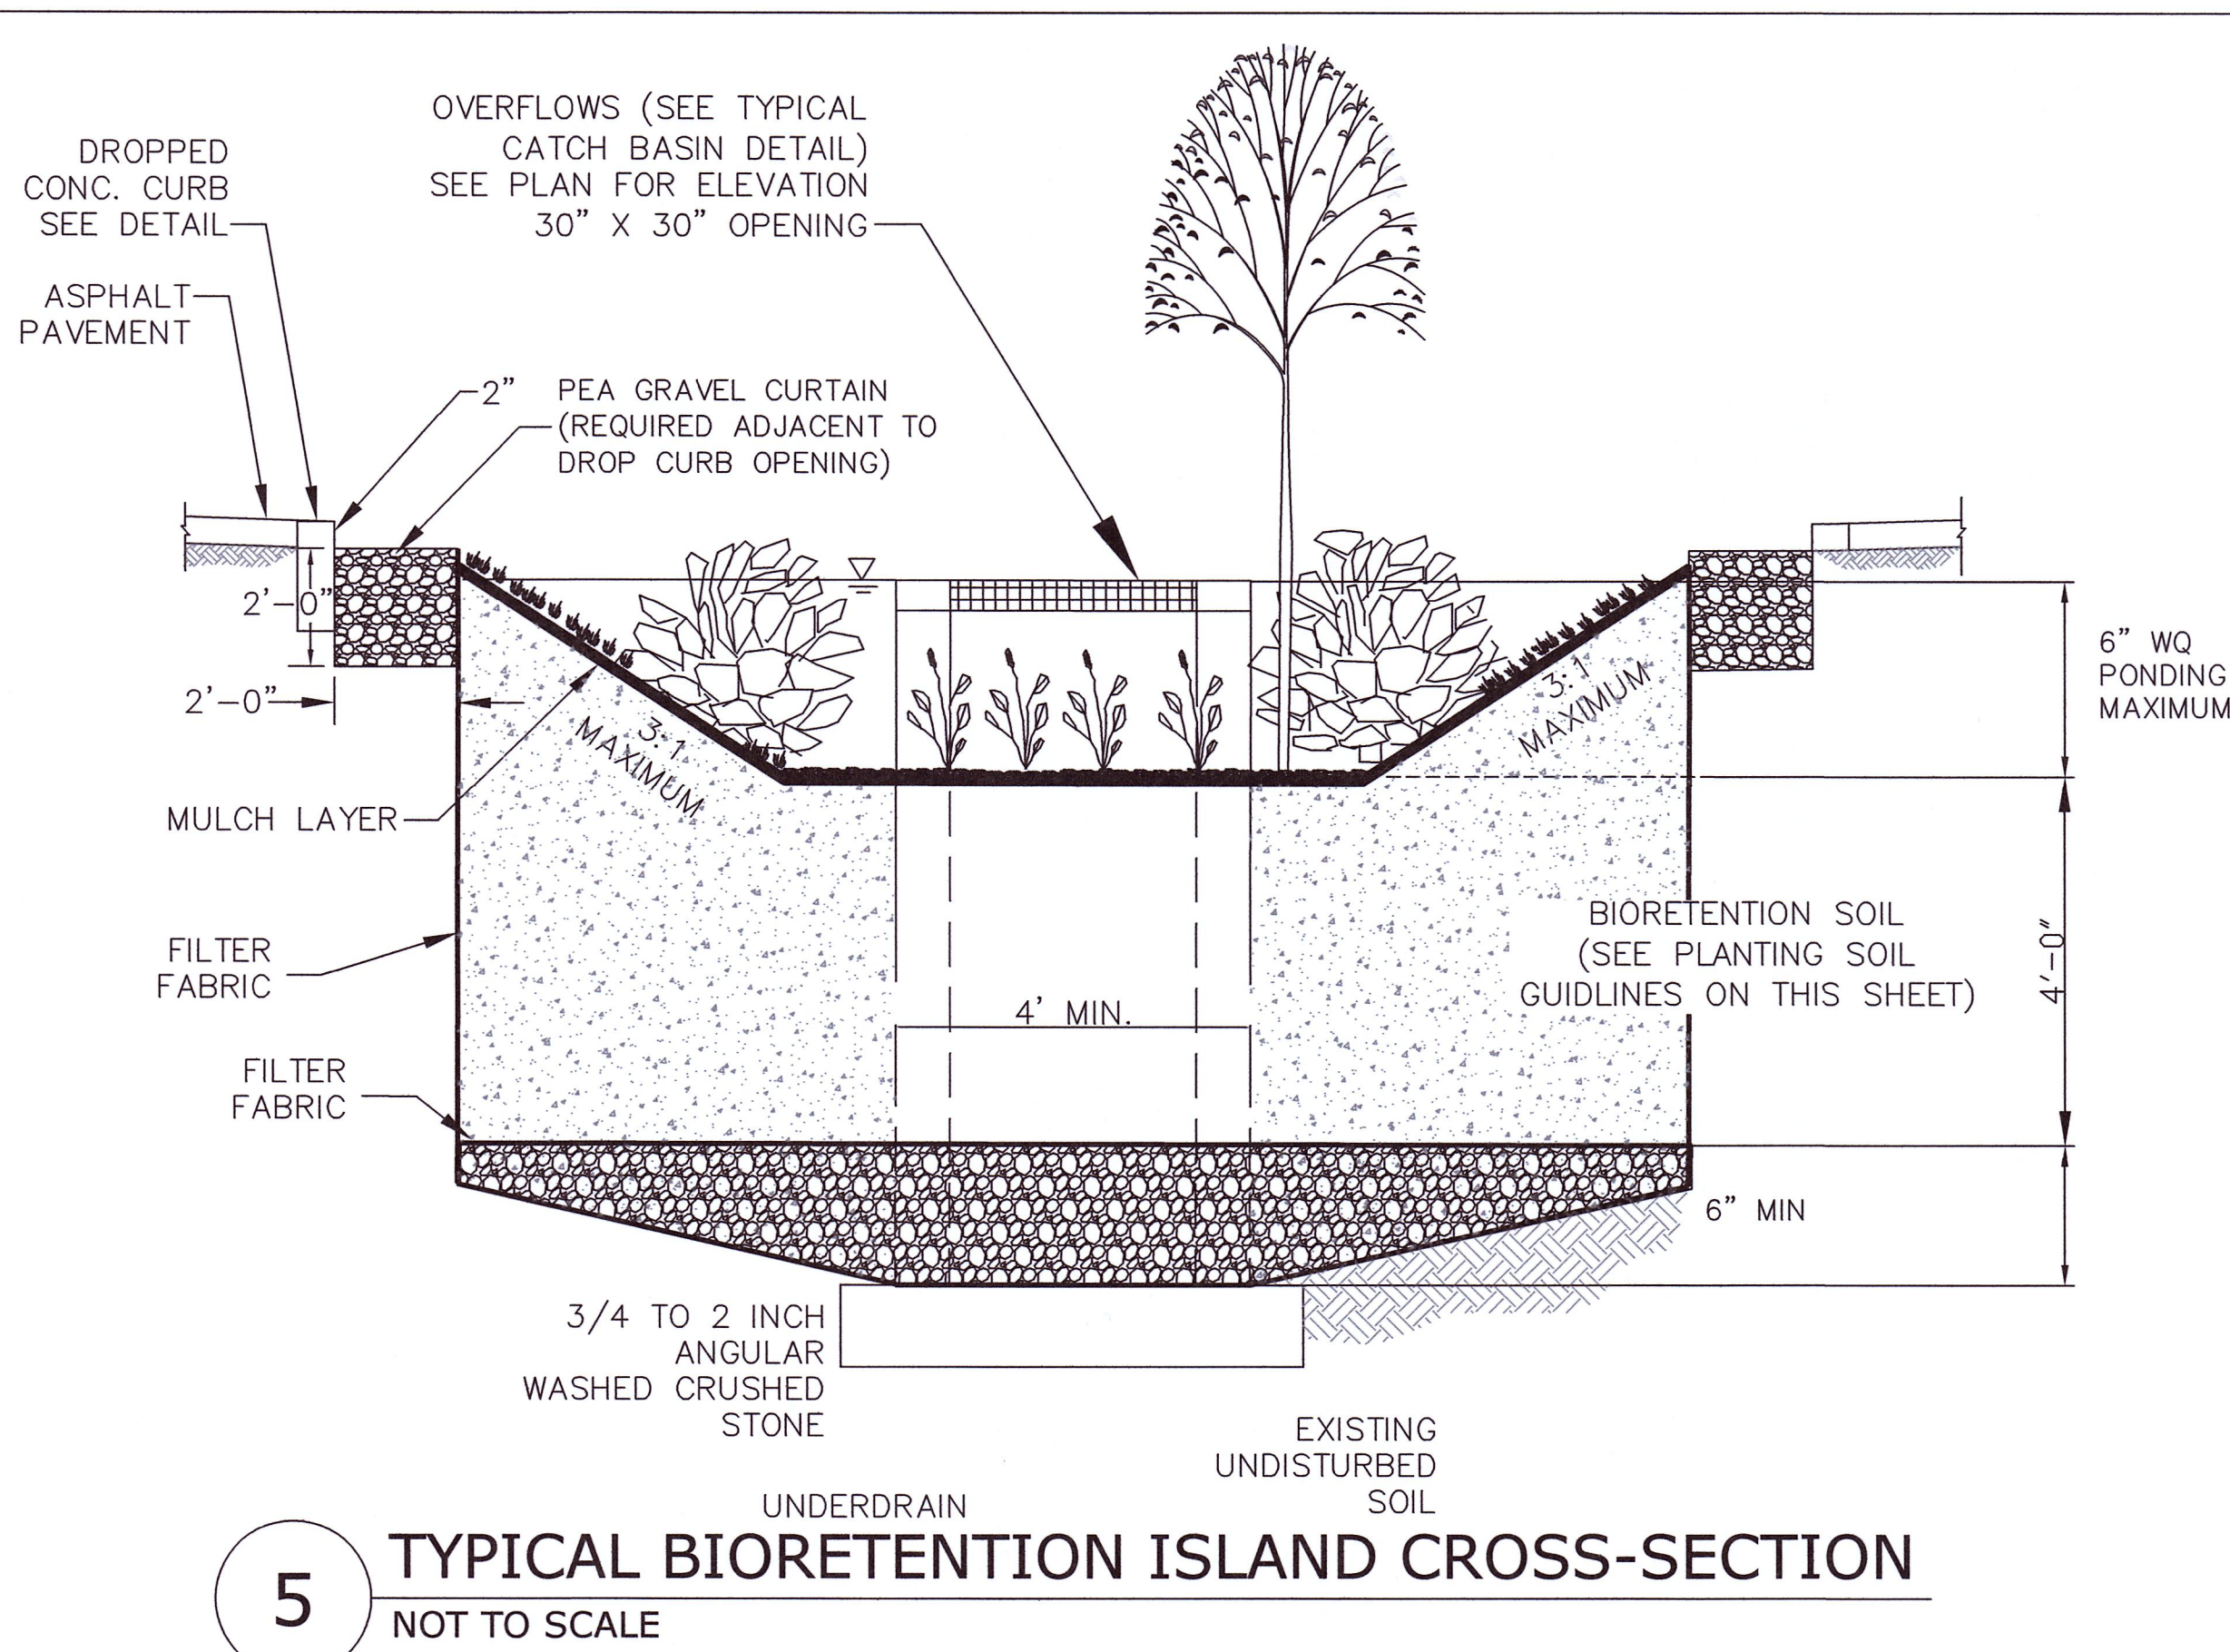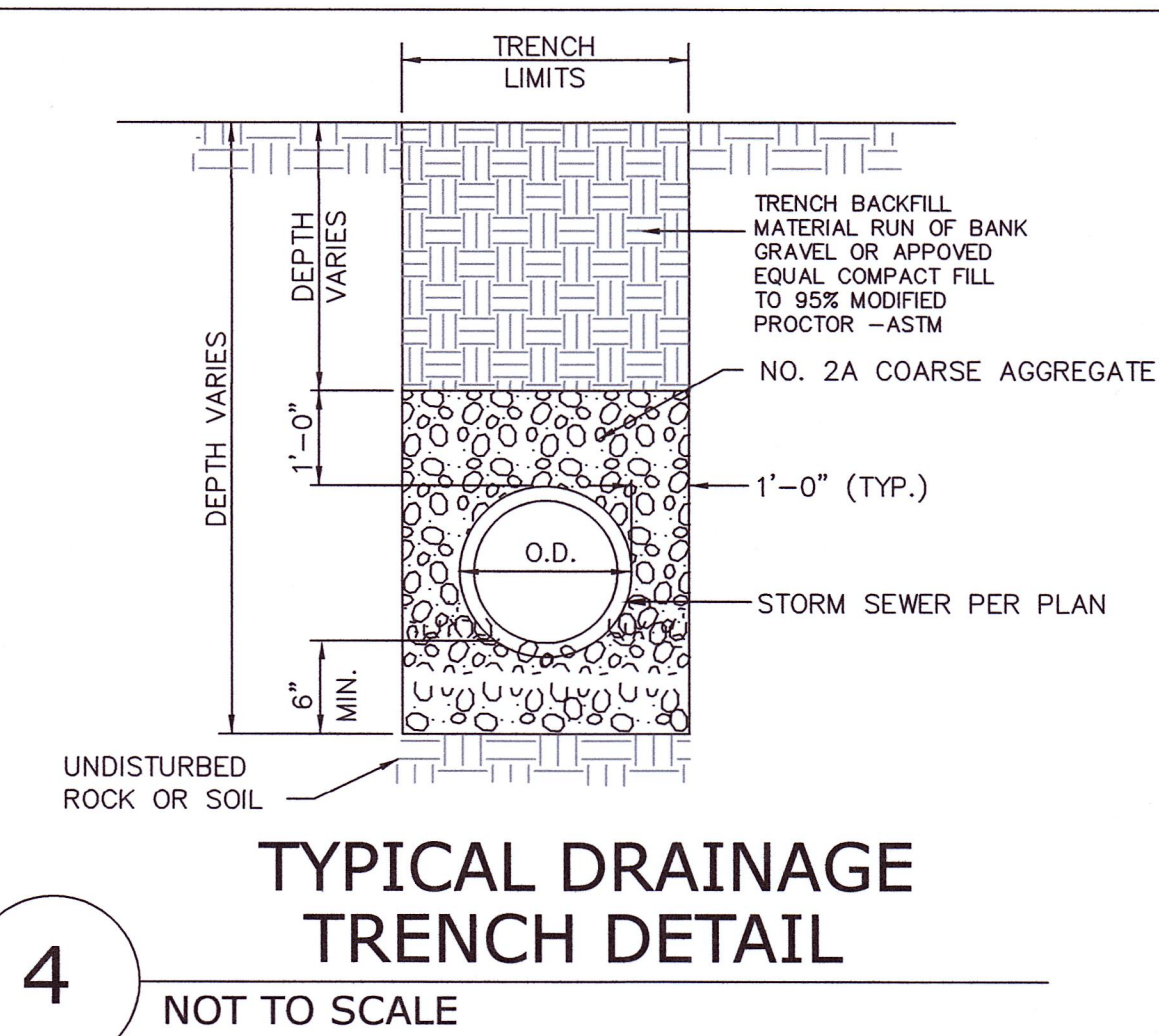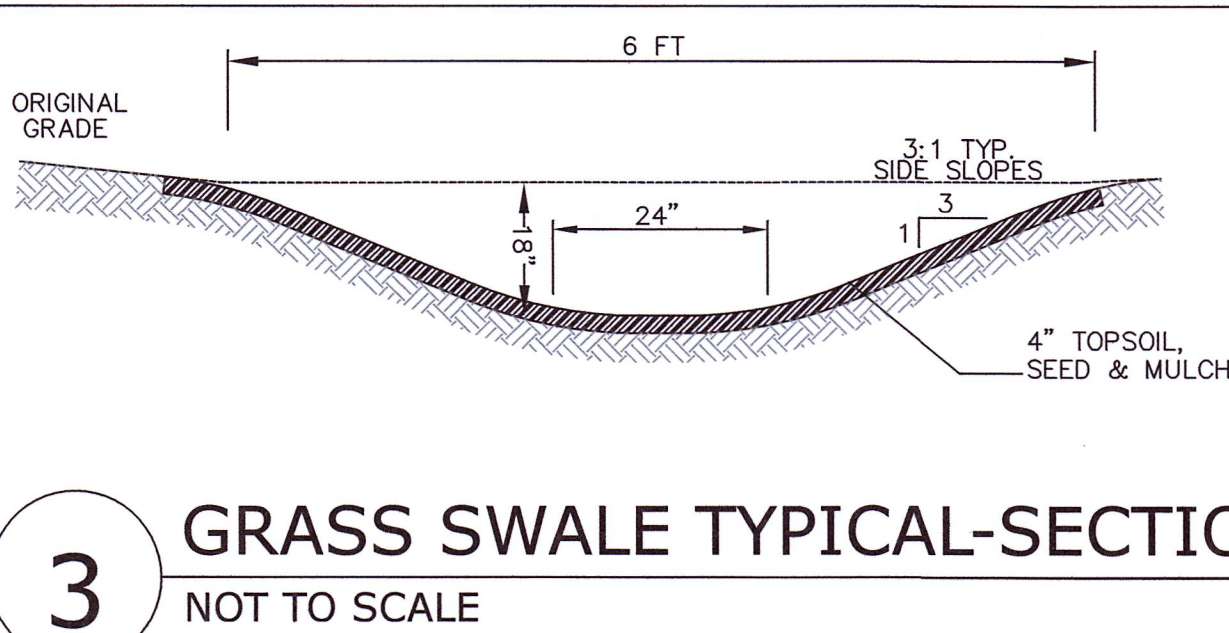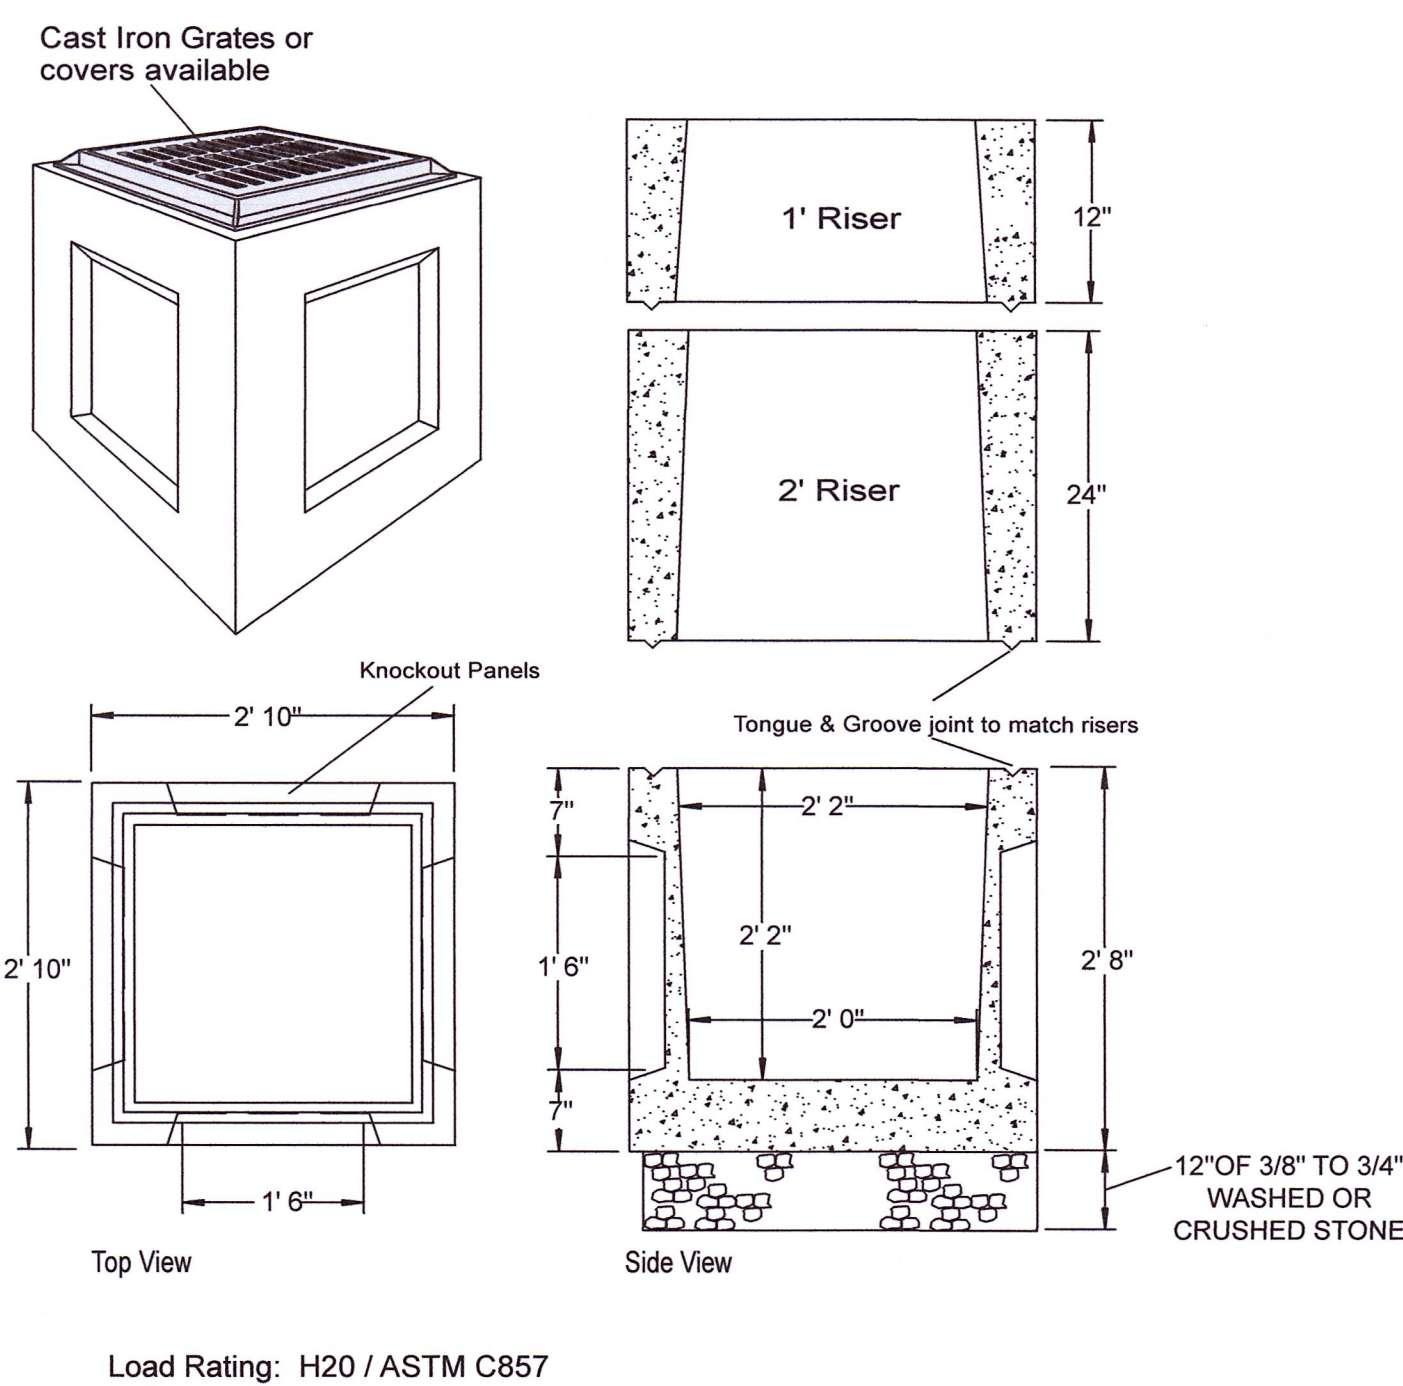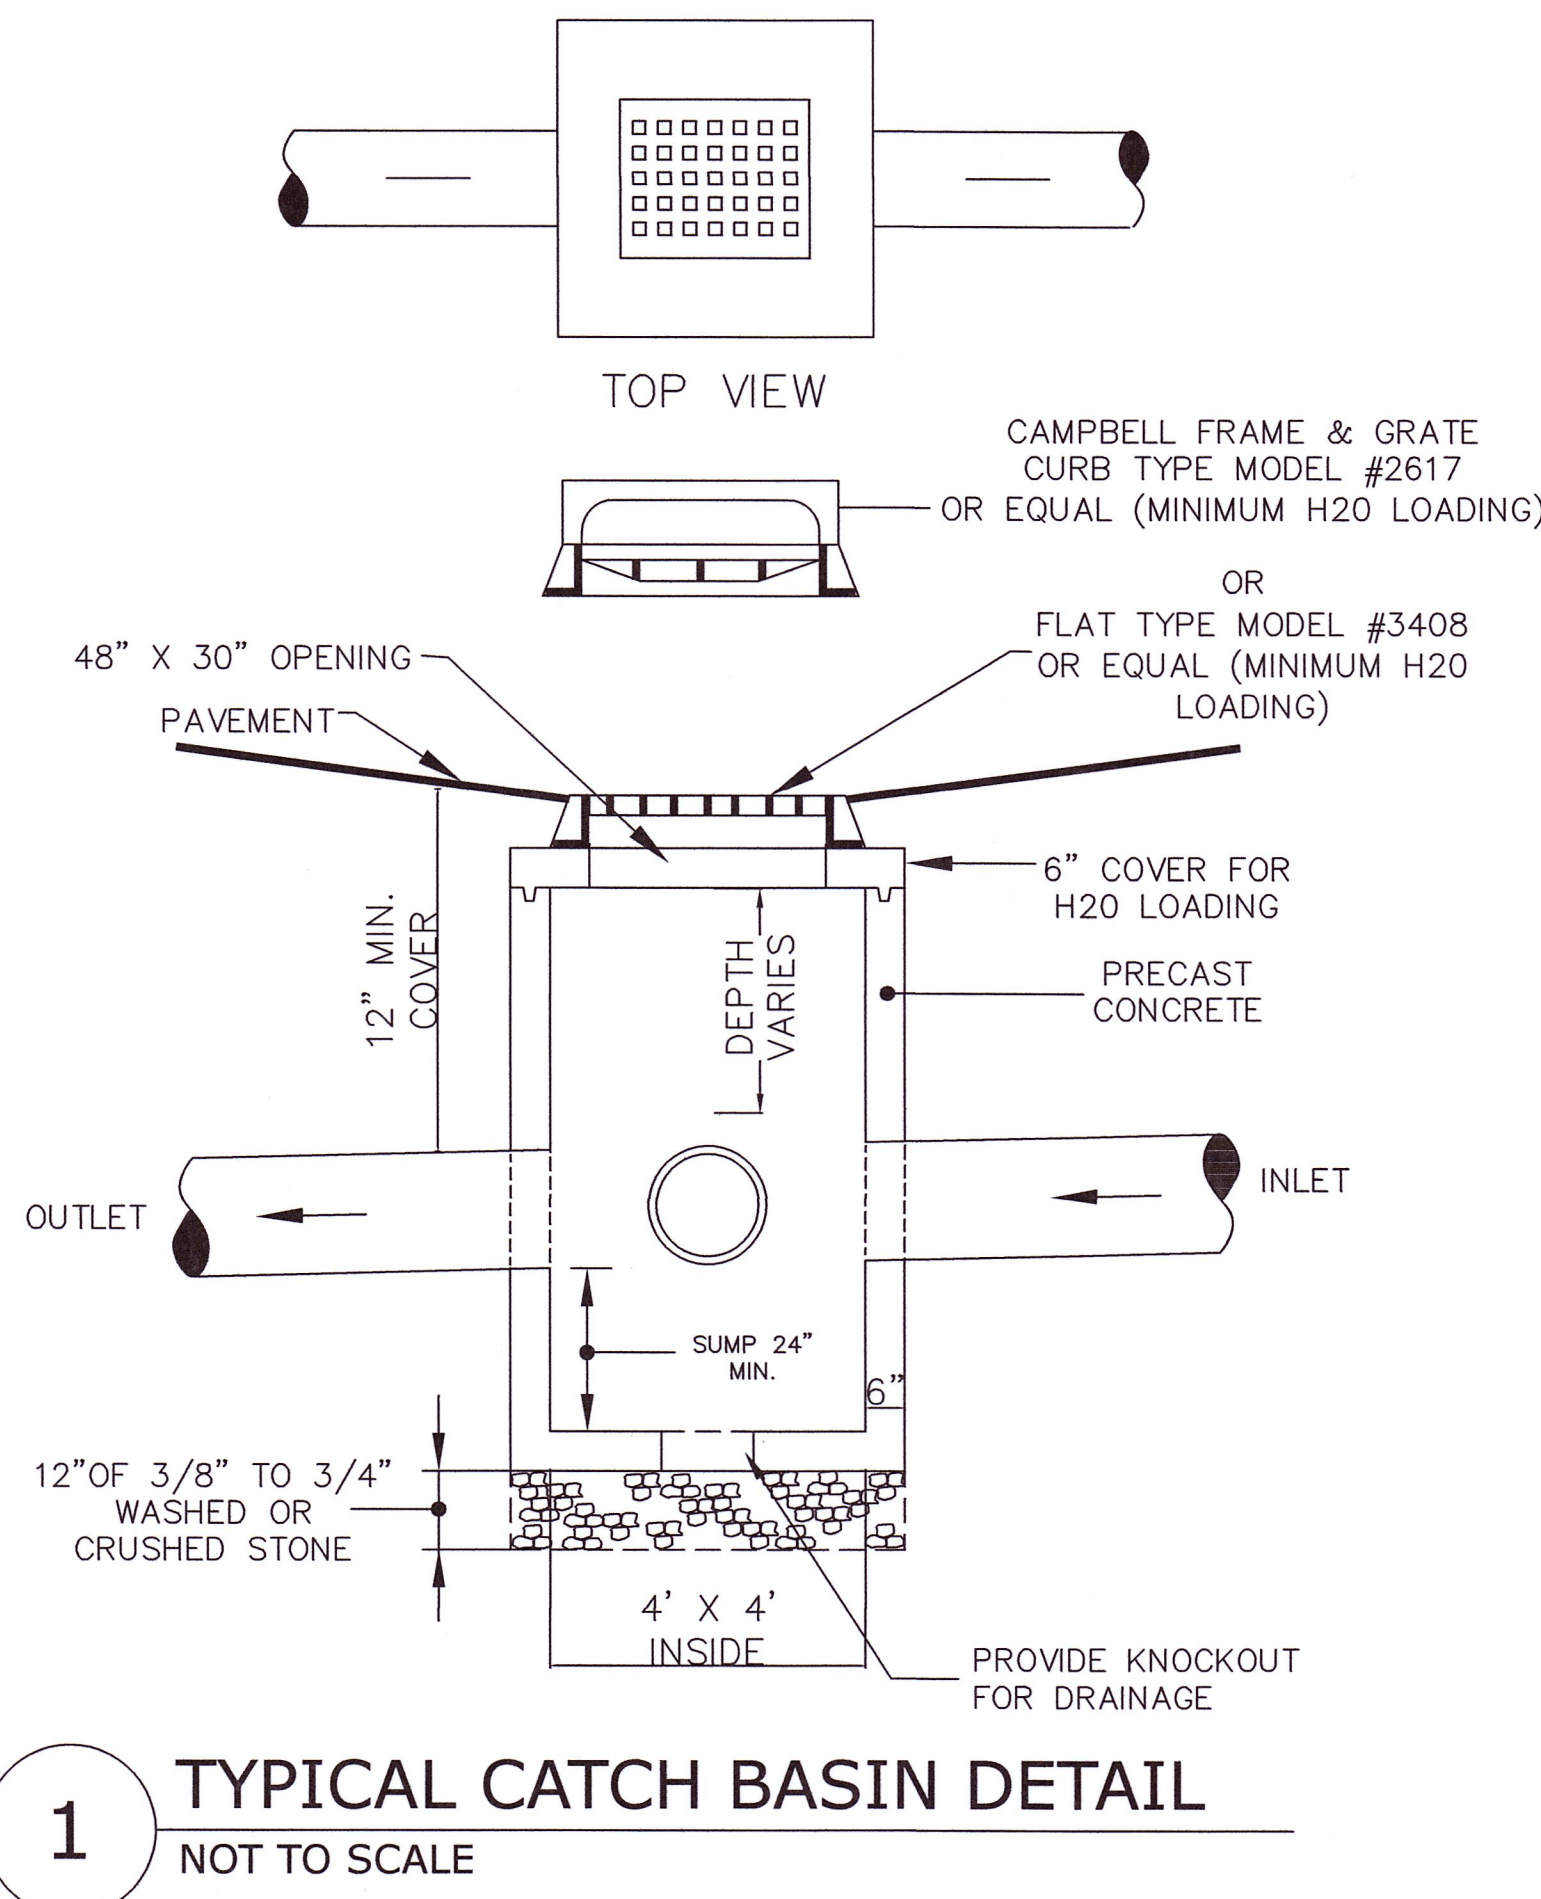

General Construction Notes For Bio-Retention and Stormwater Zones

The bioretention facility may not be constructed until all contributing drainage area has been stabilized.

Planting Soil Guidelines:

The soil shall meet the requirements of NYSDOT ITEM 208.01030022 Bioretention and Dry Swale soil. The soil shall be a uniform mix, free of stones, stumps, roots or other similar objects larger than two inches. No other materials or substances shall be mixed or dumped within the bioretention area that may be harmful to plant growth, or prove a hindrance to the planting or maintenance operations. The planting soil shall be free of noxious weeds.

All bioretention areas shall have a minimum of one test according to ITEM 208.01030022 Laboratory Testing for soil Phosphorus Concentration. A textural analysis is required from the site stockpiled topsoil. If topsoil is imported, then a texture analysis shall be performed for each location where the top soil was excavated. Since different labs calibrate their testing equipment differently, all testing results shall come from the same testing facility.

Compaction and Placement of Planting Soil Guidelines:

It is very important to minimize compaction of both the base of the bioretention area and the required backfill. When possible, use excavation hoes to remove original soil. If bioretention areas are excavated using a loader, the contractor should use wide track or marsh track equipment, or light equipment with turf type tires. Use of equipment with narrow tracks or narrow tires, rubber tires with large lugs, or high pressure tires will cause excessive compaction resulting in reduced infiltration rates and storage volumes and is not acceptable. Compaction will significantly contribute to design failure.

Compaction can be alleviated at the base of the bioretention facility by using a primary tilling operation such as a chisel plow, ripper, or subsoiler. These tilling operations are to refracture the soil profile through the 12 inch compaction zone. Substitute methods must be approved by the engineer. Rototillers typically do not till deep enough to reduce the effects of compaction from heavy equipment. Rototill 2 to 3 inches of sand into the base of the bioretention facility before back filling the required sand layer. Pump any ponded water before preparing (rototilling) base.

When back filling the topsoil over the sand layer, first place 3 to 4 inches of topsoil over the sand, then rototill the sand/topsoil to create a gradation zone. Backfill the remainder of the topsoil to final grade.

When back filling the bioretention facility, place soil in lifts 12" or greater. Do not use heavy equipment within the bioretention basin. Heavy equipment can be used around the perimeter of the basin to supply soils and sand. Grade bioretention materials by hand or with light equipment such as a compact loader or a dozer/loader with marsh tracks.

Plant Installation

The plant root ball should be planted so 1/8th of the ball is above final grade surface. Root stock of the plant material shall be kept moist during transport and on-site storage. The diameter of the planting pit shall be at least six inches larger than the diameter of the planting ball. Set and maintain the plant straight during the entire planting process. Thoroughly water ground bed cover after installation. Trees shall be braced using 2" x 2" stakes only as necessary and for the first growing season only. Stakes are to be equally spaced on the outside of the tree ball.

The topsoil specifications provide enough organic material to adequately supply nutrients from natural cycling. The primary function of the bioretention structure is to improve water quality. Adding fertilizers defeats, or at a minimum, impedes this goal. Only add fertilizer if wood chips or mulch is used to amend the soil. Rototill urea fertilizer at a rate of 2 pounds per 1000 square feet.

MAP REVISION DATES		
DATE	REVISION	BY
4/19/2024	REVISED FOR ARCHAEOLOGICAL AVOIDANCE	SL
6/24/2024	ADDED SHEETS FOR LIGHTING, LANDSCAPING, ENTRANCE	SL

DETAILS

FOR
BUTTERMILK FALLS
TOWN OF MARLBOROUGH
ULSTER COUNTY ~ NEW YORK

NOVEMBER 9, 2023

MEDENBACH & EGGERS
CIVIL ENGINEERING & LAND SURVEYING, P.C.
STONE RIDGE, NEW YORK (845) 687-0047
WWW.MECELS.COM

Barry Medenbach
Barry Medenbach, R.E.
NEW YORK LIC. NO. 60142

STATE OF NEW YORK
Barry Medenbach
No. 060142
LICENSED PROFESSIONAL ENGINEER

D-4
E18 105
SHEET 15 OF 25



PHASE 1:	
ROADS WITH CABINS:	±0.93 AC
CABINS:	±1.87 AC
	±0.35 AC
	±0.17 AC
PARKING:	±0.61 AC
	±1.20 AC
TOTAL PHASE 1 DISTURBANCE	
±4.62 AC	
CABINS	
35	
STAFF	
6	
PARKING PROVIDED THIS PHASE	
50	

PHASE 2:	
HOTEL & SEPTIC	±1.99 AC
PARKING AREA	±2.49 AC
TOTAL PHASE 1	
±4.48 AC	

HOTEL GUESTS	
65	
STAFF	
16	
PARKING PROVIDED THIS PHASE	
120	

PHASE 3:	
BANQUET HALL & SEPTIC	±2.62 AC
PARKING AREA	±1.84 AC
TOTAL PHASE 1	
±4.46 AC	

BANQUET HALL GUESTS	
100	
RESTAURANT	
20	
STAFF	
48	
PARKING PROVIDED THIS PHASE	
77	

TOTAL DISTURBANCE	
±13.56 AC	

LEGEND

TOPSOIL STOCKPILE
W/ SILT FENCE

STABILIZED CONSTRUCTION
ENTRANCE

SILT FENCE

LOD LIMIT OF DISTURBANCE

AREAS THAT REQUIRE
SLOPE STABILIZATION
(SEE SLOPE STABILIZATION
DETAIL ON SHEET D-5)

INLET SEDIMENT TRAP

CONCRETE WASHOUT

MAP REVISION DATES		
DATE	REVISION	BY
4/19/2024	REVISED FOR ARCHAEOLOGICAL AVOIDANCE	SL
6/24/2024	ADDED SHEETS FOR LIGHTING, LANDSCAPING, ENTRANCE	SL

SOIL EROSION AND
SEDIMENT CONTROL

FOR

BUTTERMILK FALLS

TOWN OF MARLBOROUGH
ULSTER COUNTY ~ NEW YORK

100 0 100 200 300

Scale: 1" = 100'

JULY 19, 2023

MEDENBACH & EGGERS
CIVIL ENGINEERING & LAND SURVEYING, P.C.
STONE RIDGE, NEW YORK (845) 687-0047
WWW.MECELS.COM

Barry Medenbach
BARRY MEDENBACH, P.E.
NEW YORK LIC. NO. 60142

SESC-1
E18 105
SHEET 16 OF 25

Dig Safely.
New York

☐ Call Before You Dig

☐ Wait The Required Time


☐ Confirm Utility Response

☐ Respect The Marks

☐ Dig With Care

CALL 811
www.digsafelyny.com

Any unauthorized alteration or addition to this plan is a violation of Sect. 7209, Subdivision 2 of N.Y.S. Education Law.

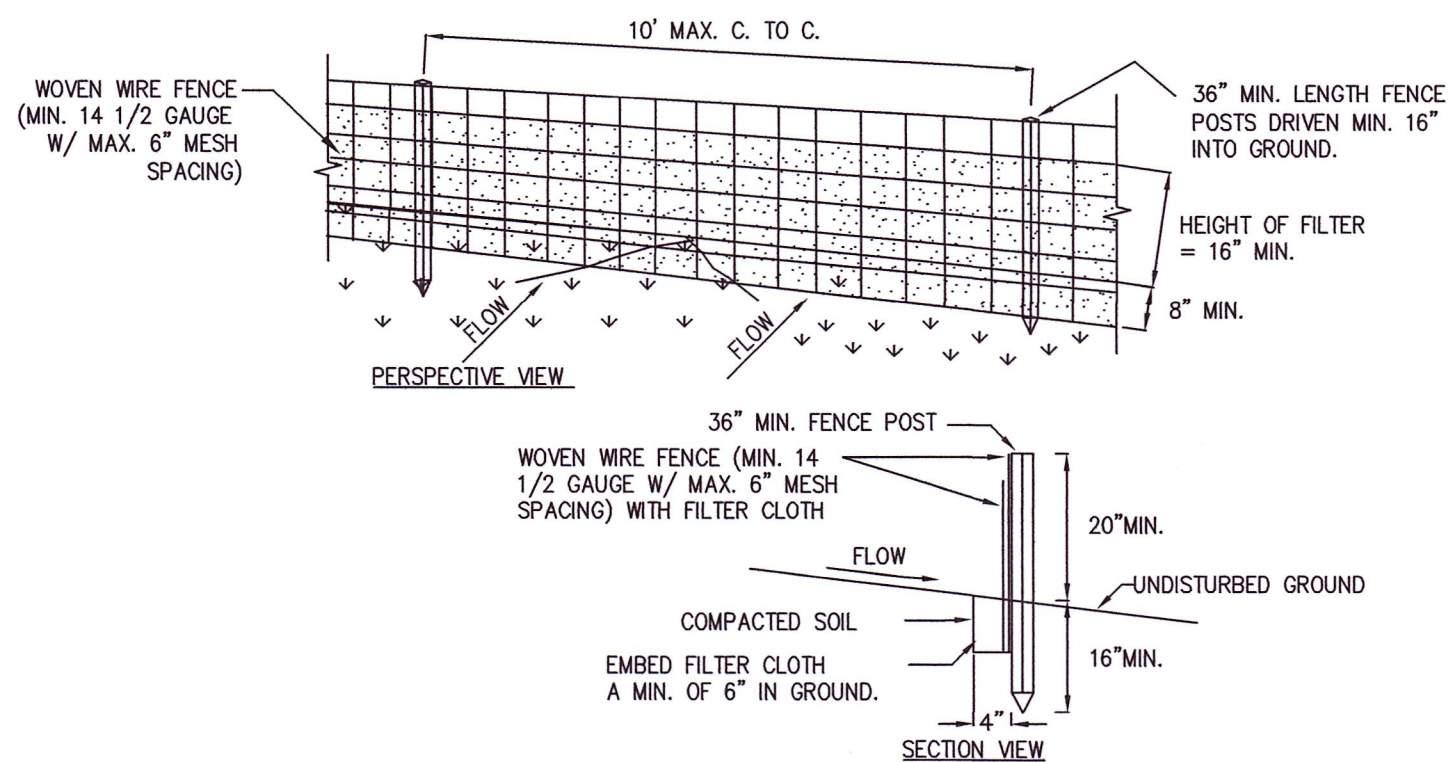


CONSTRUCTION SPECIFICATIONS

- WOVEN WIRE FENCE TO BE FASTENED SECURELY TO FENCE POSTS WITH WIRE TIES OR STAPLES. POSTS SHALL BE STEEL EITHER "T" OR "U" TYPE OR HARDWOOD.
- FILTER CLOTH TO BE TO BE FASTENED SECURELY TO WOVEN WIRE FENCE WITH TIES SPACED EVERY 24" AT TOP AND MID SECTION. FENCE SHALL BE WOVEN WIRE, 12 1/2 GAUGE, 6" MAXIMUM MESH OPENING.
- WHEN TWO SECTIONS OF FILTER CLOTH ADJOIN EACH OTHER THEY SHALL BE OVERLAPPED BY SIX INCHES AND FOLDED. FILTER CLOTH SHALL BE EITHER FILTER X, MIRAFI 100X, STABILINKA T140N, OR APPROVED EQUIVALENT.
- PREFABRICATED UNITS SHALL BE GEOFAB, ENVROFENCE, OR APPROVED EQUIVALENT.
- MAINTENANCE SHALL BE PERFORMED AS NEEDED AND MATERIAL REMOVED WHEN "BULGES" DEVELOP IN THE SILT FENCE.

1 SILT FENCE TYPICAL DETAIL

NOT TO SCALE

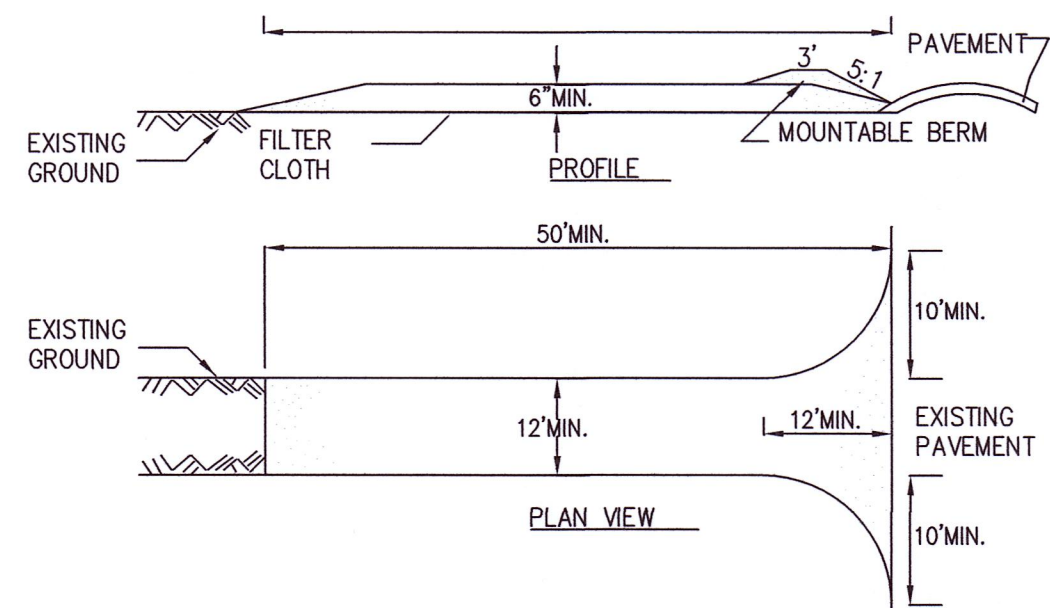


CONSTRUCTION SPECIFICATIONS

- STONE SIZE - USE 2" STONE, OR RECLAIMED OR RECYCLED CONCRETE EQUIVALENT.
- LENGTH - NOT LESS THAN 50 FEET (EXCEPT ON A SINGLE RESIDENCE LOT WHERE A 30 FOOT MINIMUM LENGTH WOULD APPLY).
- THICKNESS - NOT LESS THAN SIX (6) INCHES.
- WIDTH - TWELVE (12) FOOT MINIMUM, BUT NOT LESS THAN THE FULL WIDTH AT POINTS WHERE INGRESS OR EGRESS OCCURS. TWENTY-FOUR (24) FOOT IF SINGLE ENTRANCE TO SITE.
- FILTER CLOTH - WILL BE PLACED OVER THE ENTIRE AREA PRIOR TO PLACING OF STONE.
- SURFACE WATER - ALL SURFACE WATER FLOWING OR DIVERTED TOWARD CONSTRUCTION ENTRANCES SHALL BE PIPED ACROSS THE ENTRANCE. IF PIPING IS IMPRACTICAL, A MOUNTABLE BERM WITH 5:1 SLOPES WILL BE PERMITTED.
- MAINTENANCE - THE ENTRANCE SHALL BE MAINTAINED IN A CONDITION WHICH WILL PREVENT TRACKING OR FLOWING OF SEDIMENT ONTO PUBLIC RIGHTS-OF-WAY. ALL SEDIMENT SPILLED, DROPPED, WASHED OR TRACTED ONTO PUBLIC RIGHTS-OF-WAY MUST BE REMOVED IMMEDIATELY.
- WHEN WASHING IS REQUIRED, IT SHALL BE DONE ON A AREA STABILIZED WITH STONE AND WHICH DRAINS INTO AN APPROVED SEDIMENT TRAPPING DEVICE.
- PERIODIC INSPECTION AND NEEDED MAINTENANCE SHALL BE PROVIDED AFTER EACH RAIN.

2 STABILIZED CONSTRUCTION ENTRANCE DETAIL

NOT TO SCALE

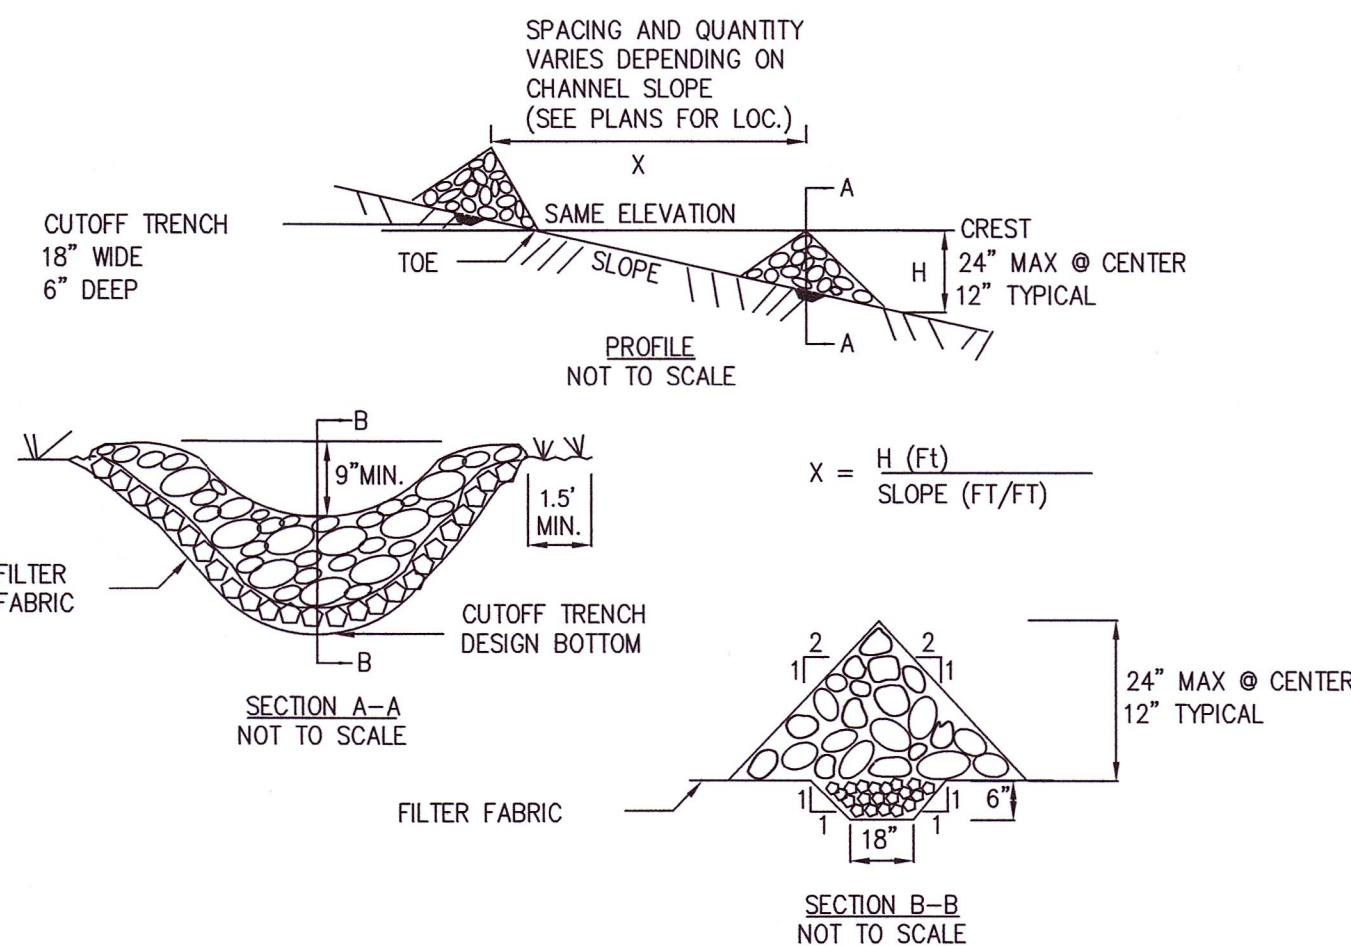


CONSTRUCTION SPECIFICATIONS

- STONE WILL BE PLACED ON A FILTER FABRIC FOUNDATION TO THE LINES, GRADES AND LOCATIONS SHOWN IN THE PLAN.
- SET SPACING OF CHECK DAMS TO ASSUME THAT THE ELEVATIONS OF THE CREST OF THE DOWNSTREAM DAM IS AT OR BELOW THE SAME ELEVATION OF THE TOE OF THE UPSTREAM DAM.
- EXTEND THE STONE A MINIMUM OF 1.5 FEET BEYOND THE DITCH BANKS TO PREVENT CUTTING AROUND THE DAM.
- PROTECT THE CHANNEL DOWNSTREAM OF THE LOWEST CHECK DAM FROM SCOUR AND EROSION WITH STONE OR LINER AS APPROPRIATE.
- ENSURE THAT CHANNEL APPURTENANCES SUCH AS CULVERT ENTRANCES BELOW CHECK DAMS ARE NOT SUBJECT TO DAMAGE OR BLOCKAGE FROM DISPLACED STONE.

5 ROCK CHECK DAM TYPICAL DETAIL


NOT TO SCALE

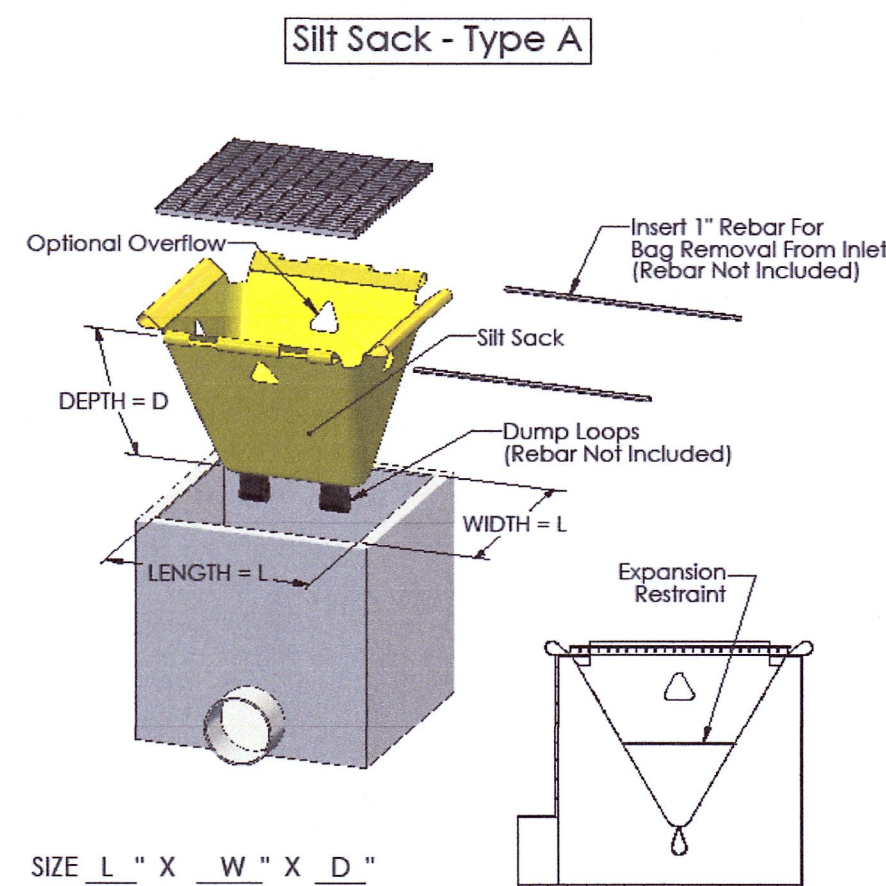

- SILT SACK OR EQUAL.

3 INLET SEDIMENT TRAP DETAIL

NOT TO SCALE

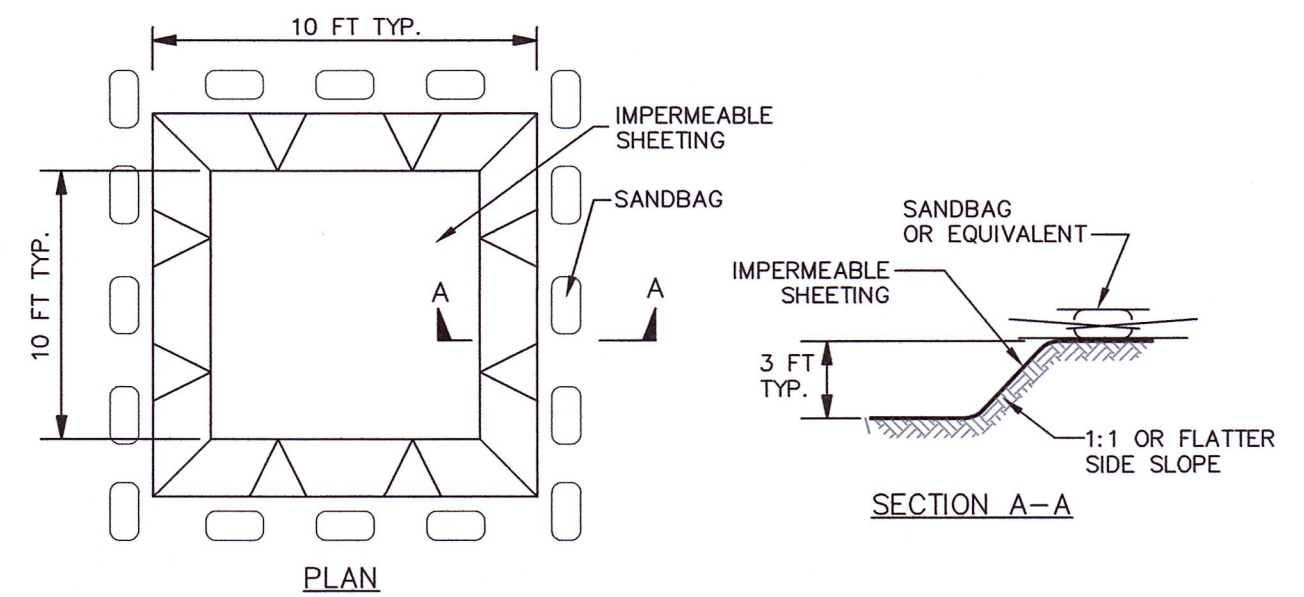


EXCAVATED WASHOUT STRUCTURE

CONSTRUCTION SPECIFICATIONS

- DESIGNATED TEMPORARY, BELOW GROUND CONCRETE WASHOUT FACILITIES WILL BE CONSTRUCTED AS SHOWN ABOVE. WASHOUTS WILL BE CENTRALLY LOCATED AT THE DISCRETION OF THE INDIVIDUALS WHO MANAGE DAY TO DAY CONSTRUCTION ACTIVITIES. WASHOUTS SHALL HAVE A MINIMUM LENGTH AND WIDTH OF 10 FEET BUT MUST HAVE SUFFICIENT VOLUME TO CONTAIN ALL LIQUID CONCRETE WASTES GERNERTATED FROM WASHOUT OPERATIONS. THE WASHOUT AREAS WILL BE LINED WITH PLASTIC SHEETING AT LEAST 10 MILS THICK AND FREE OF ANY HOLES OR TEARS. SIGNS WILL BE POISTED MARKING THE LOCATION OF THE WASHOUT AREAS.
- TEMPORARY CONCRETE WASHOUT FACILITIES WILL BE LOCATED A MINIMUM OF (50 FEET) FROM DRAIN INLETS.
- KEEP THE WASHOUT AREAS WILL BE INSPECTED DAILY TO ENSURE THAT ALL CONCRETE WASHING IS BEING DISCHARGE INTO THE WASHOUT AREA, NO LEAKS OR TEARS ARE PRESENT, AND TO IDENTIFY WHEN CONCRETE WASTES NEED TO BE REMOVED. THE WASHOUT AREAS WILL BE CLEANED OUT ONCE THE AREA IS FILLED TO 75 PERCENT OF THE HOLDING CAPACITY. ONCE THE AREA'S HOLDING CAPACITY HAS BEEN REACHED THE CONCRETE WASTES WILL BE ALLOWED TO HARDEN , THE CONCRETE WILL BE BROKEN UP, REMOVED, AND DISPOSED IN ACCORDANCE WITH LOCAL REGULATIONS. THE PLASTIC SHEET WILL BE REPLACED IF TEARS OCCOUR DURING REMOVAL OF CONCRETE WASTES FROM THE WASHOUT AREA.

4 CONCRETE WASHOUT DETAIL

NOT TO SCALE

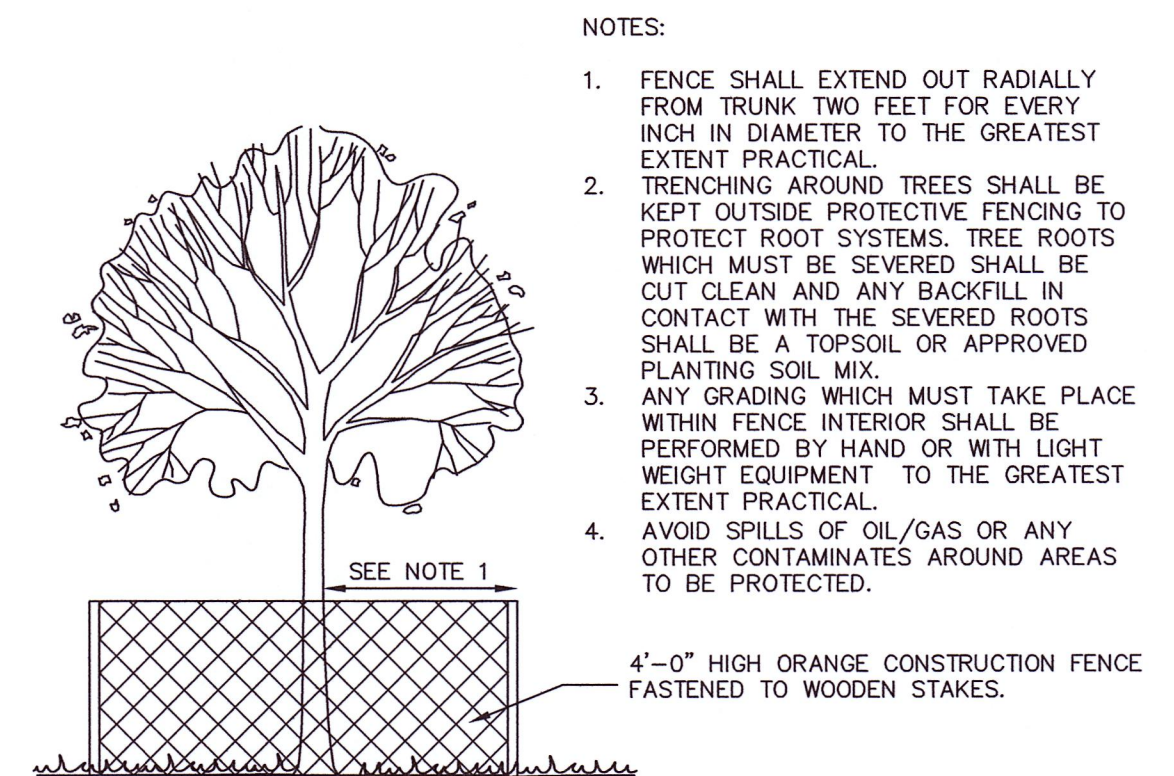


NOTES:

- FENCE SHALL EXTEND OUT RADIALY FROM TRUNK TWO FEET FOR EVERY INCH IN DIAMETER TO THE GREATEST EXTENT PRACTICAL.
- TRENCHING AROUND TREES SHALL BE KEPT OUTSIDE PROTECTIVE FENCING TO PROTECT ROOT SYSTEMS. TREE ROOTS WHICH MUST BE SEVERED SHALL BE CUT CLEAN AND ANY BACKFILL IN CONTACT WITH THE SEVERED ROOTS SHALL BE A TOPSOIL OR APPROVED PLANTING SOIL MIX.
- ANY GRADING WHICH MUST TAKE PLACE WITHIN FENCE INTERIOR SHALL BE PERFORMED BY HAND OR WITH LIGHT WEIGHT EQUIPMENT TO THE GREATEST EXTENT PRACTICAL.
- AVOID SPILLS OF OIL/GAS OR ANY OTHER CONTAMINATES AROUND AREAS TO BE PROTECTED.

7 VEGETATION PROTECTION DETAIL

NOT TO SCALE

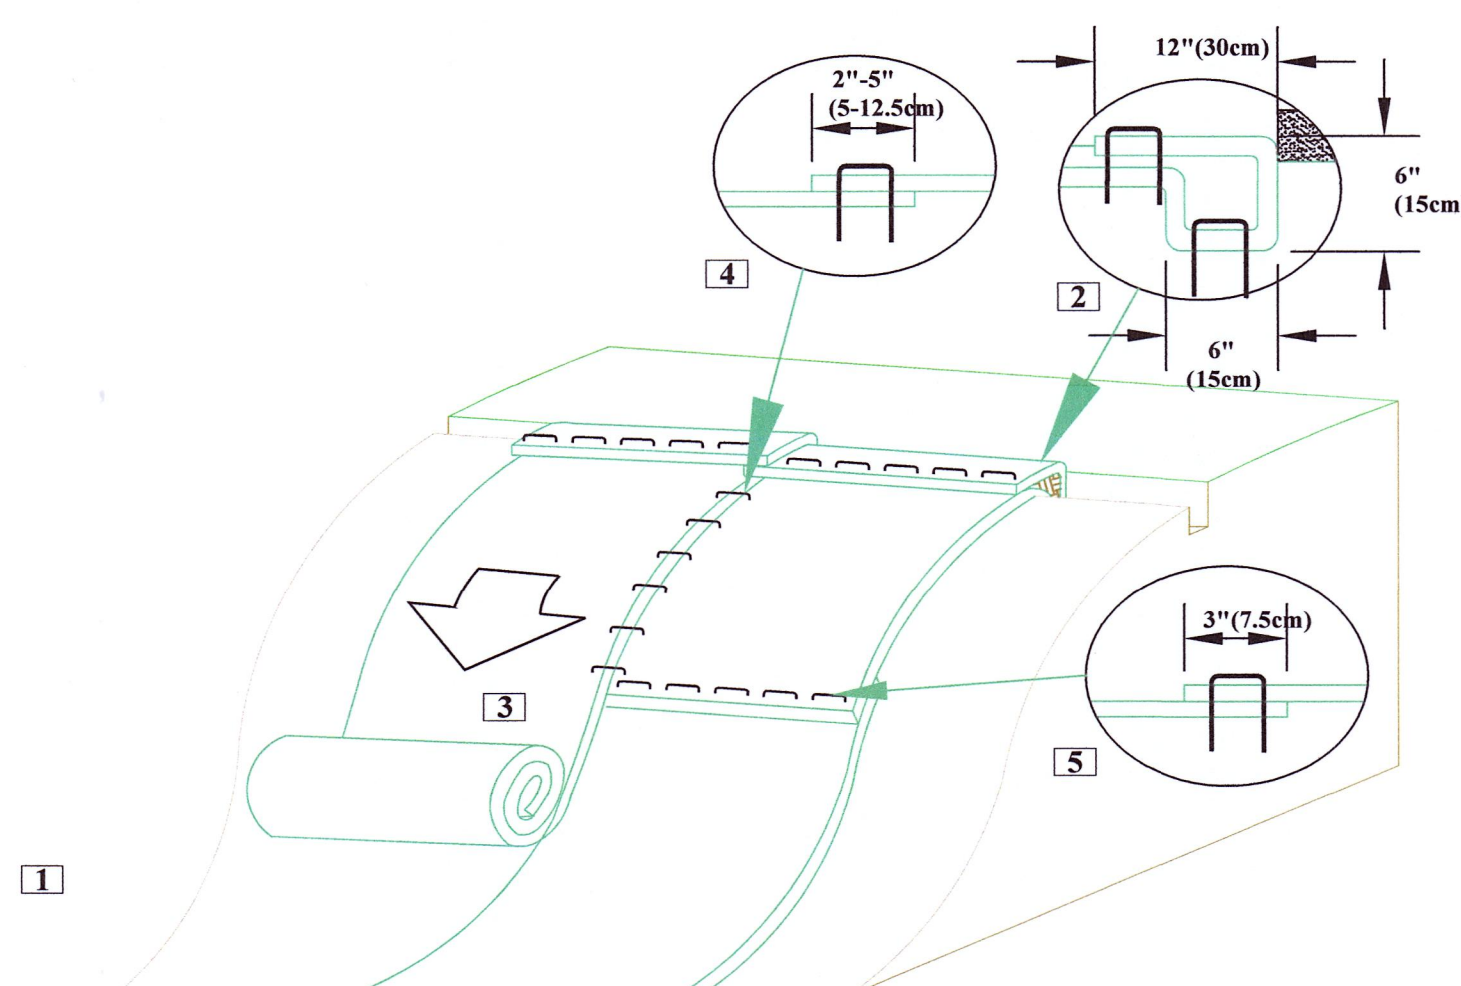

6 SLOPE STABILIZATION DETAIL

SCALE: NOT TO SCALE

NOTES:

- SLOPE STABILIZATION IS TO BE USED ON ALL SLOPES WITH A SLOPE GREATER THAN 3:1

MAP REVISION DATES

DATE	REVISION	BY
4/19/2024	REVISED FOR ARCHAEOLOGICAL AVOIDANCE	SL
6/24/2024	ADDED SHEETS FOR LIGHTING, LANDSCAPING, ENTRANCE	SL

SOIL EROSION AND SEDIMENT CONTROL DETAILS

FOR
BUTTERMILK FALLS
TOWN OF MARLBOROUGH
ULSTER COUNTY ~ NEW YORK

NOVEMBER 9, 2023

MEDENBACH & EGGERS


CIVIL ENGINEERING & LAND SURVEYING, P.C.
STONE RIDGE, NEW YORK (845) 687-0047
WWW.MECELS.COM




Barry Medenbach
BARRY MEDENBACH, E.E.
NEW YORK LIC. NO. 60142

Dig Safely.
New York
Call Before You Dig
Wait The Required Time
Confirm Utility Response
Respect The Marks
Dig With Care
CALL 811
www.digsafelyny.com


D-5
E18 105
SHEET 17 OF 25

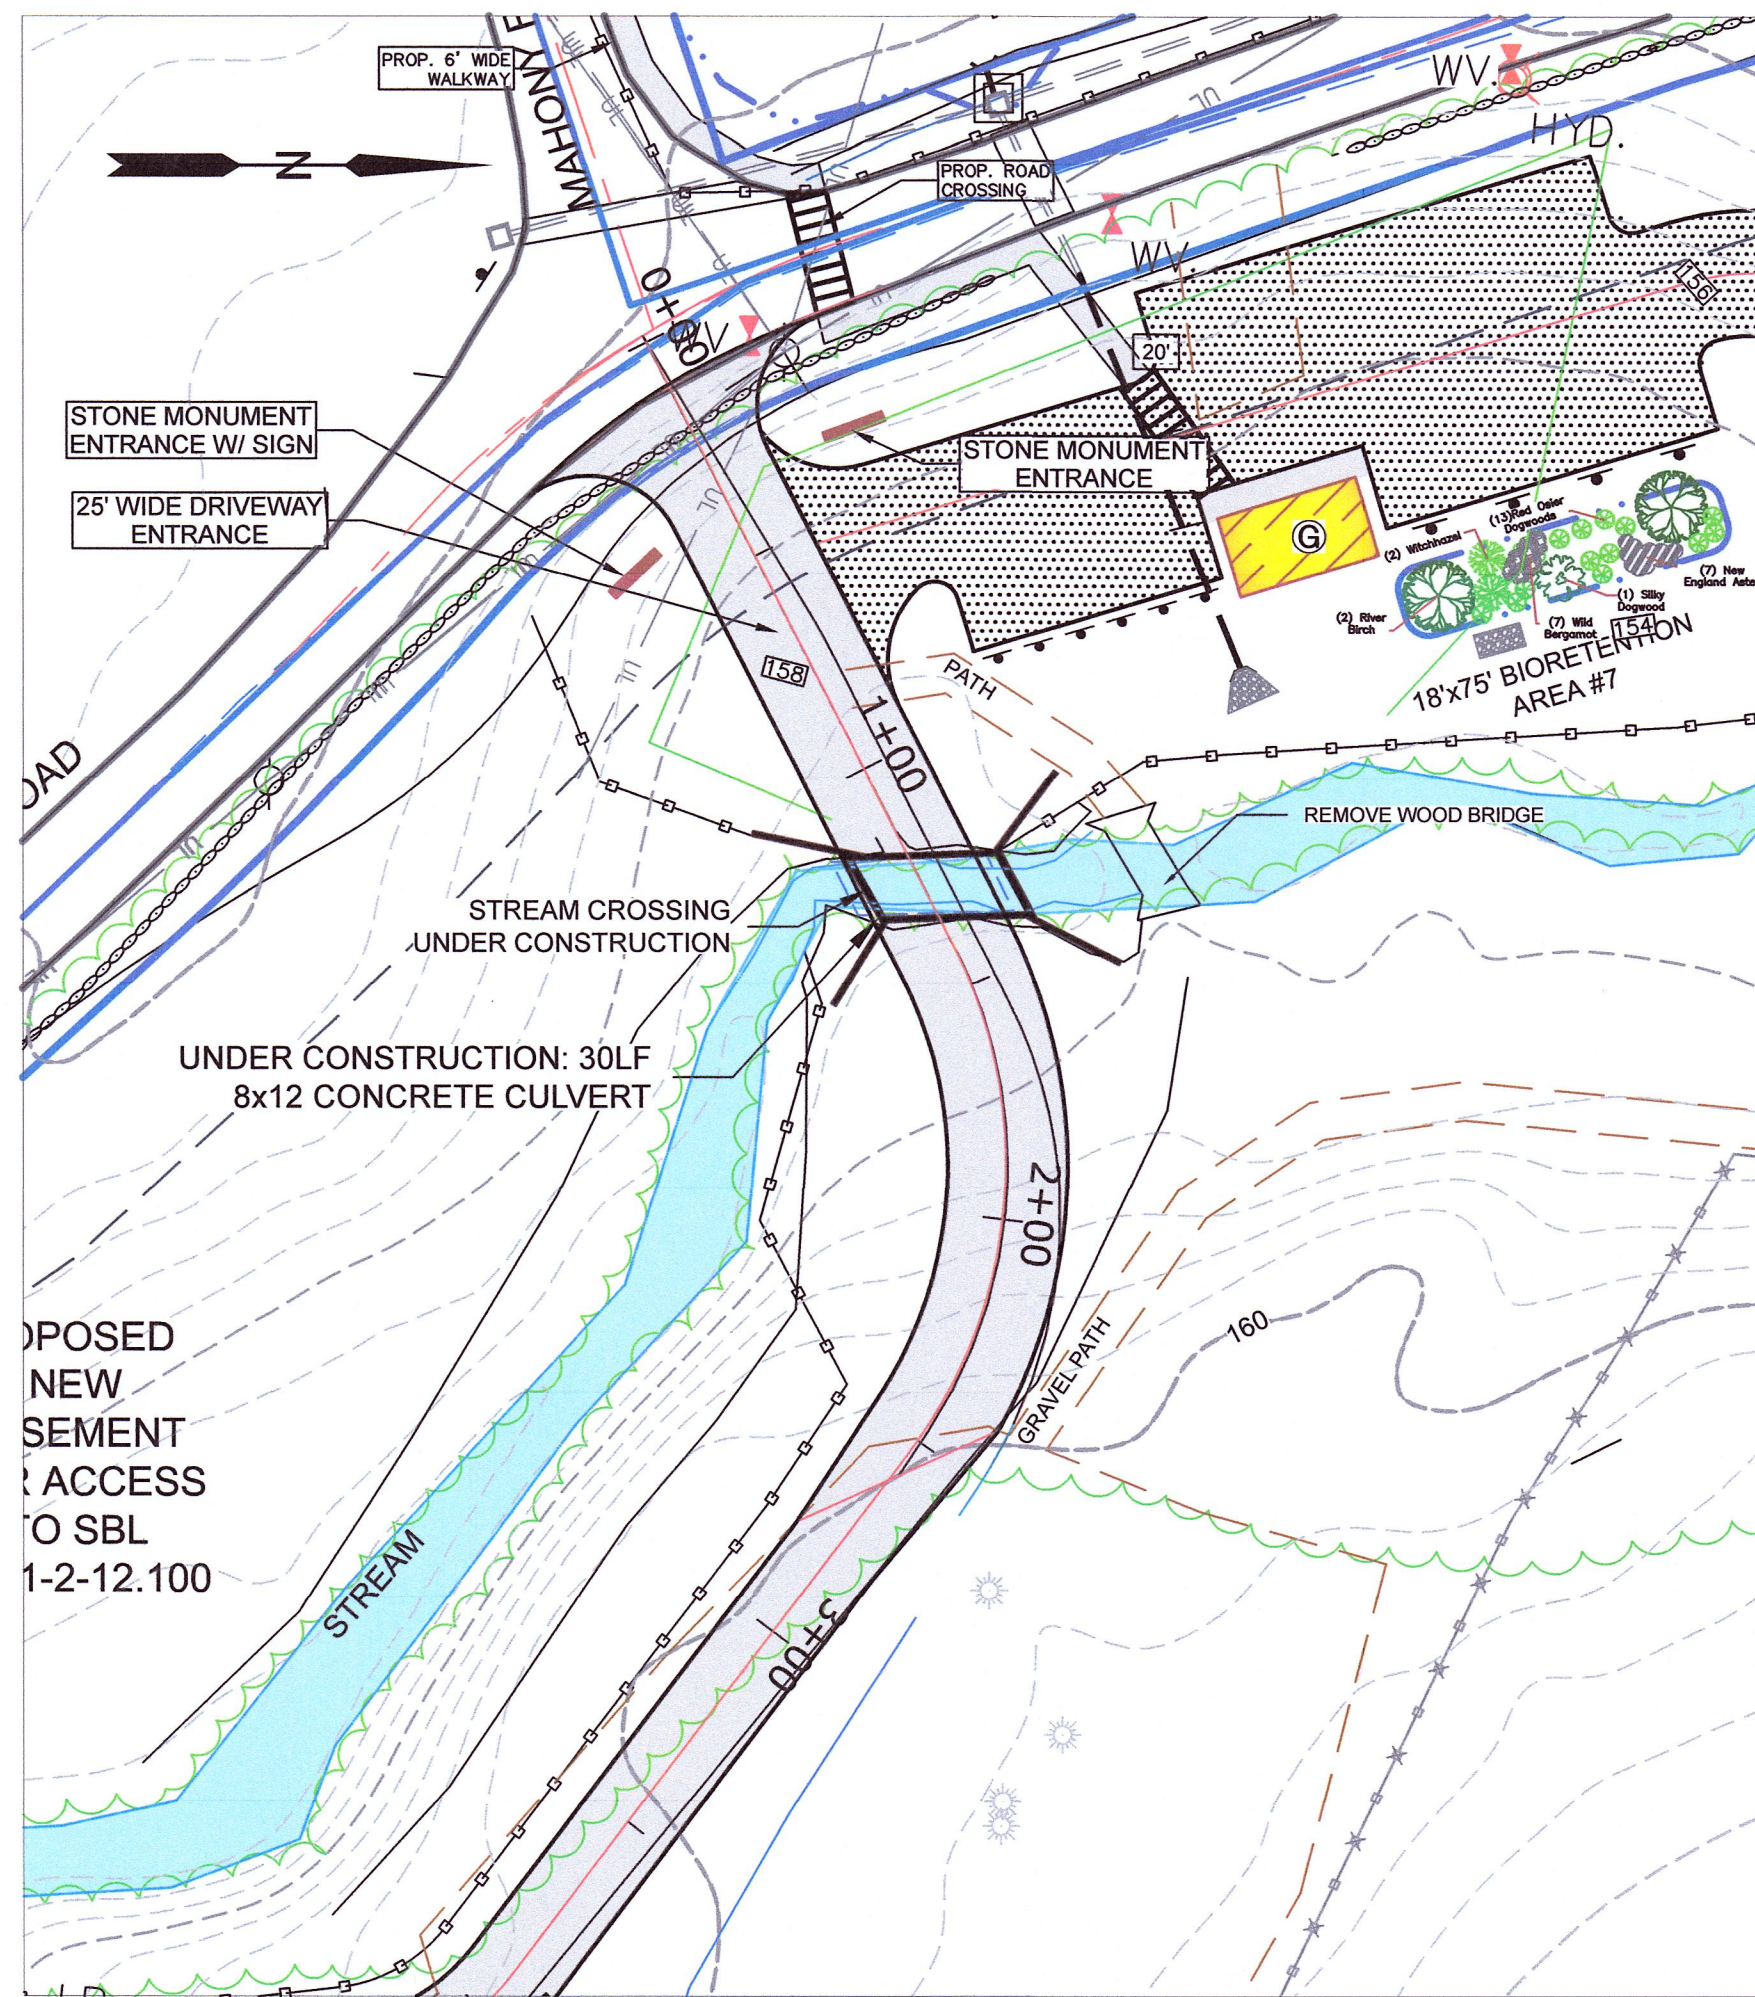


1 PARTIAL SITE PLAN
SCALE: 1" = 40'

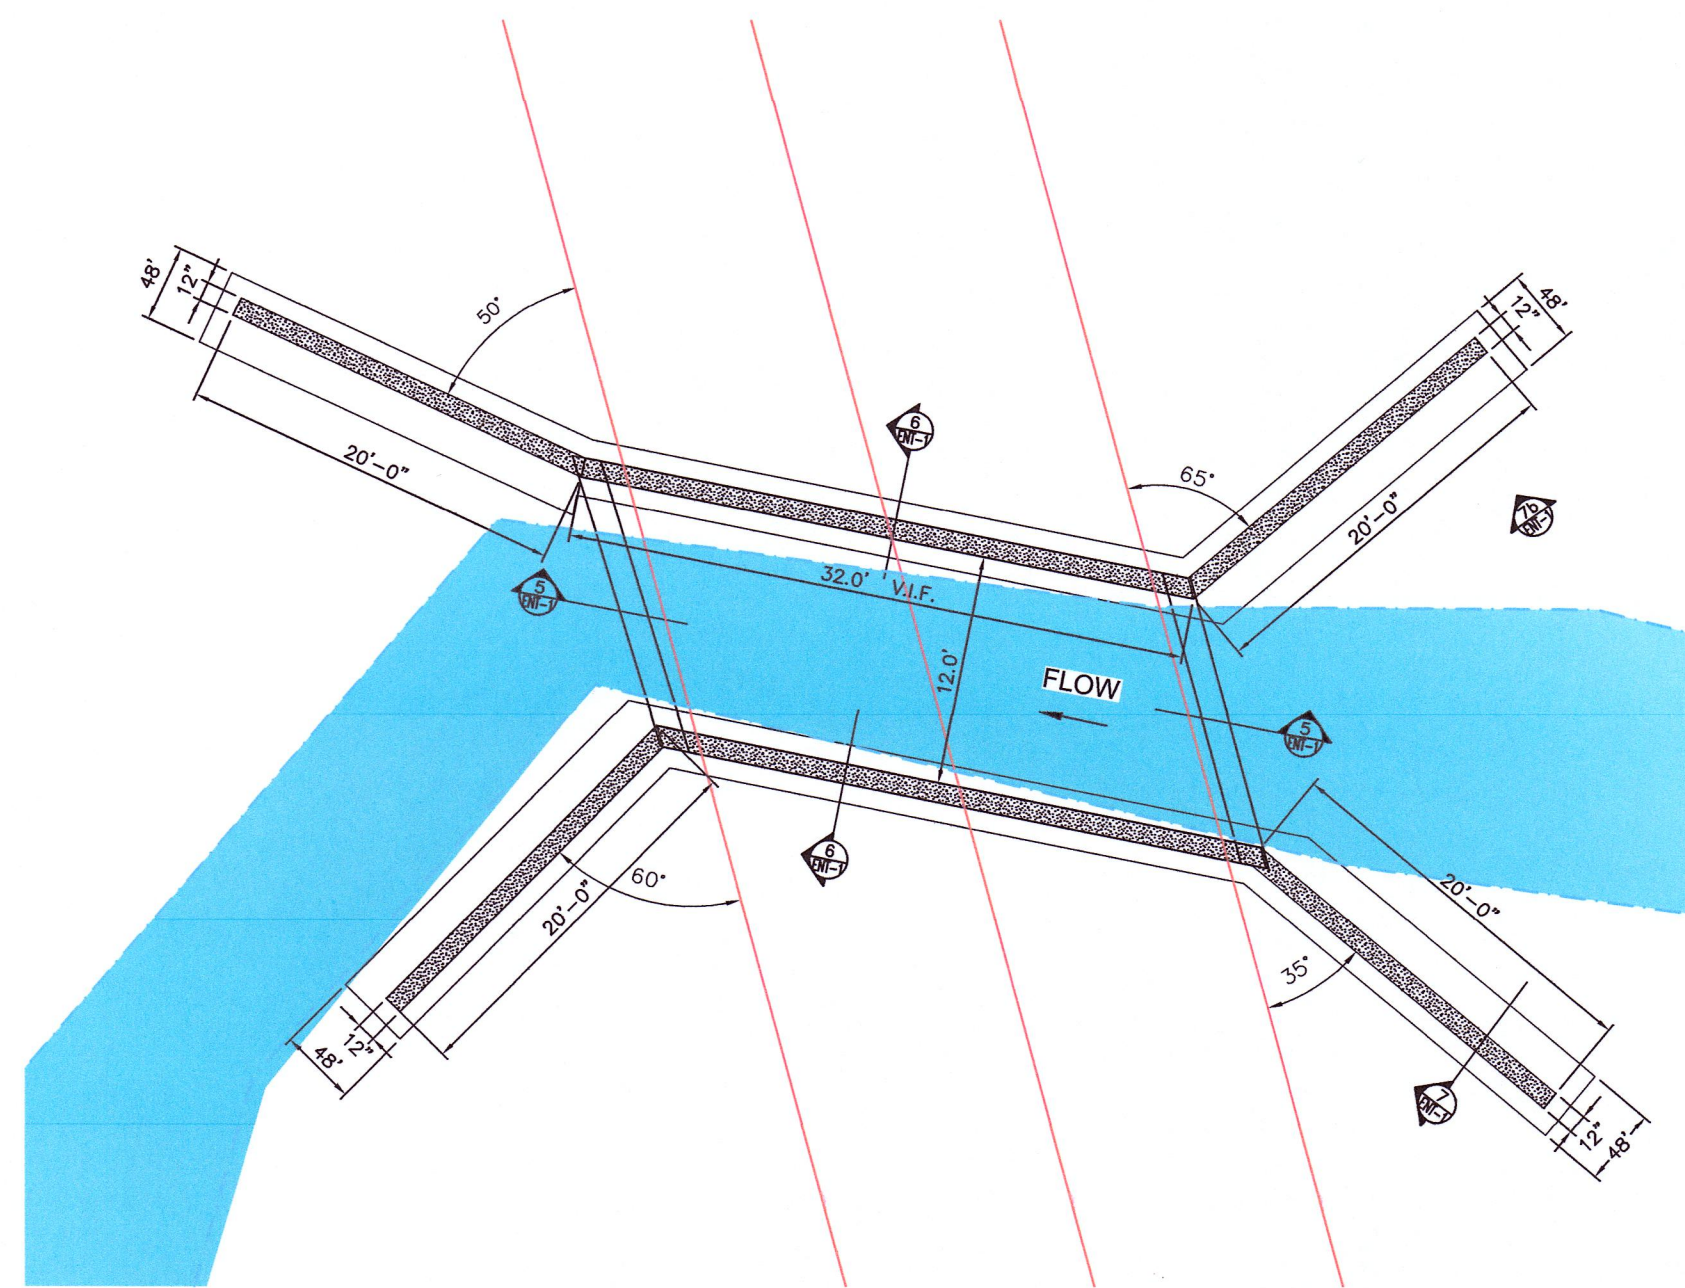


2 CULVERT PLAN DETAIL
SCALE: 1" = 10'

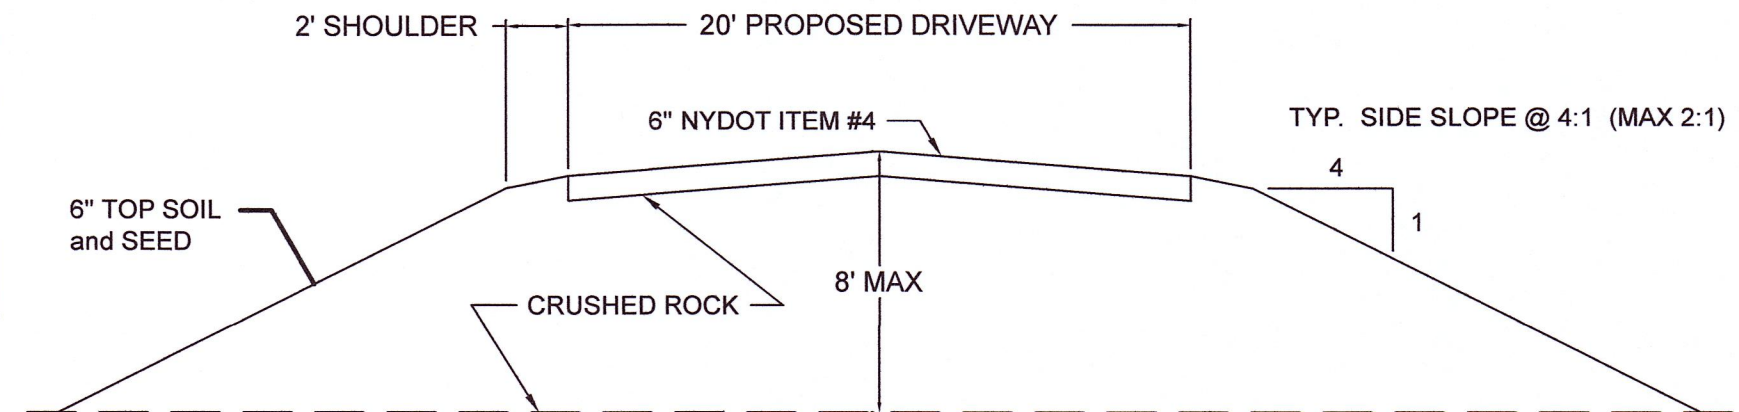


3 DRIVEWAY DETAIL
NOT TO SCALE

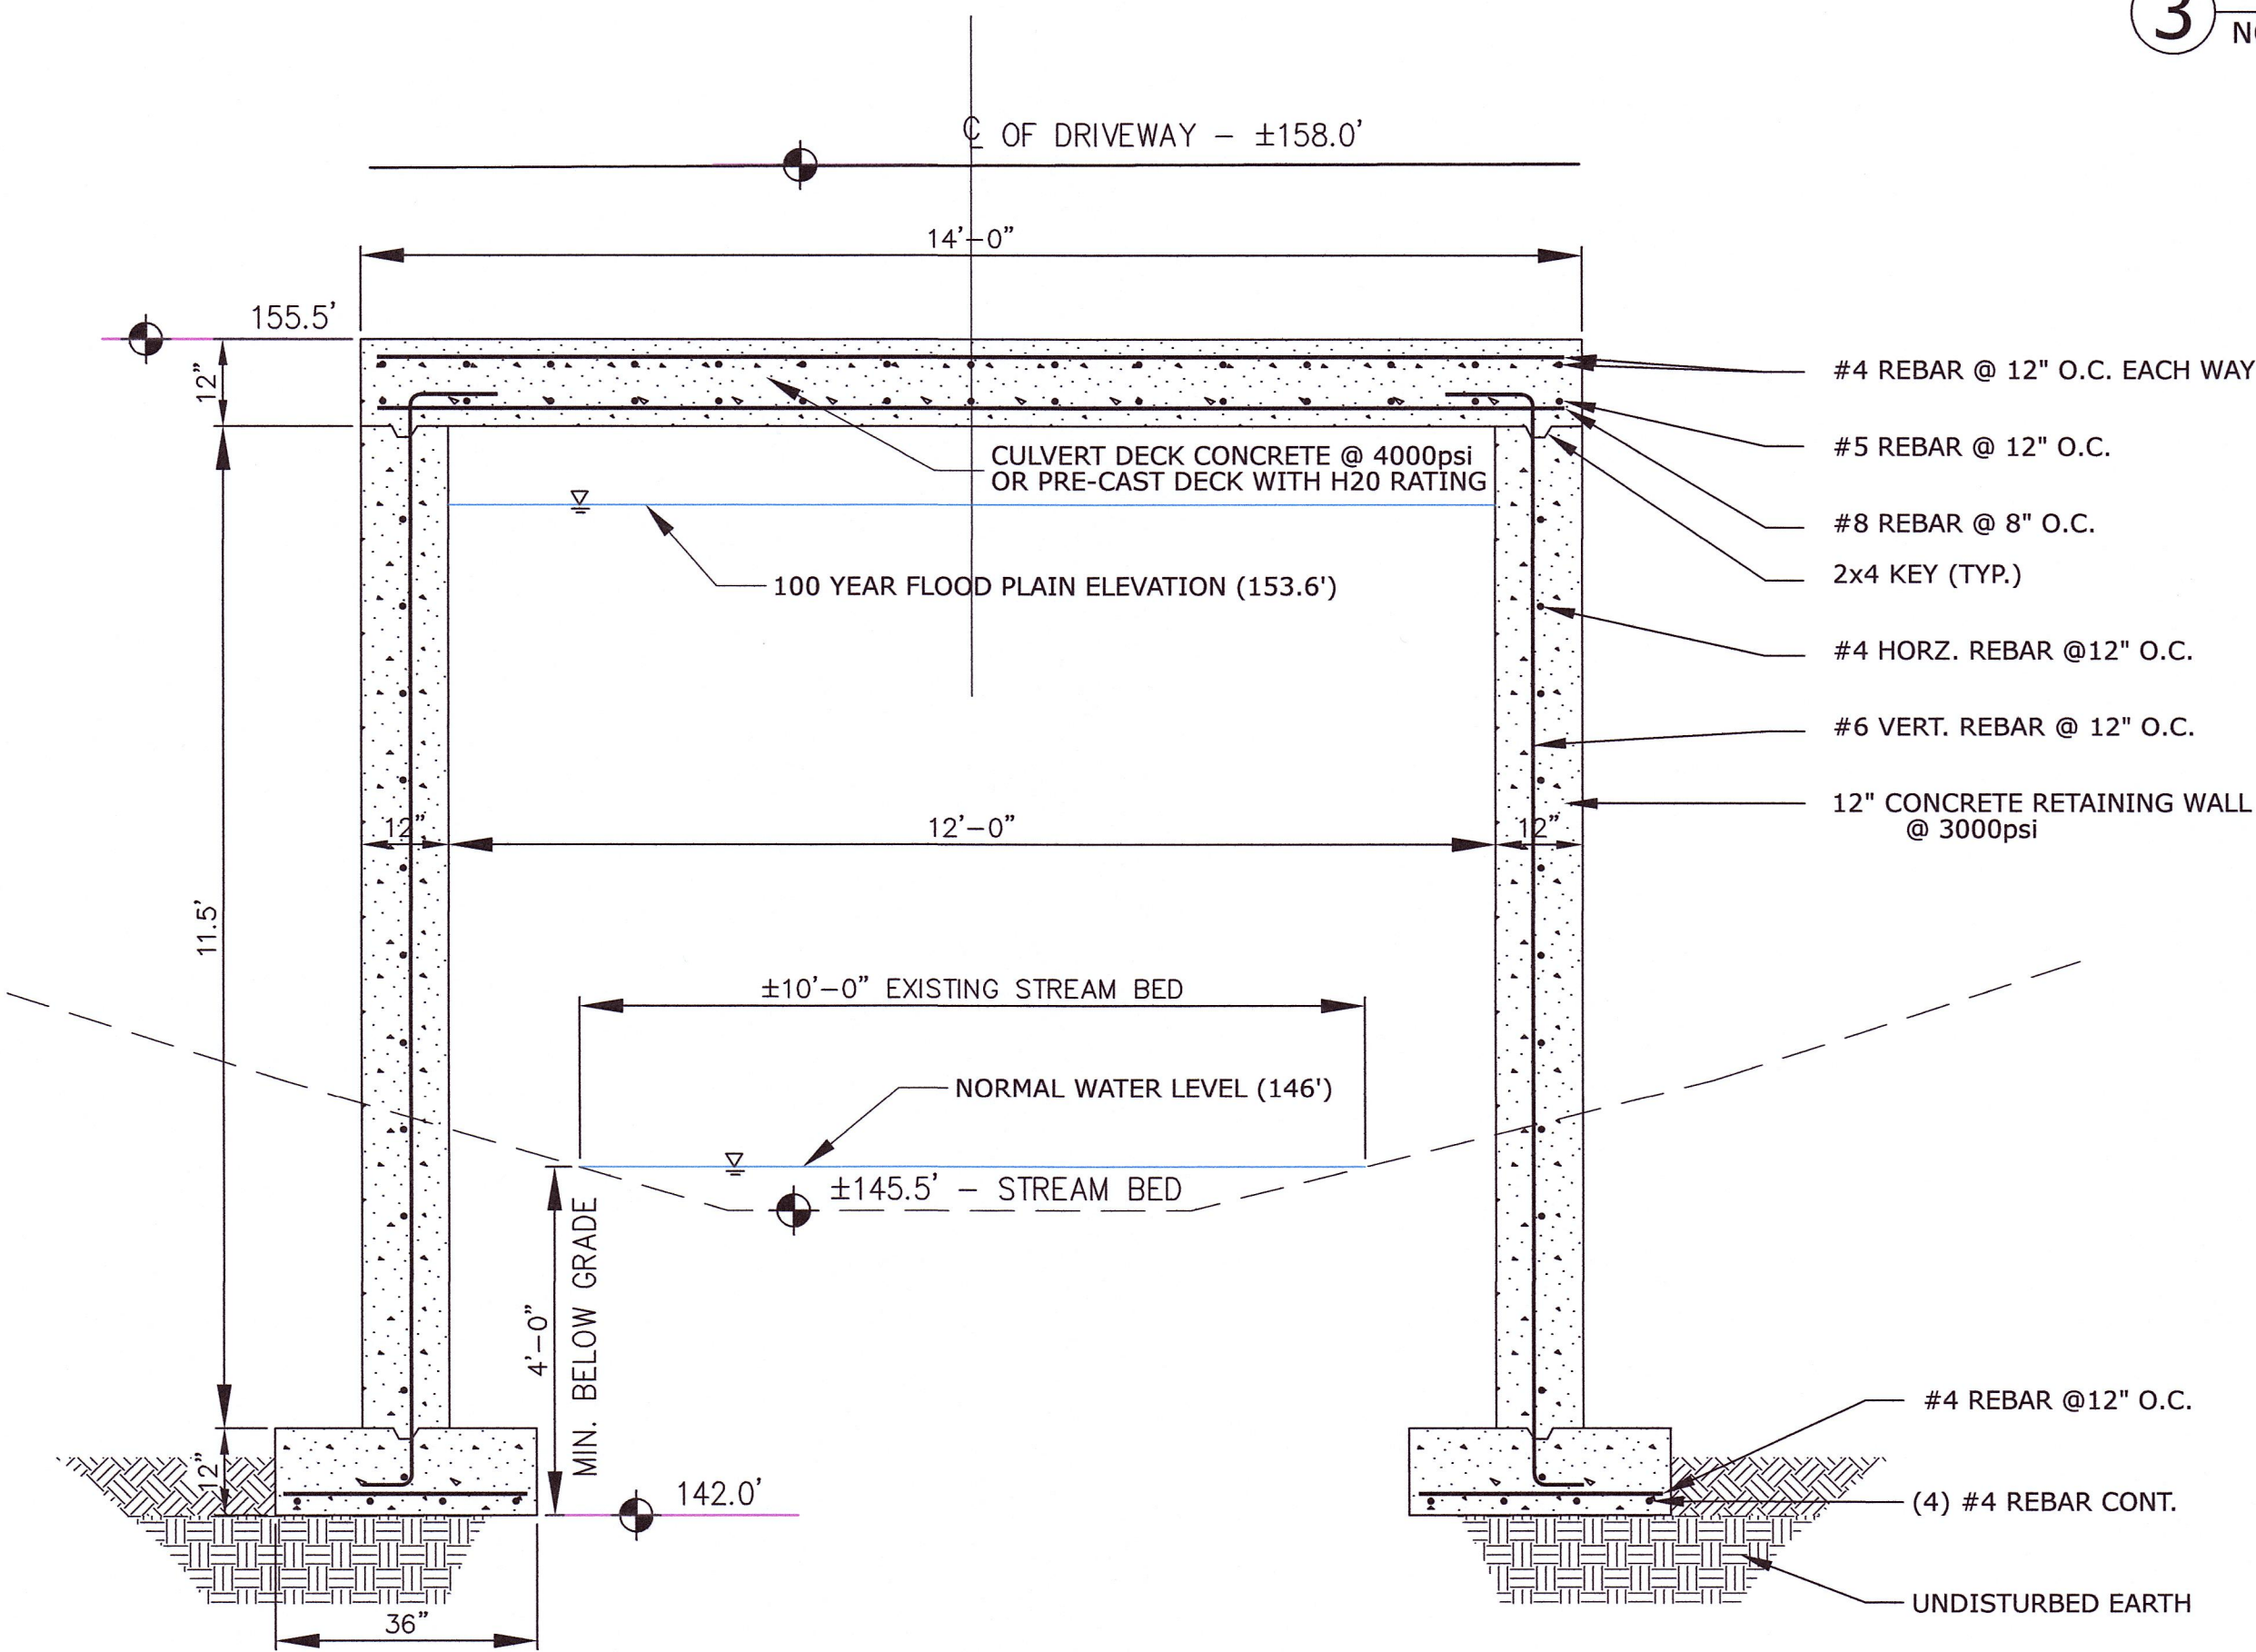

6 CULVERT SECTION DETAIL
SCALE: 1" = 2'

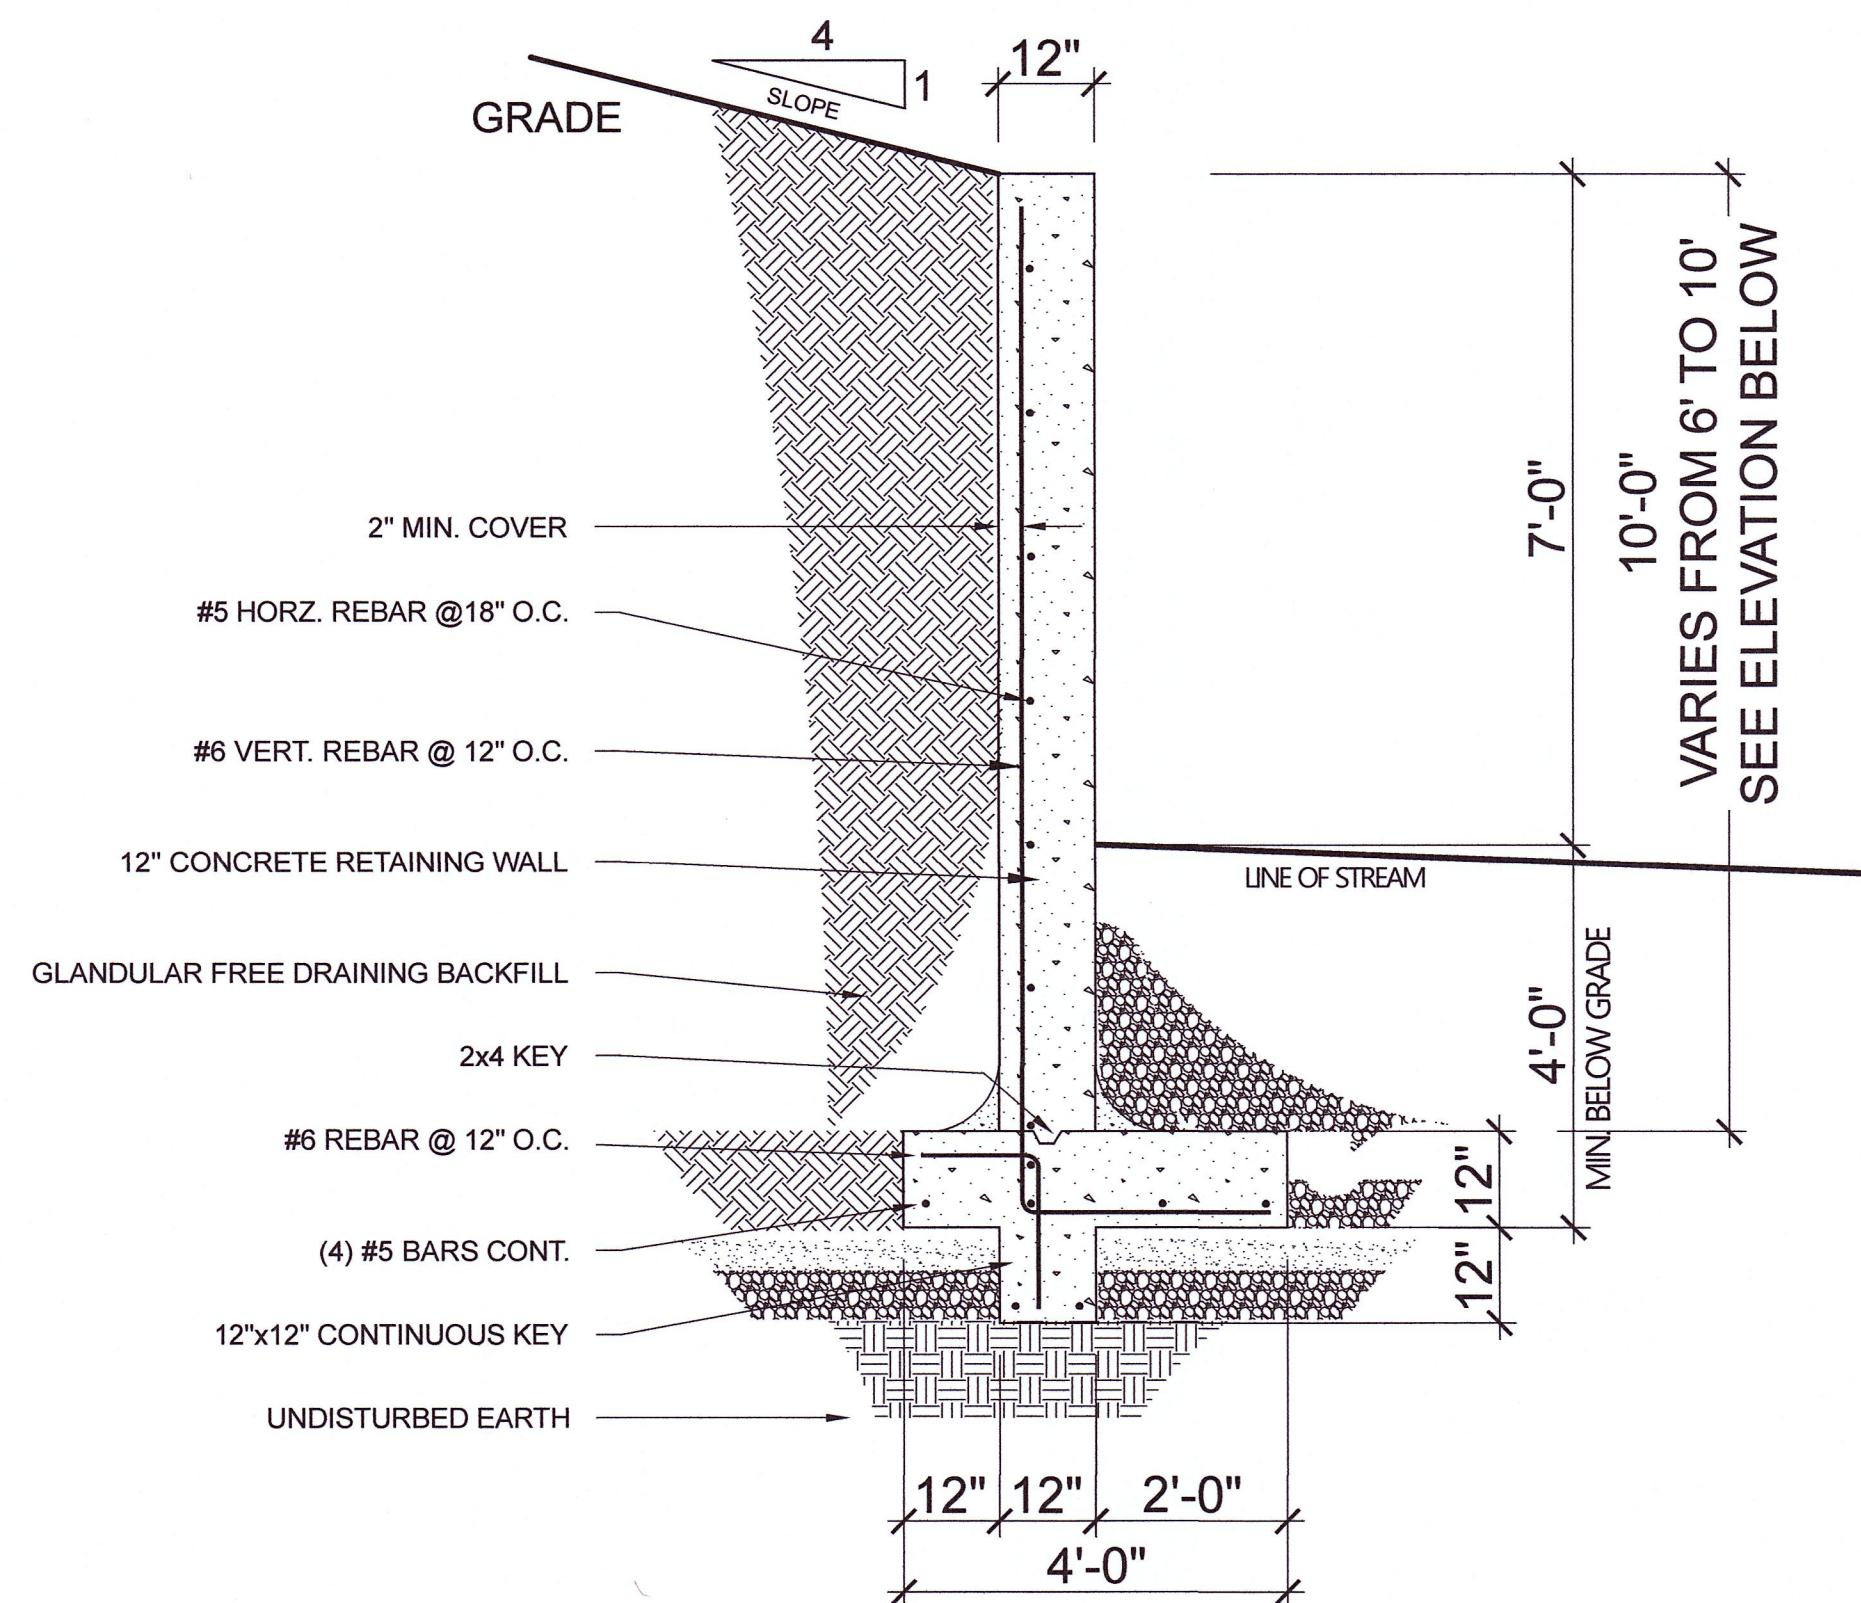

7 WING WALL(S) SECTION (TYP.)
SCALE: 1" = 2'

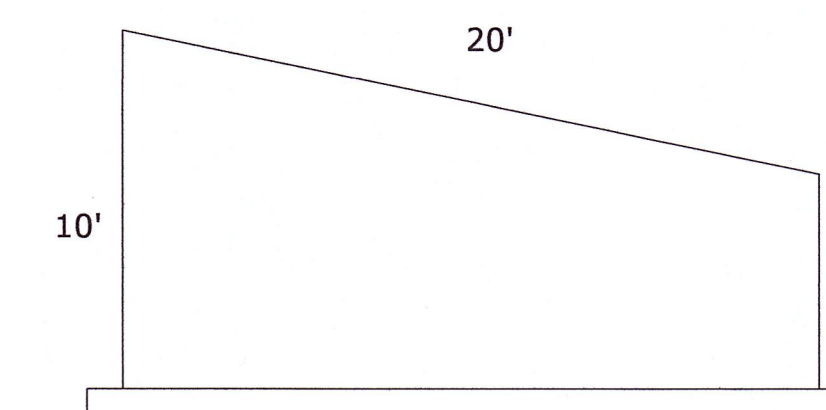


7b WING WALL ELEVATION (TYP.)
SCALE: N.T.S.

GENERAL NOTES:


- CONCRETE QUALITY SHALL BE AS FOLLOWS (f'c AT 28 DAYS TYPICAL):
FOR ALL MIXES, SLUMP SHALL NOT EXCEED 5".
CONCRETE FOOTING and VERTICAL WALLS:
f'c=3000psi 4-6% AIR ENTRAINMENT
CULVERT DECK:
f'c=4000psi 4-6% AIR ENTRAINMENT
- REINFORCING STEEL SHALL BE DEFORMED BARS CONFORMING TO
ASTM A 615, GRADE 60.
- AT ALL BAR LAP SPLICES PROVIDE WIRE-TIED MINIMUM LAP OF 30 BAR
DIAMETERS UNLESS NOTED OTHERWISE.
- CONCRETE COVER FOR REINFORCEMENT SHALL BE AS FOLLOWS UNLESS
DETAILED OTHERWISE:

FOOTINGS POURED AGAINST EARTH
SURFACE EXPOSED TO WEATHER OR EARTH:
BARS LARGER THAN #5
#5 BARS OR SMALLER
SURFACES NOT EXPOSED TO WEATHER OR EARTH:
SLABS AND WALL
BEAMS, GIRDERS, AND COLUMNS

INCHES
3"
2"
1 1/2"
3/4"
1 1/2"

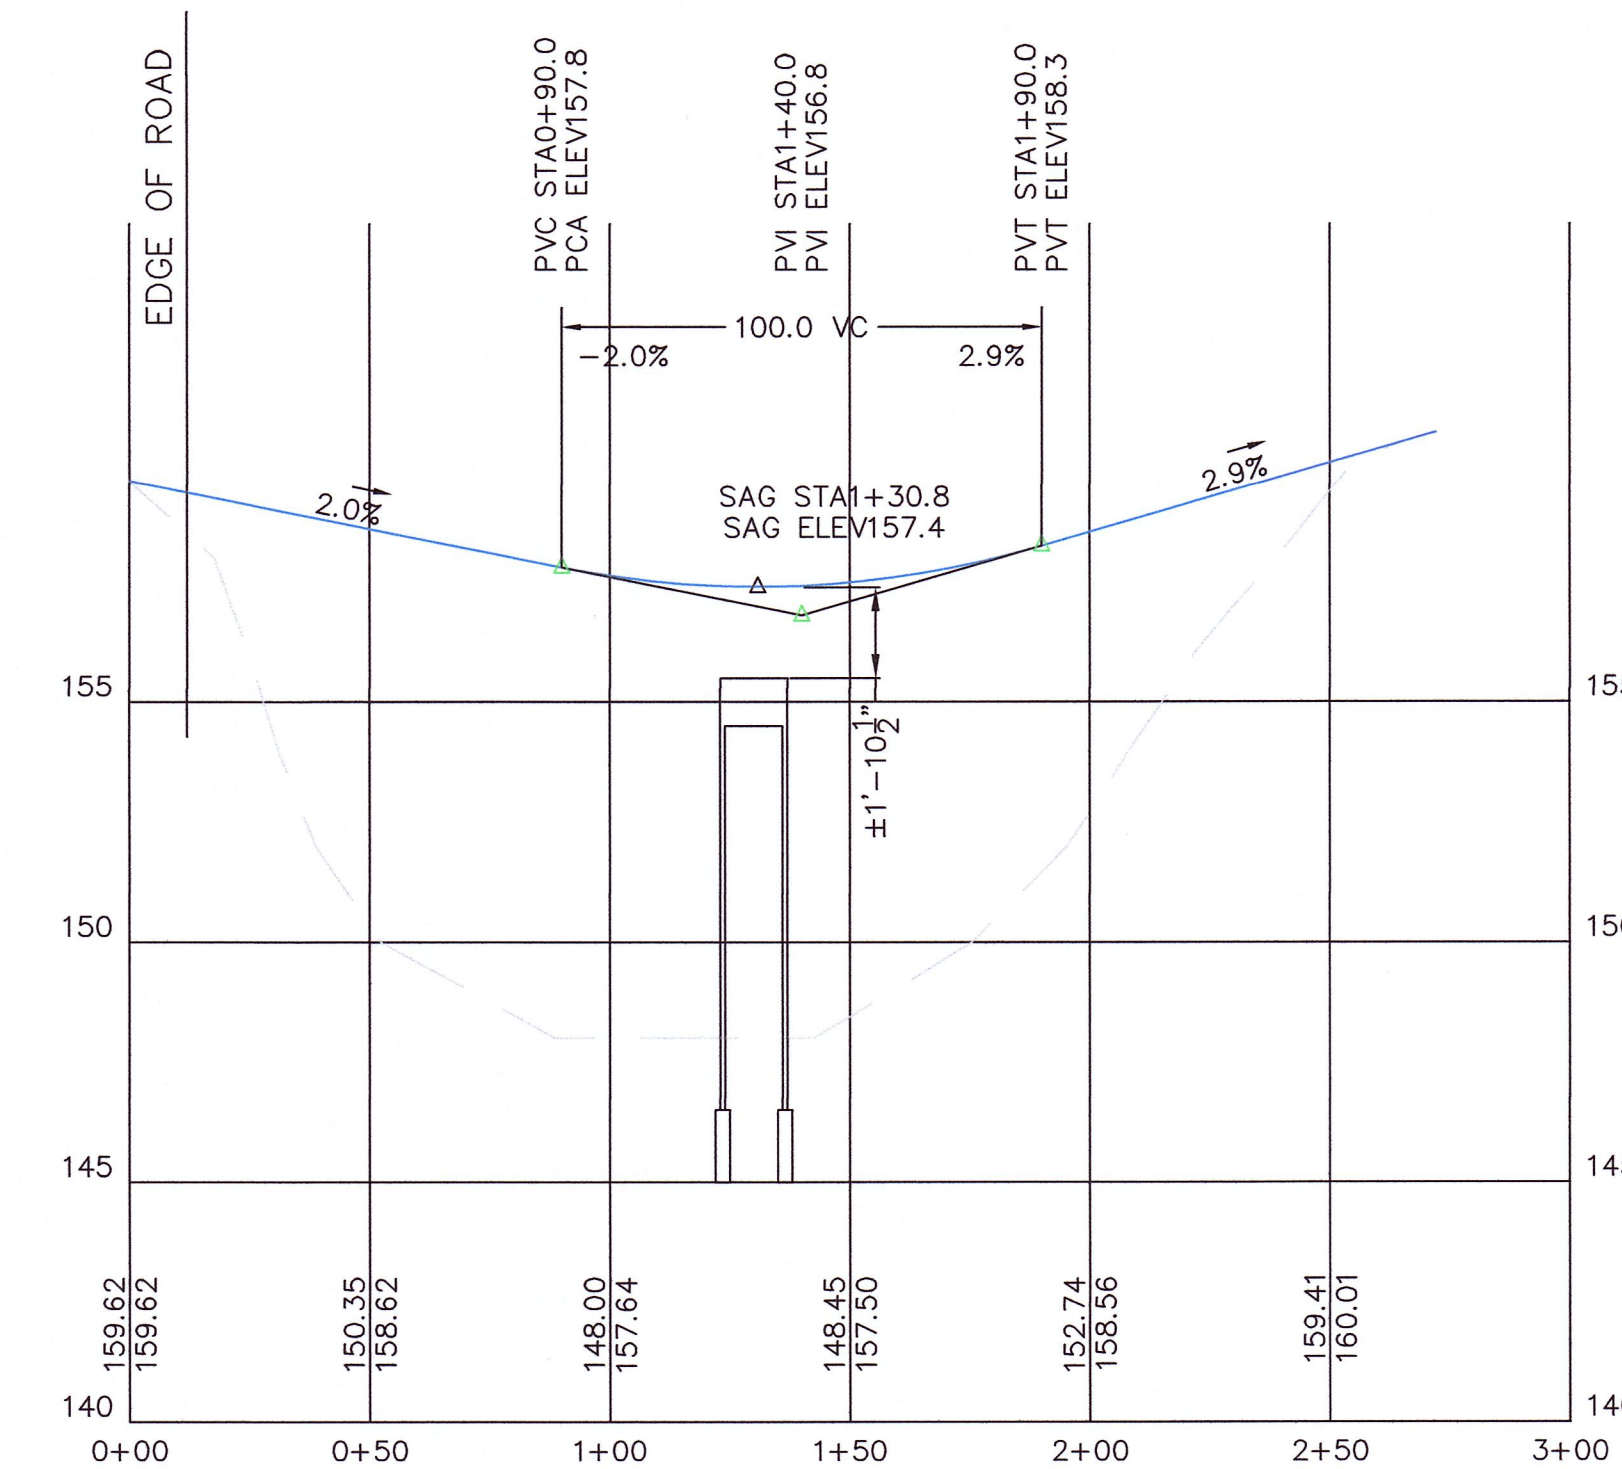

4 PROPOSED DRIVEWAY PROFILE
SCALE:
H: 1"=40' V: 1"=4'

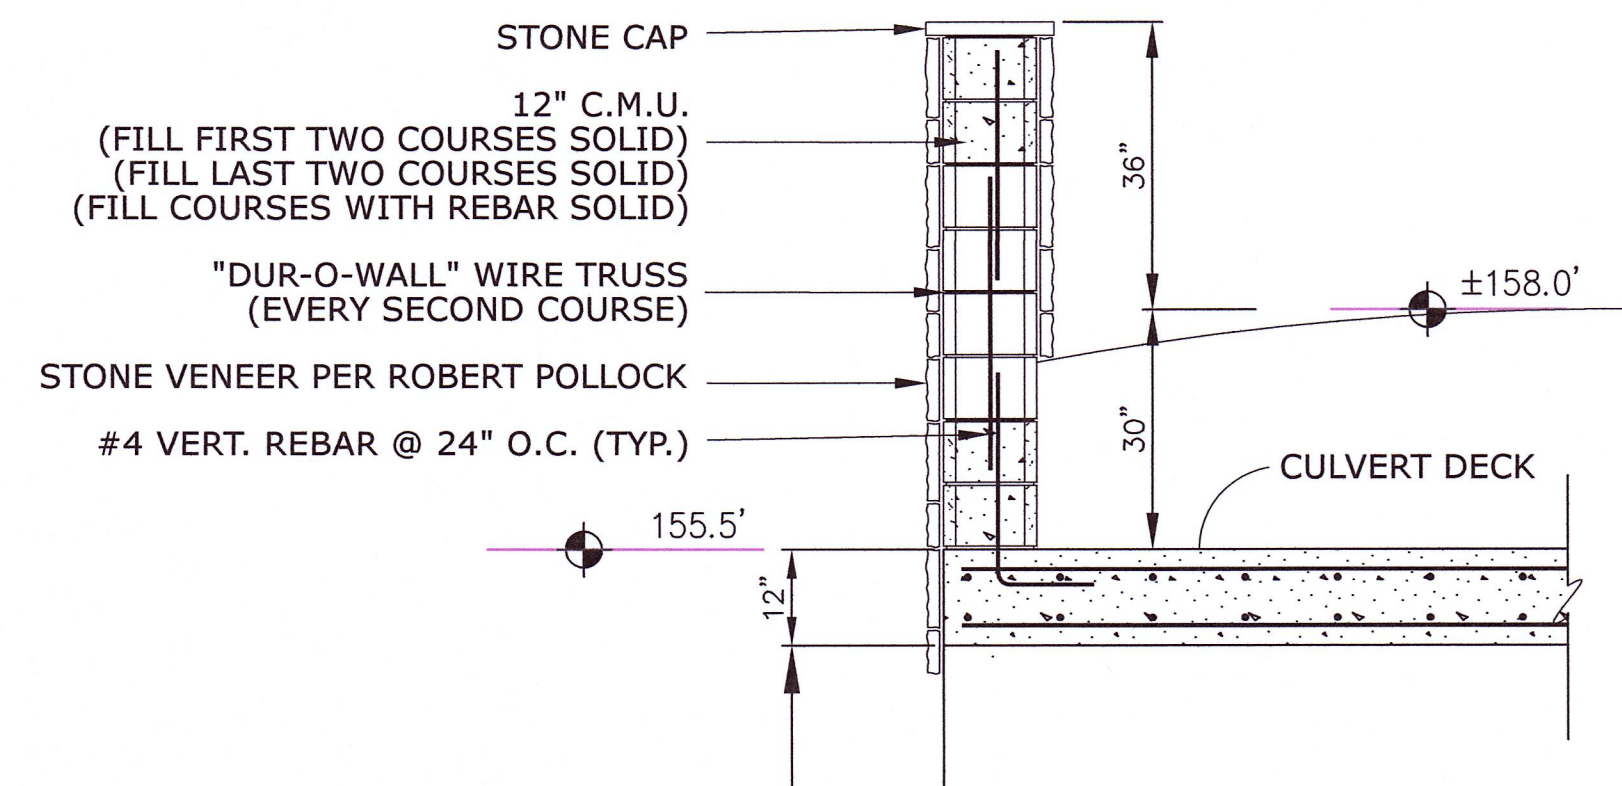


5 STONE RAILING SECTION DETAIL
SCALE: 1" = 2'

MAP REVISION DATES		
DATE	REVISION	BY
4/19/2024	REVISED FOR ARCHAEOLOGICAL AVOIDANCE	SL
6/24/2024	ADDED SHEETS FOR LIGHTING, LANDSCAPING, ENTRANCE	SL

ENTRANCE DRIVEWAY PLAN FOR STREAM CROSSING FOR BUTTERMILK FALLS TOWN OF MARLBOROUGH ULSTER COUNTY ~ NEW YORK









14 JUNE 2024

MEDENBACH & EGGERS
CIVIL ENGINEERING & LAND SURVEYING, P.C.
STONE RIDGE, NEW YORK (845) 687-0047
WWW.MECELS.COM

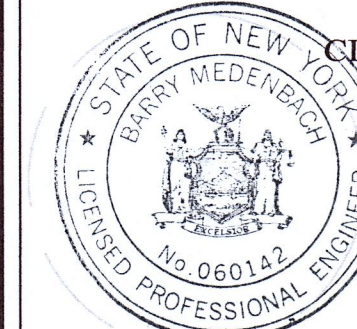

Barry Medenbach
BARRY MEDENBACH, P.E.
NEW YORK LIC. NO. 60142

ENT-1
E18 105
SHEET 18 OF 25

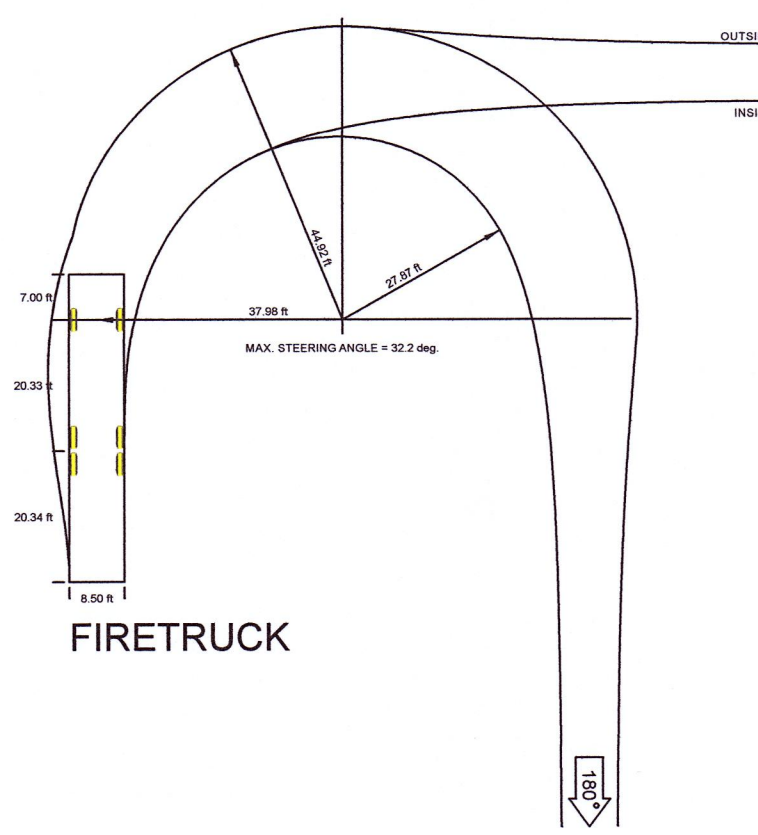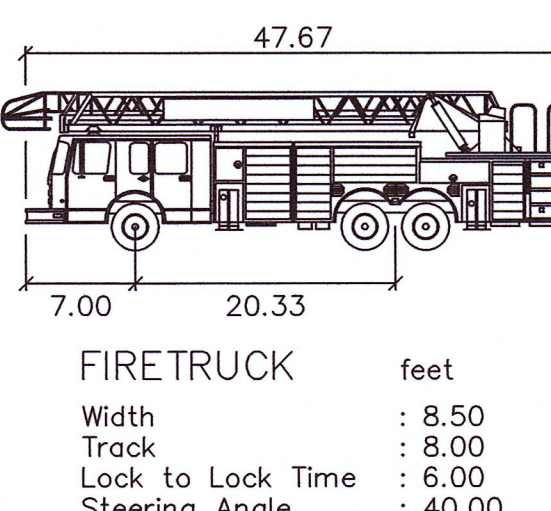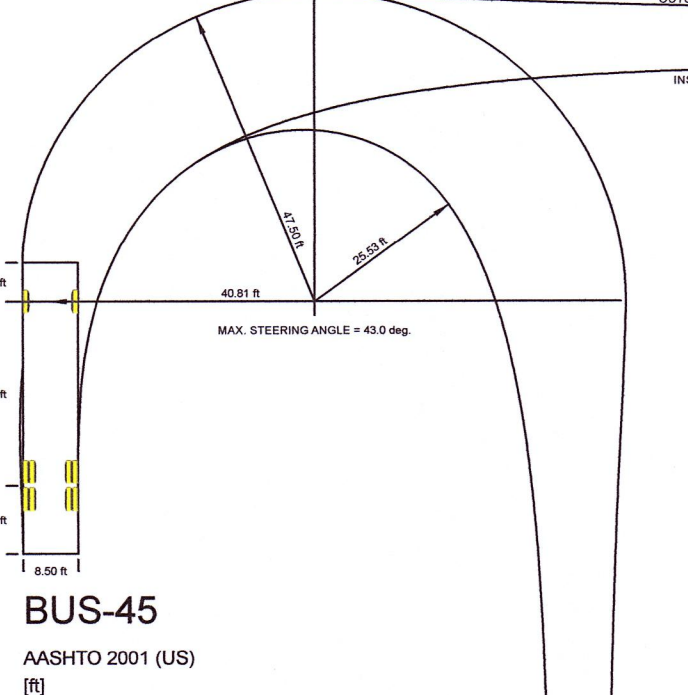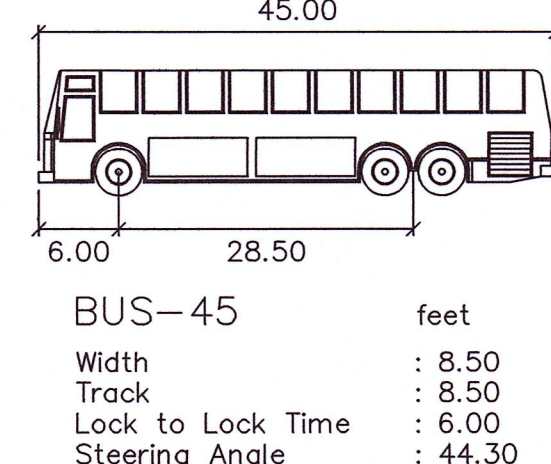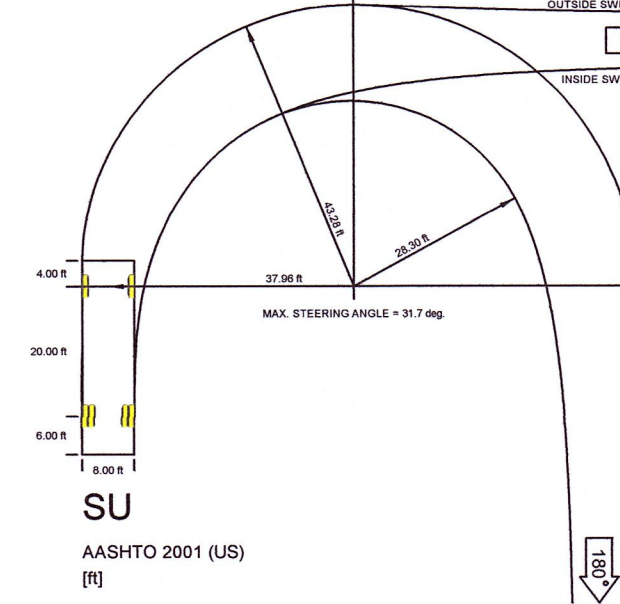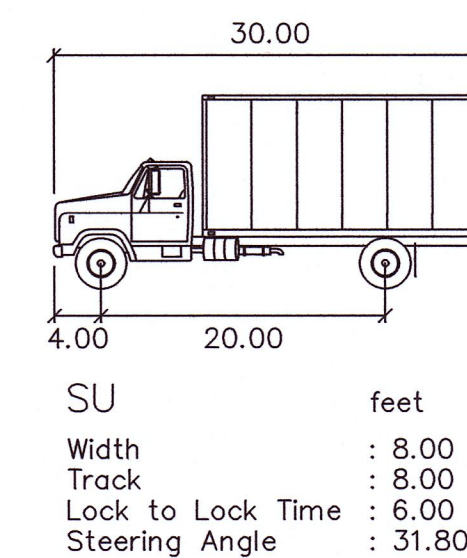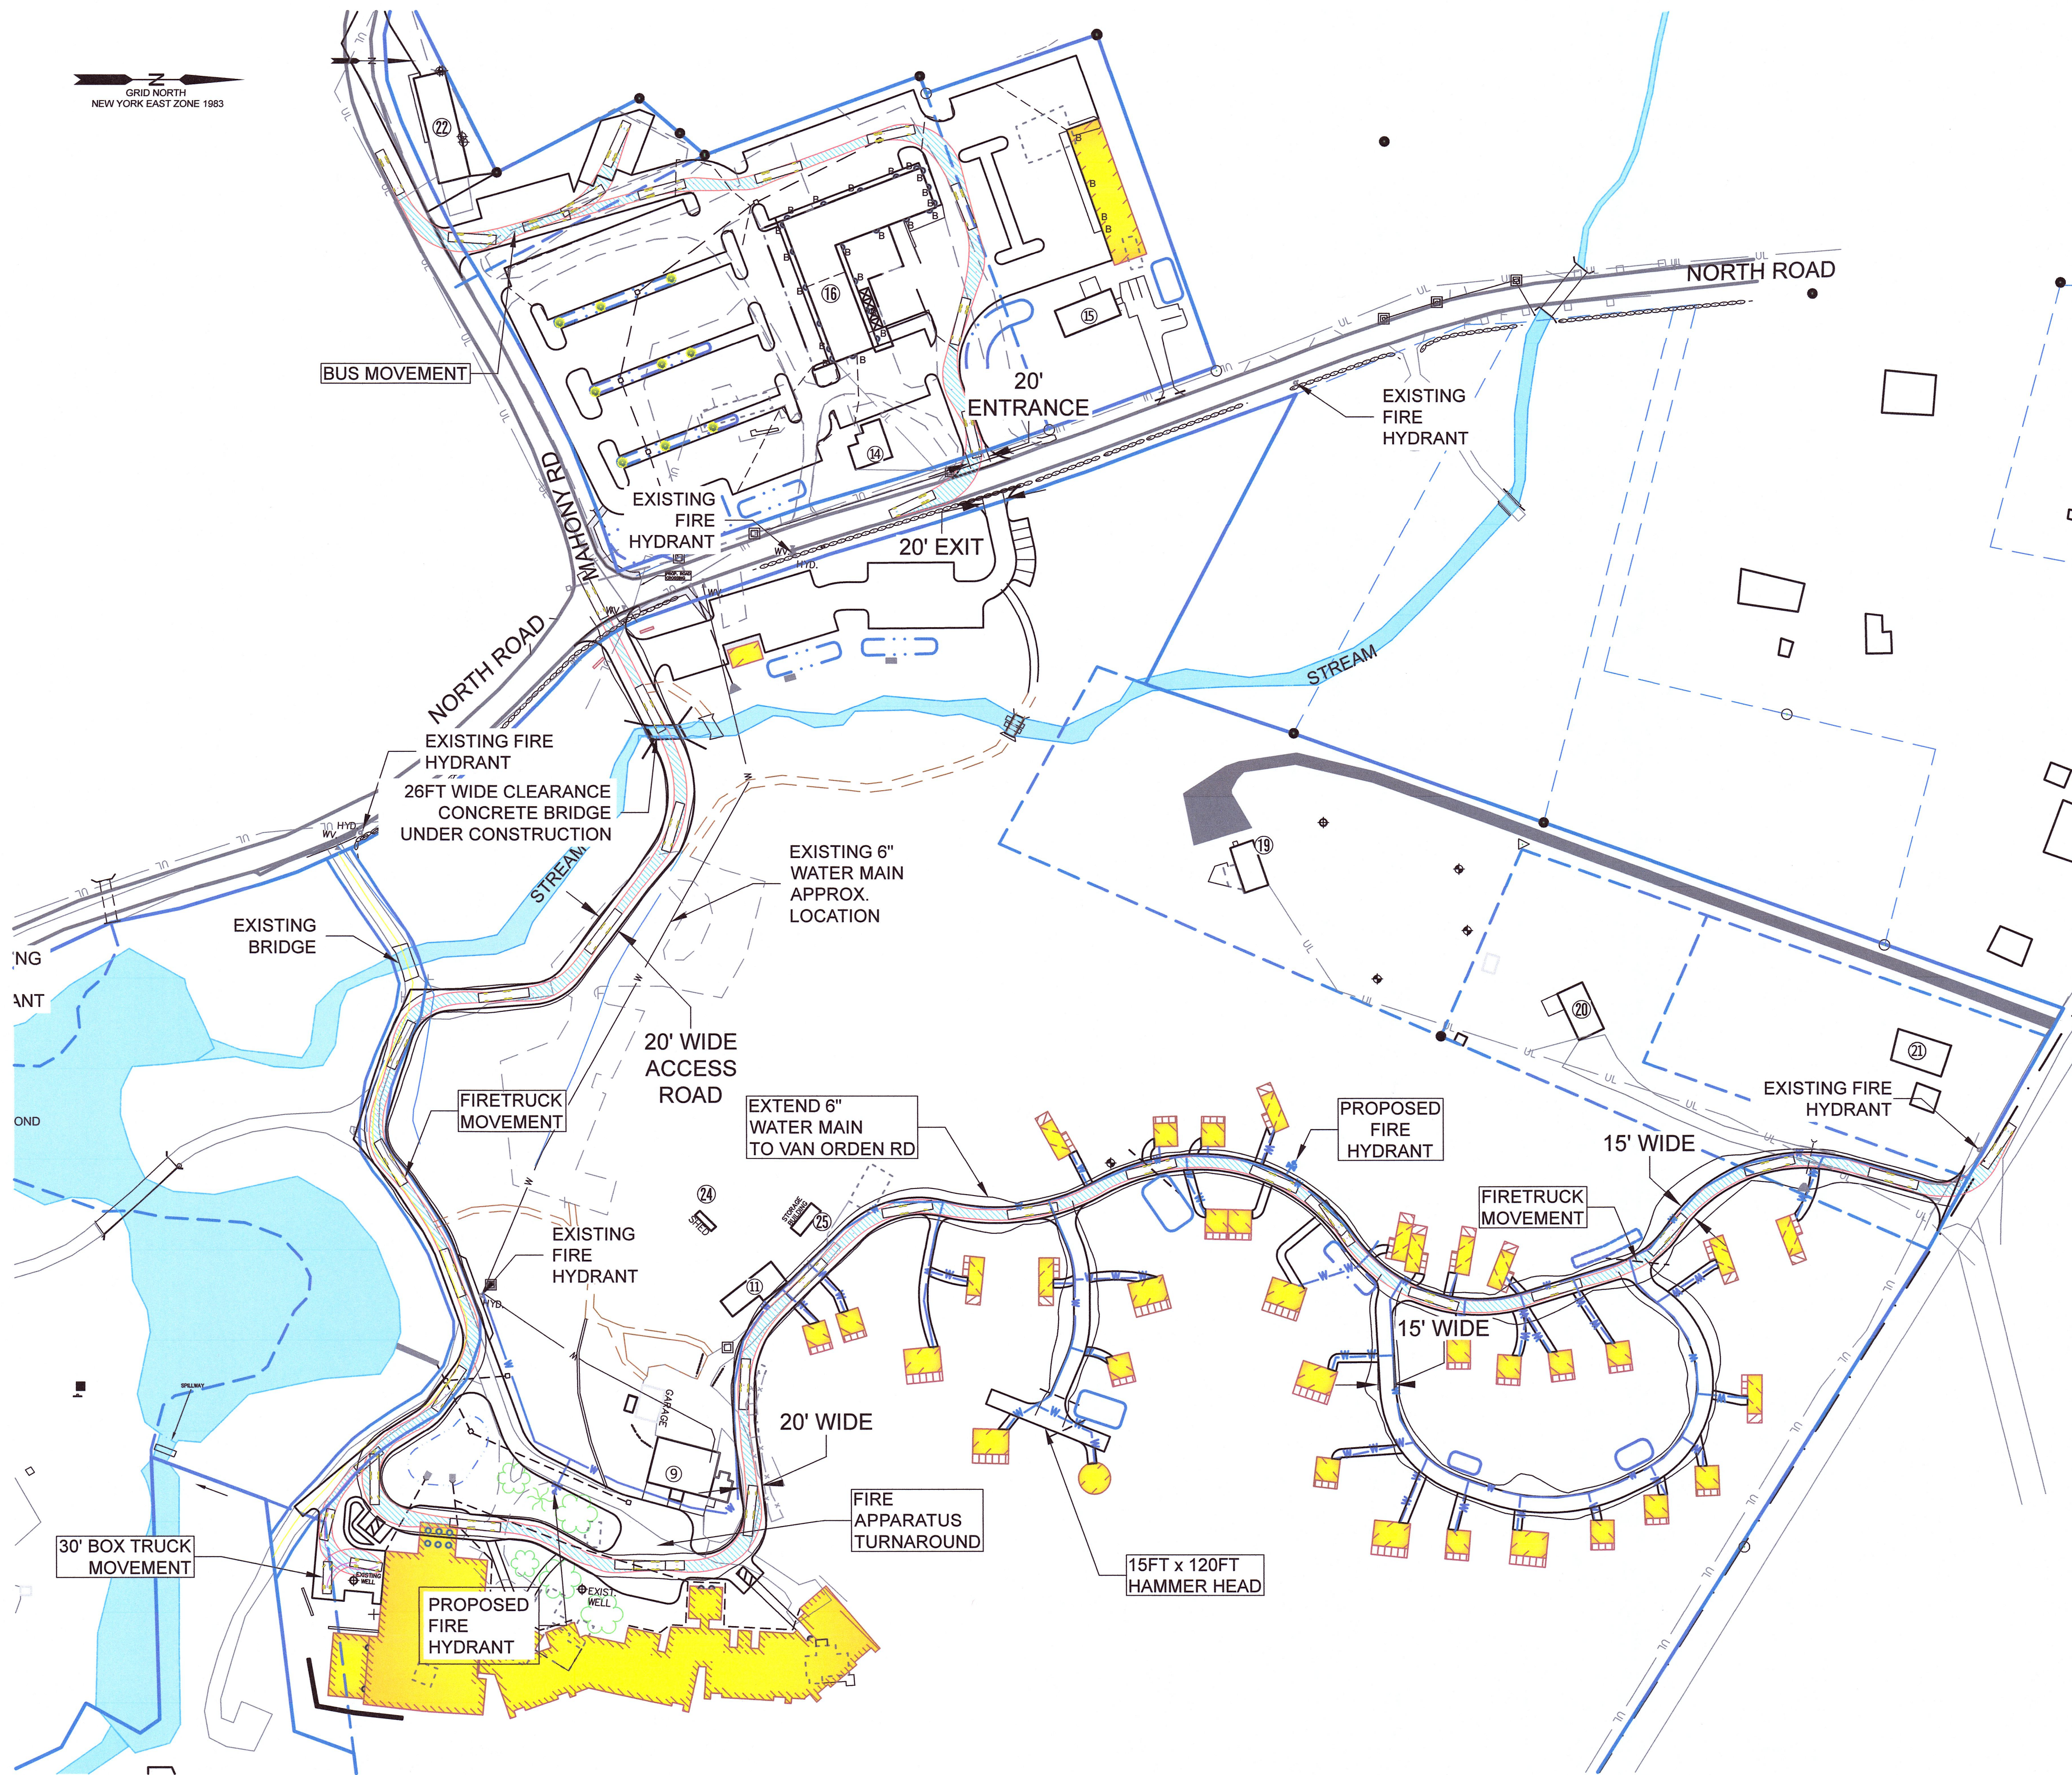 

MAP REVISION DATES		
DATE	REVISION	BY
12/11/2023	COMMENTS PER FIRE CHIEF	SL
4/19/2024	REVISED FOR ARCHAEOLOGICAL AVOIDANCE	SL
6/24/2024	ADDED SHEETS FOR LIGHTING, LANDSCAPING, ENTRANCE	SL

FIRETRUCK ACCESS PLAN

FOR
BUTTERMILK FALLS

TOWN OF MARLBOROUGH
ULSTER COUNTY - NEW YORK

Scale: 1" = 80'

NOVEMBER 30, 2023


MEDENBACH & EGGERS
CIVIL ENGINEERING & LAND SURVEYING, P.C.
STONE RIDGE, NEW YORK (845) 687-0047
WWW.MECELS.COM

BARRY MEDENBACH, P.E.
NEW YORK LIC. NO. 60142

TM
E18 105
SHEET 19 OF 25

Dig Safely.
New York
Call Before You Dig
Wait The Required Time
Confirm Utility Response
Respect The Marks
Dig With Care
CALL 811
www.digsafelyny.com

Any unauthorized alteration or addition to this plan is a violation of Sect. 7209, Subdivision 2 of N.Y.S. Education Law.

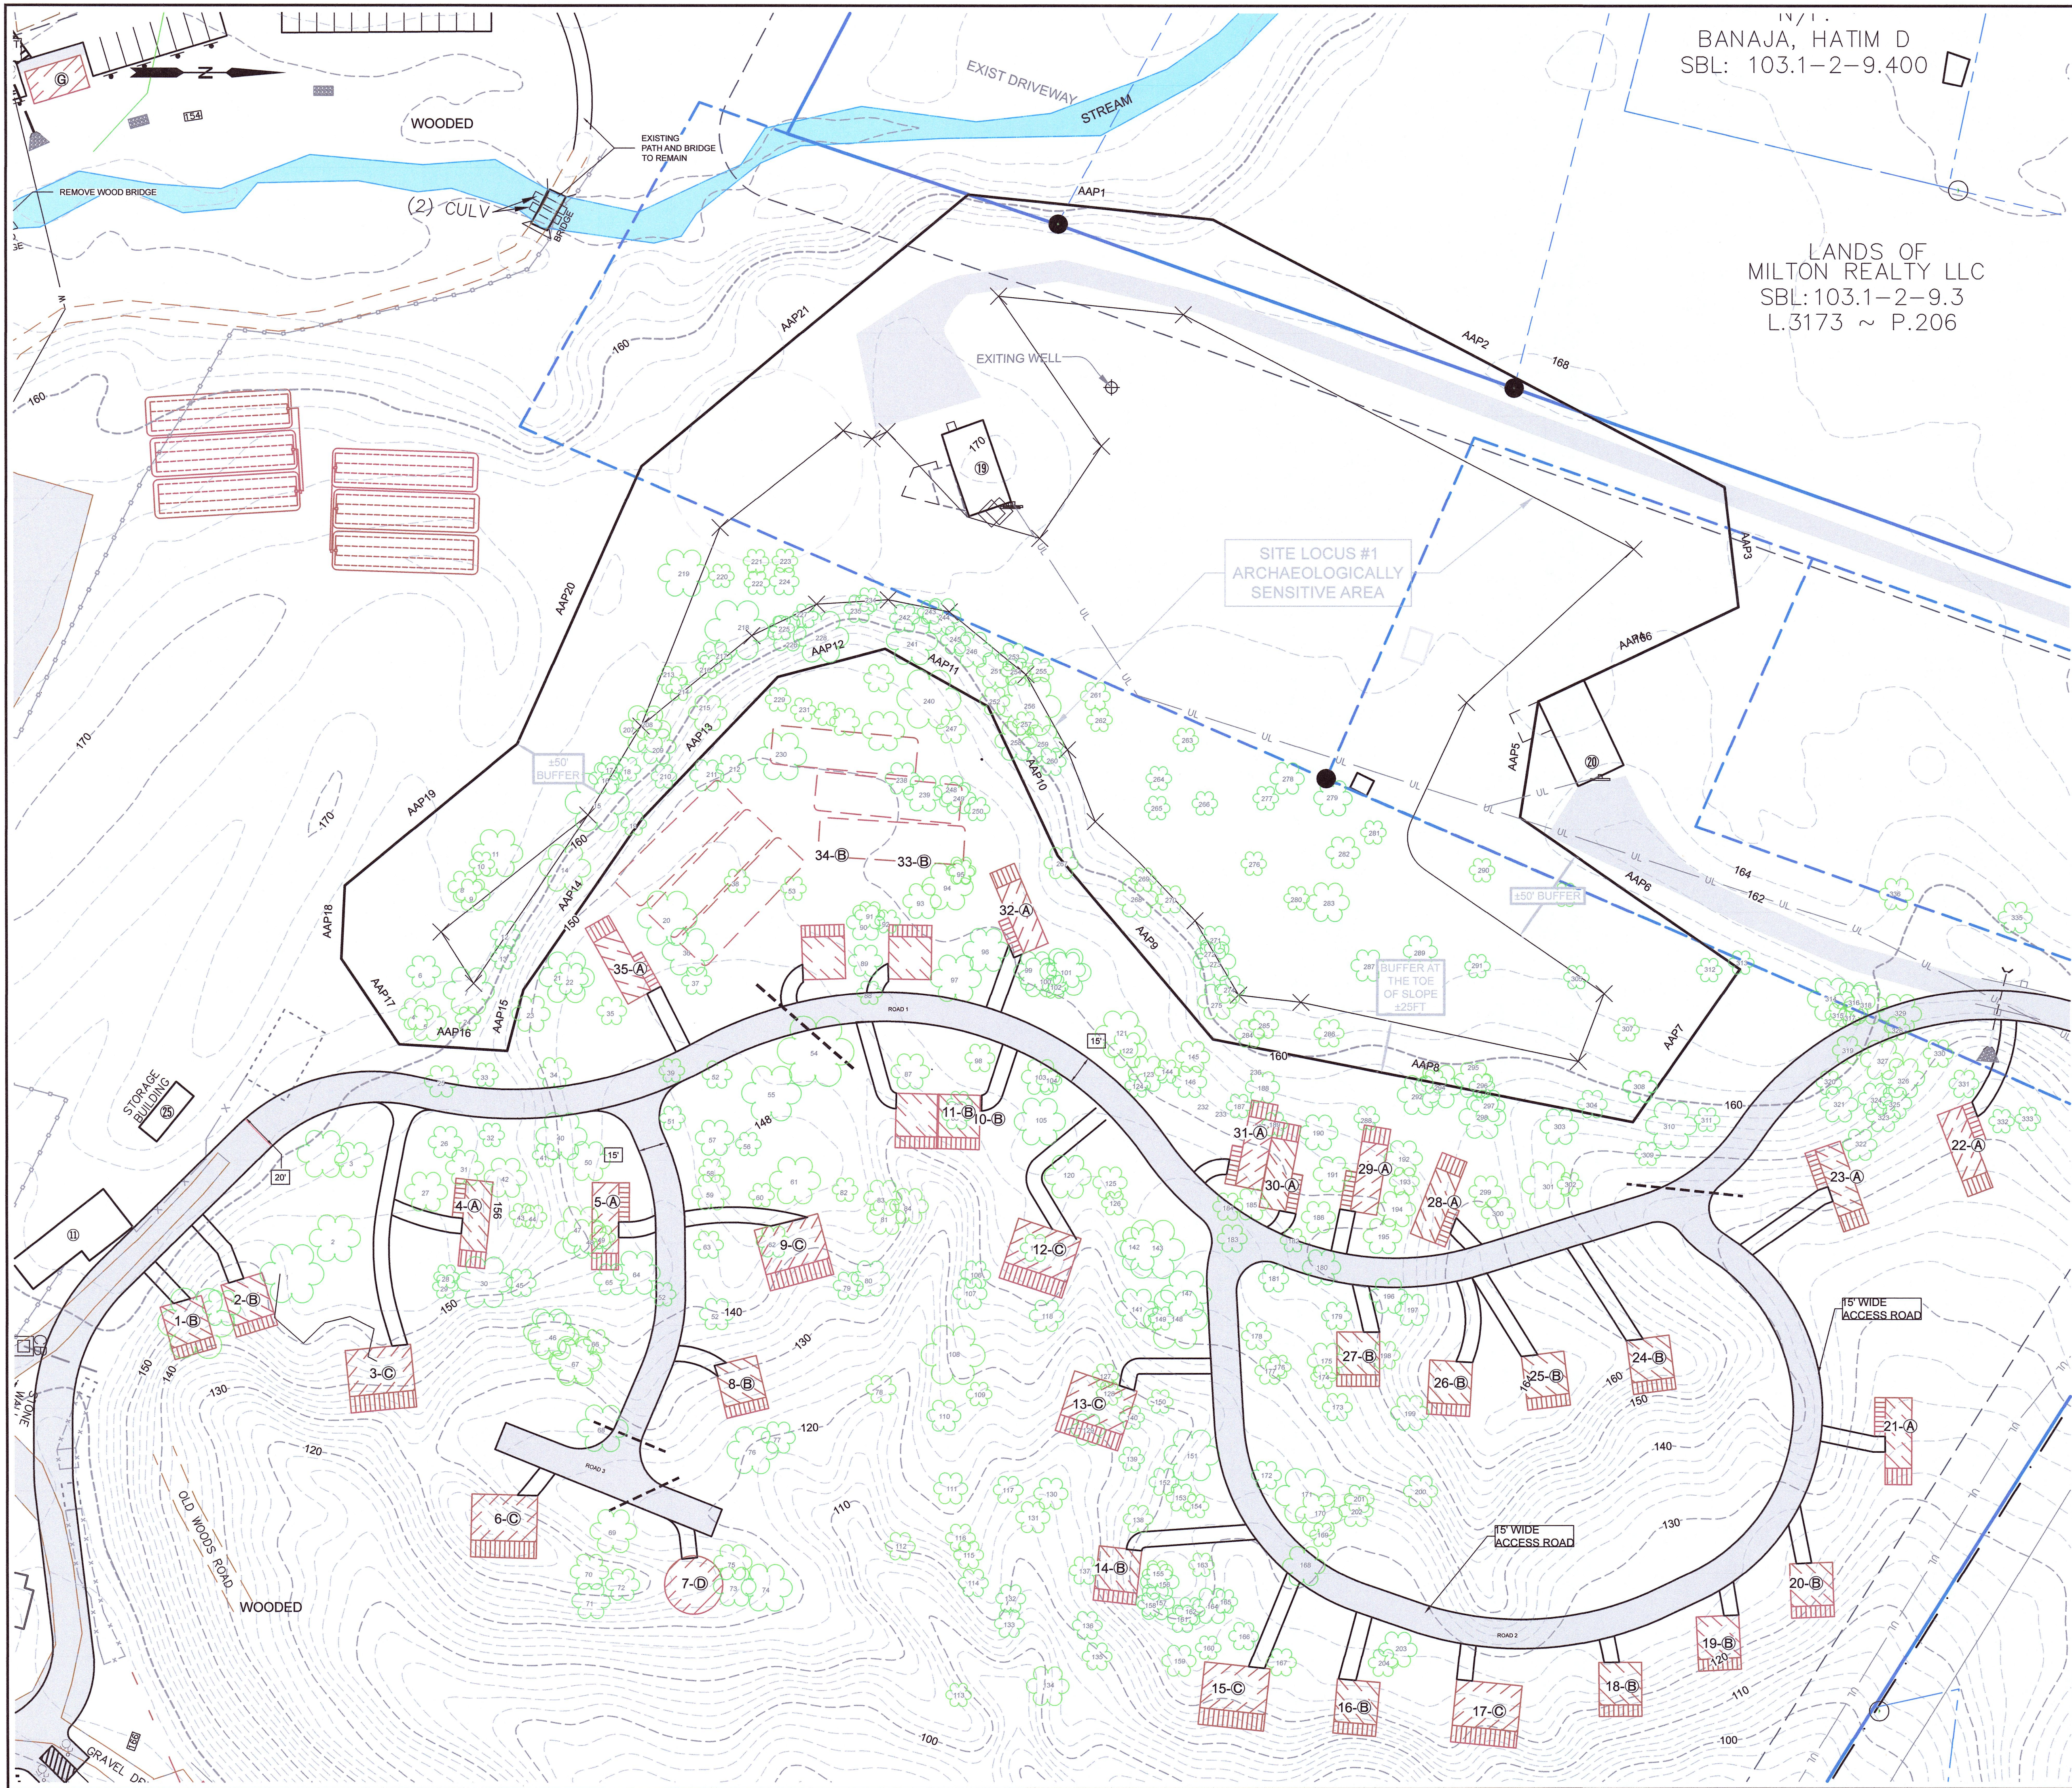

BANAJA, HATIM D
SBL: 103.1-2-9.400

LANDS OF
MILTON REALTY LLC
SBL: 103.1-2-9.3
L.3173 ~ P.206

METES & BOUNDS OF PROTECTED AREA		
LINE	BEARING	DISTANCE
AAP1	N 05°50'23" E	126.82'
AAP2	N 27°39'39" E	297.15'
AAP3	N 83°25'30" E	62.48'
AAP4	S 25°11'36" E	113.87'
AAP5	S 80°53'16" E	60.63'
AAP6	N 34°45'32" E	137.76'
AAP7	S 54°56'40" E	96.22'
AAP8	S 11°11'04" W	220.32'
AAP9	S 49°55'26" W	124.01'
AAP10	S 65°02'27" W	84.95'
AAP11	S 29°12'44" W	60.76'
AAP12	S 14°43'43" E	57.08'
AAP13	S 46°11'02" E	101.11'
AAP14	S 55°14'16" E	107.74'
AAP15	S 75°13'34" E	32.65'
AAP16	S 03°22'57" W	55.76'
AAP17	S 56°04'28" W	53.33'
AAP18	N 87°07'24" W	37.85'
AAP19	N 39°27'27" W	115.11'
AAP20	N 65°51'39" W	156.97'
AAP21	N 39°44'15" W	219.12'

MAP REVISION DATES		
DATE	REVISION	BY
4/19/2024	REVISED FOR ARCHAEOLOGICAL AVOIDANCE	SL
6/17/2024	REVISED PER ARCHAEOLOGICAL SURVEY	SL
6/24/2024	ADDED SHEETS FOR LIGHTING, LANDSCAPING, ENTRANCE	SL

ARCHAEOLOGICAL AVOIDANCE PLAN
FOR
BUTTERMILK FALLS
TOWN OF MARLBOROUGH
ULSTER COUNTY ~ NEW YORK

40 20 0 40 80 120
Scale: 1" = 40'


FEBRUARY 06, 2024

MEDENBACH, EGGERS & CARR
CIVIL ENGINEERING & LAND SURVEYING, P.C.
STONE RIDGE, NEW YORK (845) 687-0047
WWW.MECELS.COM

Barry Medenbach
BARRY MEDENBACH, P.E.
NEW YORK LIC. NO. 60142

Dig Safely. New York. CALL 811. www.digsafelyny.com

AAP E18 105 SHEET 20 OF 25

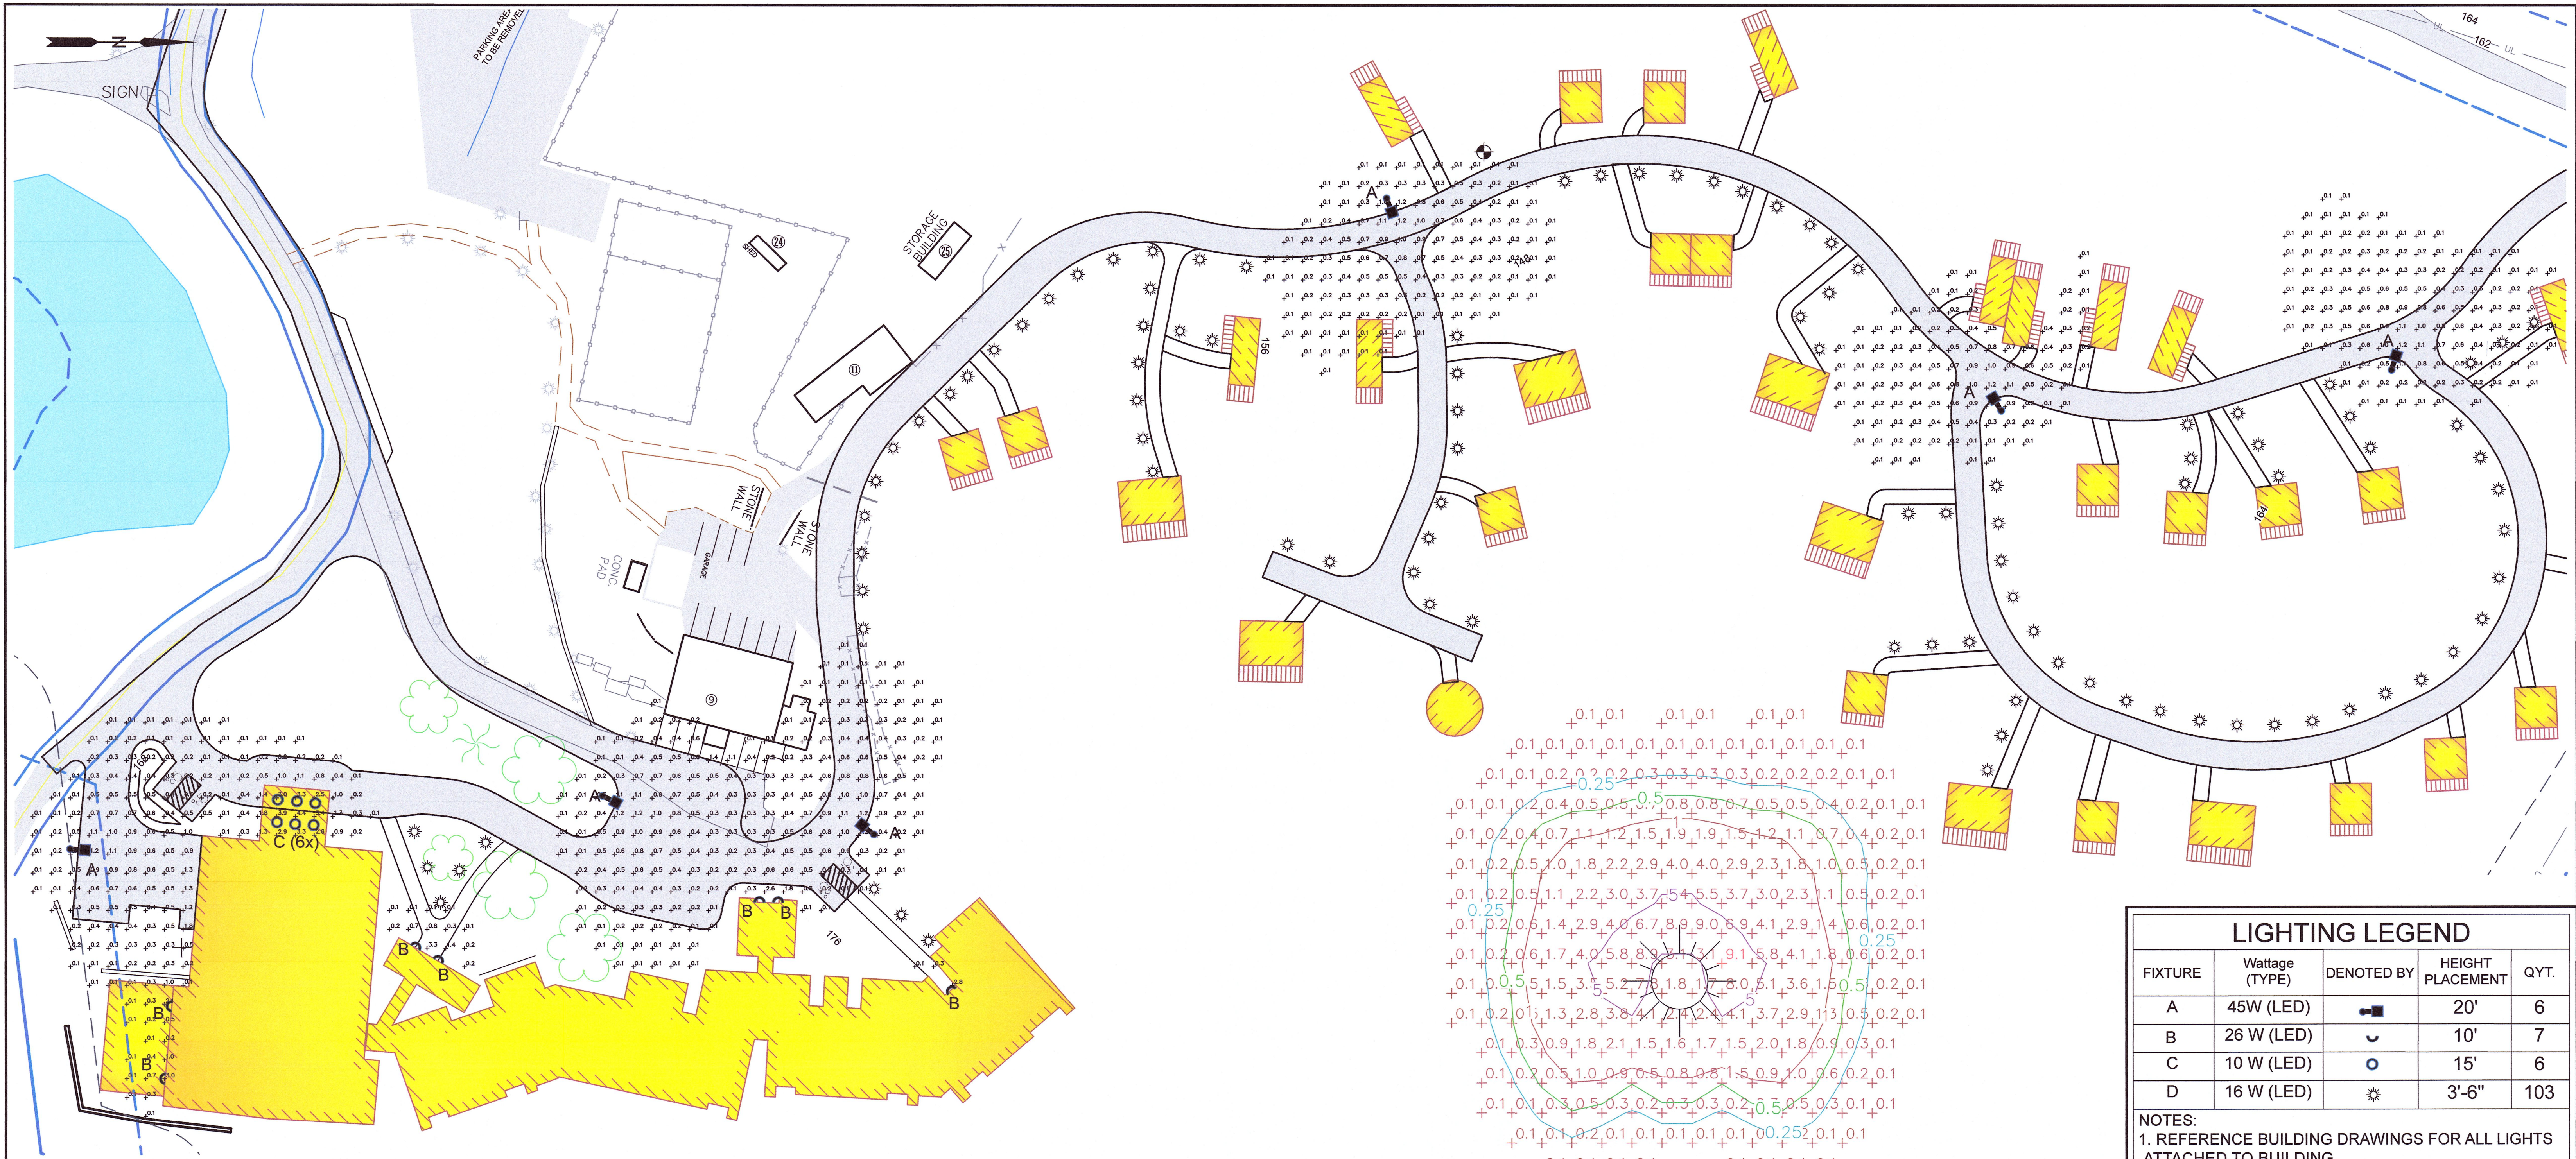

LIGHTING LEGEND				
FIXTURE	Wattage (TYPE)	DENOTED BY	HEIGHT PLACEMENT	QTY.
A	45W (LED)		20'	6
B	26 W (LED)		10'	7
C	10 W (LED)		15'	6
D	16 W (LED)		3'-6"	103

NOTES:
1. REFERENCE BUILDING DRAWINGS FOR ALL LIGHTS ATTACHED TO BUILDING.

MAP REVISION DATES		
DATE	REVISION	BY
6/24/2024	ADDED SHEETS FOR LIGHTING, LANDSCAPING, ENTRANCE	SL

D-Series Size 0 LED Area Luminaire

Specifications

SPAC: 0.44' (10.7")

Length: 26.18" (665mm)

Width: 14.50" (368mm)

Height H1: 2.26" (57mm)

Height H2: 7.87" (200mm)

Weight: 27.90 lbs (12.65 kg)

Introduction

The modern styling of the D-Series features a highly refined aesthetic that blends seamlessly with its environment. The D-Series offers the benefits of the latest in LED technology into a high performance, high efficacy, long life luminaire.

The photometric performance results in sites with excellent uniformity, greater pole spacing and lower power density. D-Series outstanding photometric results in reducing the number of poles required in site lighting applications, with typical energy savings of 70% and expected service life of over 100,000 hours.

Ordering Information

EXAMPLE: DSXB LED P6 40K 7000 13M MVOLT SPA NLTAIR2 PPHN DBBXD

POLE MOUNTED LIGHT DETAIL (FIXTURE A)

LITHONIA CSXO SERIES LED LAMPS:MODEL: 45 WATT LED LAMP LITHONIA MODEL# D-SERIES SIZE 0 AREA LUMINAIRE P2 PERFORMANCE PACKAGE 3000K CCT 80 CRI TYPE 4 MEDIUM HOUSESIDE SHIELD

SPECIFICATIONS	
DELIVERED LUMENS	923
WATTS	26.1
VOLTAGE	120V, 277V
DIMMING	ELV
LIGHT DISTRIBUTION	Systematic
MOUNTING OPTIONS	Downlight or uplight
CCT	2700K, 3000K
CRI	80+
COLOR BINNING	3 Step
BUG RATING	81-100-G8
DARK SKY	Compliant (downlight)
WET LISTED	IP65
GENERAL LISTING	ETL
CALIFORNIA TITLE 24	Can be used to comply with CEC 2016 Title 24 Part 6 for outdoor use. Inspiration with CEC Appliance Database not required.
START TEMP	-30°C
FIELD-SERVICEABLE LED	NO
CONSTRUCTION	Aluminum
HARDWARE	Stainless Steel
FINISH	Marine Grade Powder Coat
LED LIFE TIME	1,70,70,000 hours
WARRANTY*	5 YEARS
WEIGHT	1.7 lbs

WALL MOUNTED LIGHT DETAIL (FIXTURE B)

APPLETON MODEL: 26 WATT LED 7000WSPITSC-LED830 30K OR EQUAL
REFERENCE ARCHITECTURAL PLANS FOR FINAL LIGHT FIXTURES

FEATURES & SPECIFICATIONS

60JK RD

Specifications

Model: 60JK RD

Power: 100W

Voltage: 120V

Color: Warm White

Beam Angle: 120°

Mounting: Surface Mount

RECESSED LIGHT DETAIL (FIXTURE C)

APPLETON MODEL: 26 WATT LED 7000WSPITSC-LED830 30K OR EQUAL
REFERENCE ARCHITECTURAL PLANS FOR FINAL LIGHT FIXTURES

D-Series LED Bollard

Specifications

Diameter: 8" Round (203mm)

Height: 42" (1067mm)

Weight (max): 27 lbs (12.25kg)

Introduction

The D-Series LED Bollard is a stylish, energy-saving, long-life solution designed to perform the way a bollard should—with zero uplight. An optical leap forward, this full cut-off luminaire will meet the most stringent of lighting codes. The D-Series LED Bollards rugged construction, durable finish and long-lasting LEDs will provide years of maintenance-free service.


Ordering Information

EXAMPLE: DSXB LED 16C 700 40K SYM MVOLT DBBXD

BOLLARD LIGHT DETAIL (FIXTURE D)

LITHONIA LIGHTING BOLLARD: MODEL: 16 WATT LED LITHONIA MODEL# DSXB LED 12C 350 40K ASY OR EQUAL
MODEL: 36 WATT LED LITHONIA MODEL# DSXB LED 12C 350 40K ASY OR EQUAL

LIGHTING PLAN FOR BUTTERMILK FALLS TOWN OF MARLBOROUGH ULSTER COUNTY - NEW YORK

 

Scale: 1" = 40'

NOVEMBER 9, 2023

MEDENBACH & EGGERS
CIVIL ENGINEERING & LAND SURVEYING, P.C.
STONE RIDGE, NEW YORK (845) 687-0047
WWW.MECELS.COM


Barry Medenbach, P.E.
NEW YORK LIC. NO. 60142

L.P-1
E18 105
SHEET 21 OF 25



2 WALL MOUNTED LIGHT
DETAIL (FIXTURE B)

APPLETON
MODEL: 26 WATT LED 7000WSPITSC-LED830 30K OR EQUAL
REFERENCE ARCHITECTURAL PLANS FOR FINAL LIGHT FIXTURES

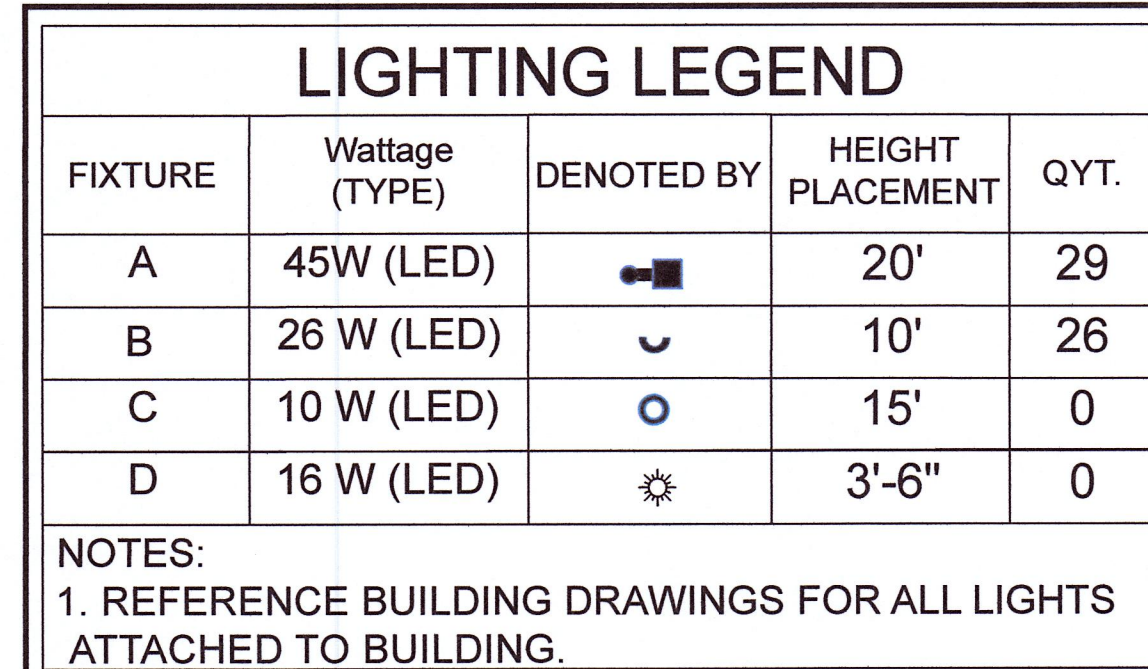


LIGHTING PLAN

FOR

BUTTERMILK FALLS


TOWN OF MARLBOROUGH
ULSTER COUNTY - NEW YORK

 

Scale: 1" = 40'

NOVEMBER 9, 2023


MEDENBACH & EGGERS
CIVIL ENGINEERING & LAND SURVEYING, P.C.
STONE RIDGE, NEW YORK (845) 687-0047
WWW.MECELS.COM

 


BARRY MEDENBACH, P.E.
NEW YORK LIC. NO. 60142




LP-2
E18 105
SHEET 22 OF 25

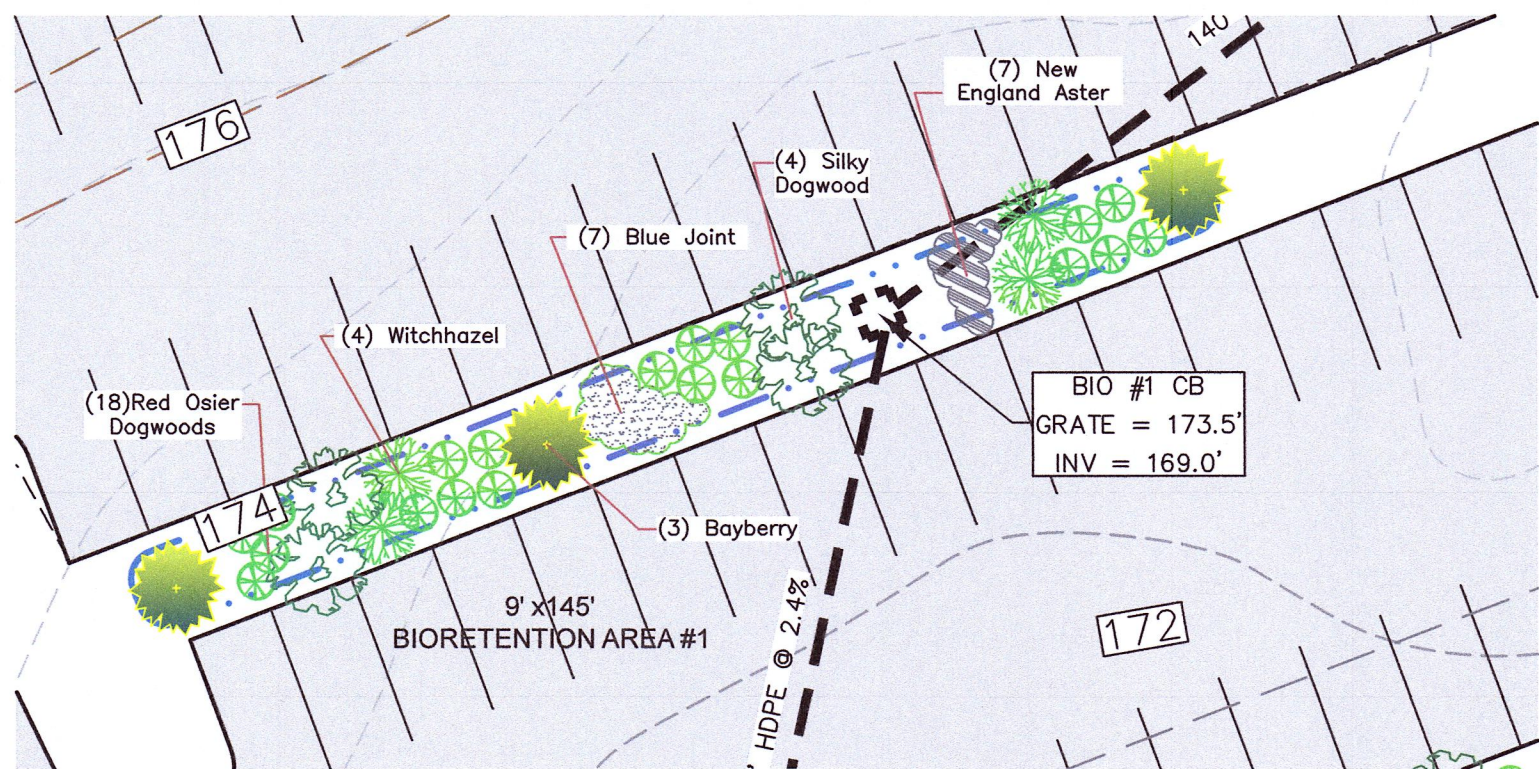


1 BIORETENTION #1
SCALE 1"=20'

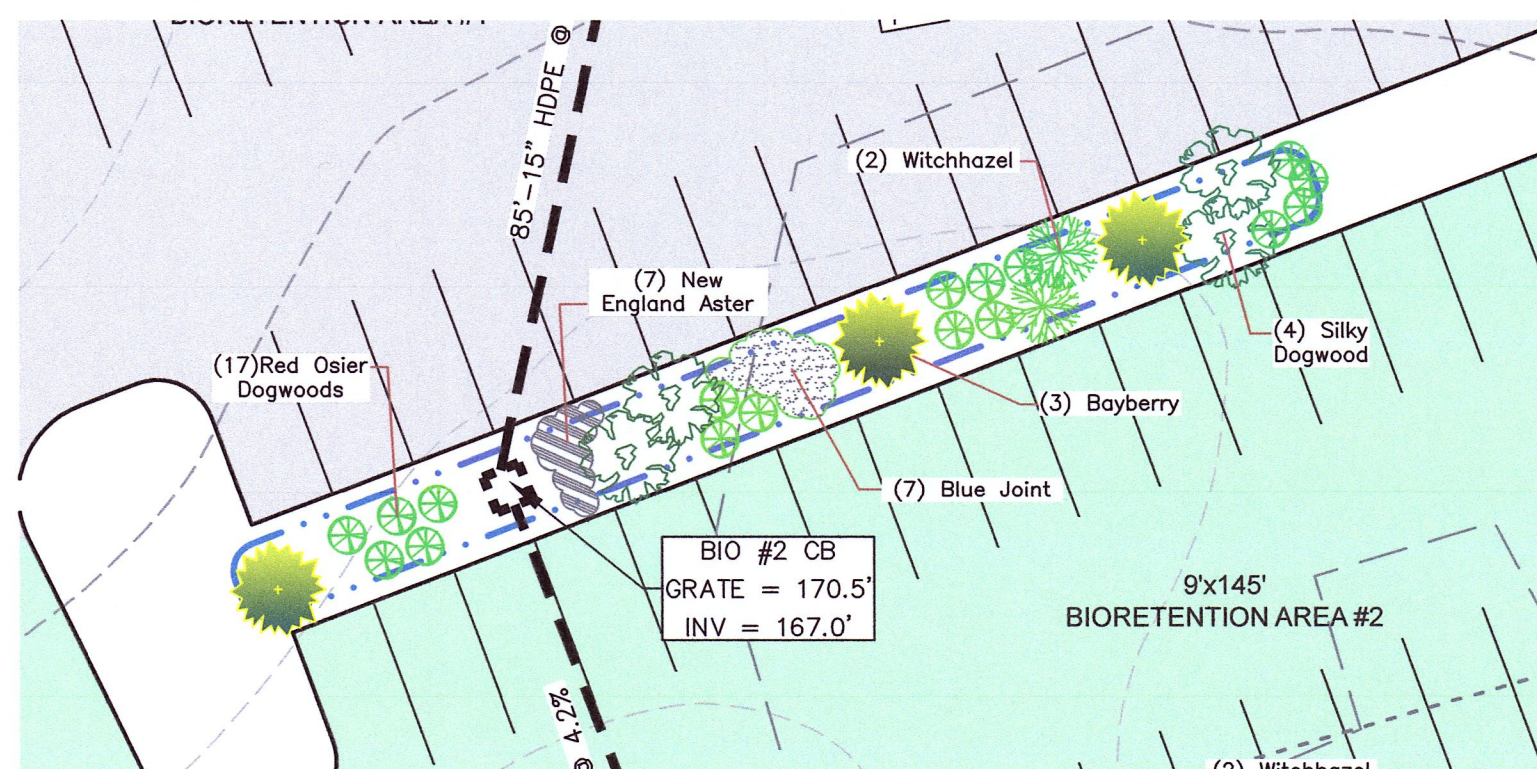


2 INFILTRATION
BIORETENTION #2
SCALE 1"=20'

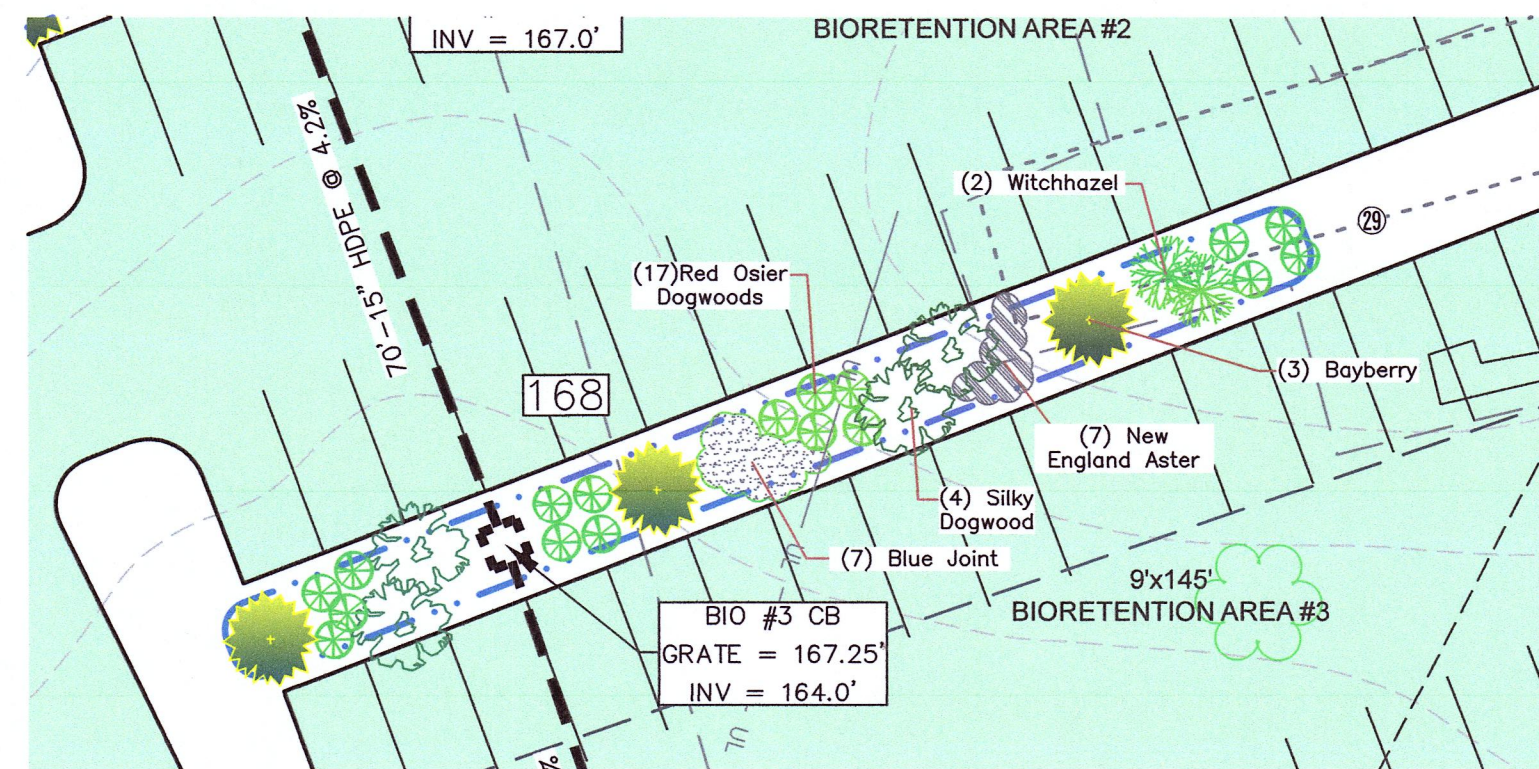


3 INFILTRATION
BIORETENTION #3
SCALE 1"=20'

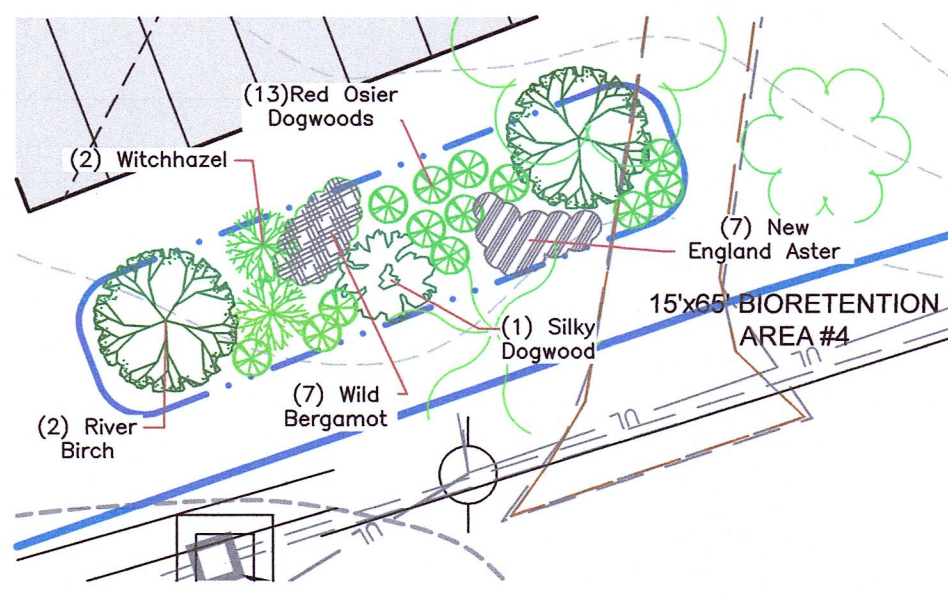


4 BIORETENTIONS #4
SCALE 1"=20'

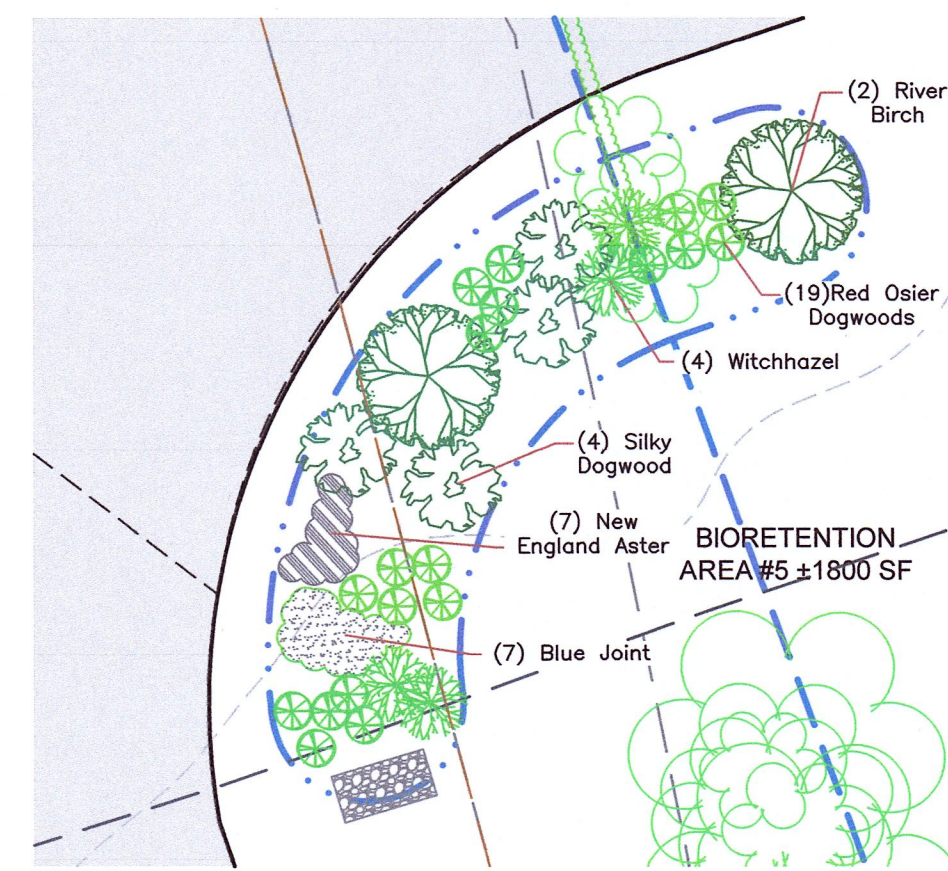


5 BIORETENTION #5
SCALE 1"=20'

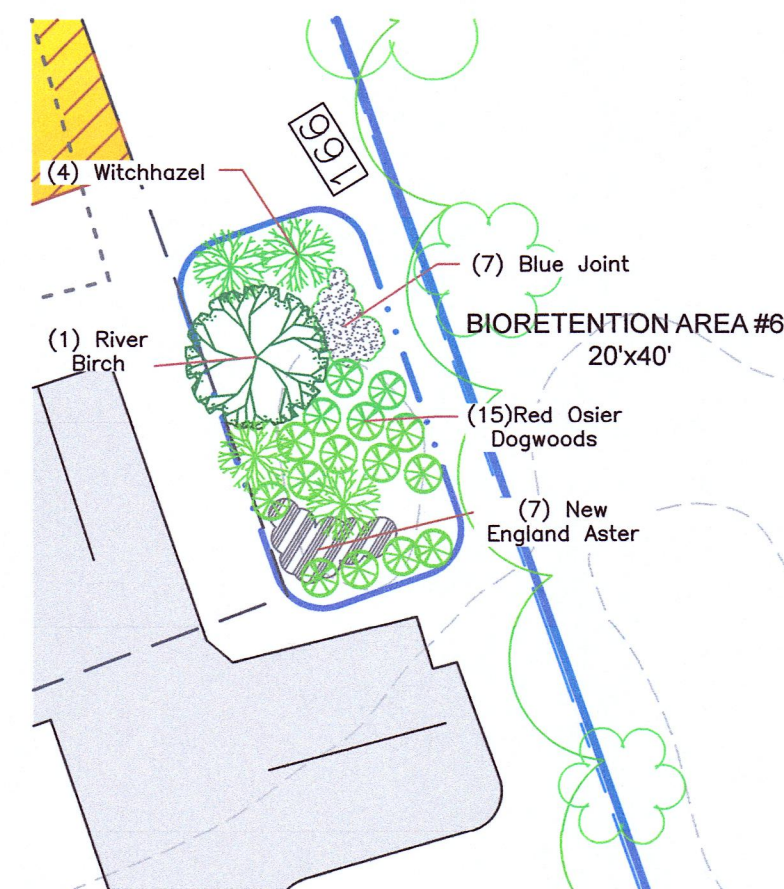


6 BIORETENTION #6
SCALE 1"=20'

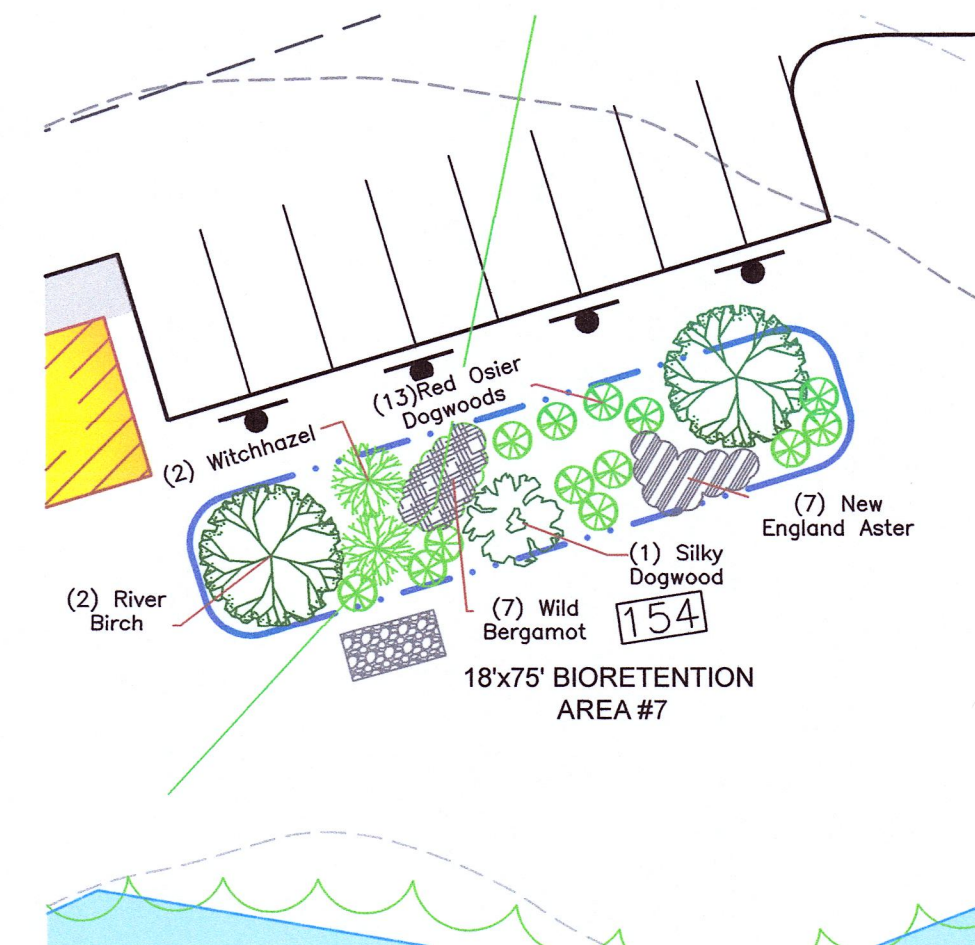


7 BIORETENTION #7
SCALE 1"=20'

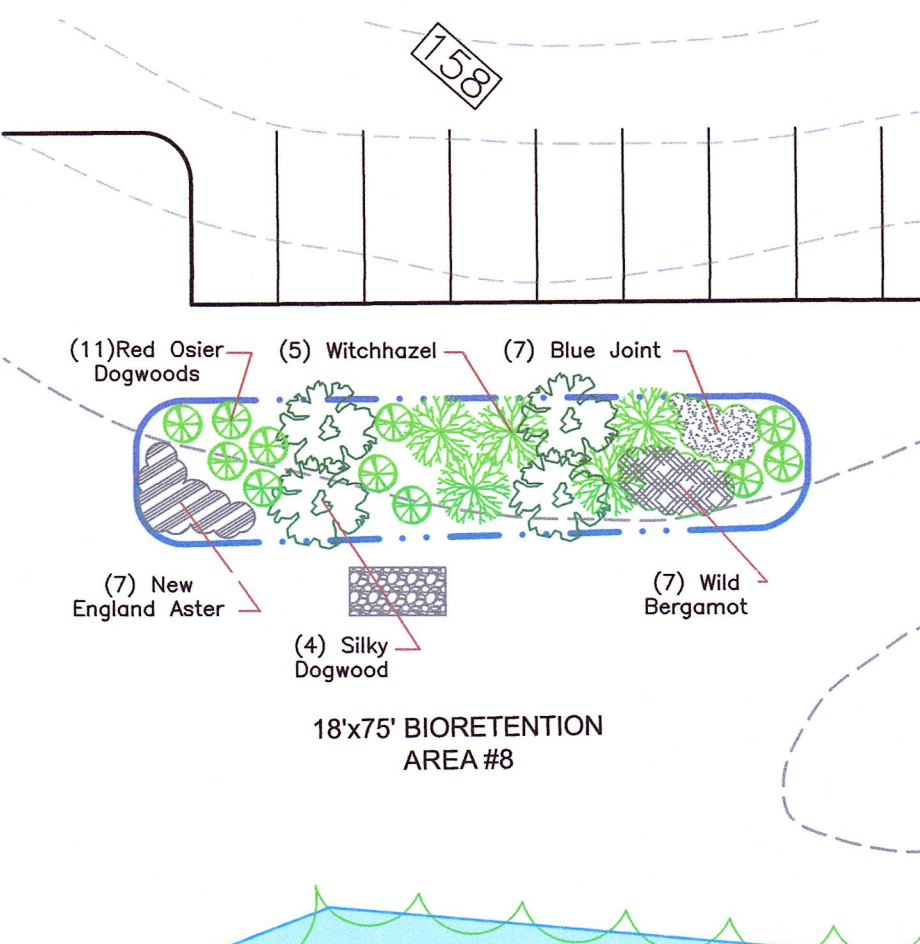


8 BIORETENTION #8
SCALE 1"=20'

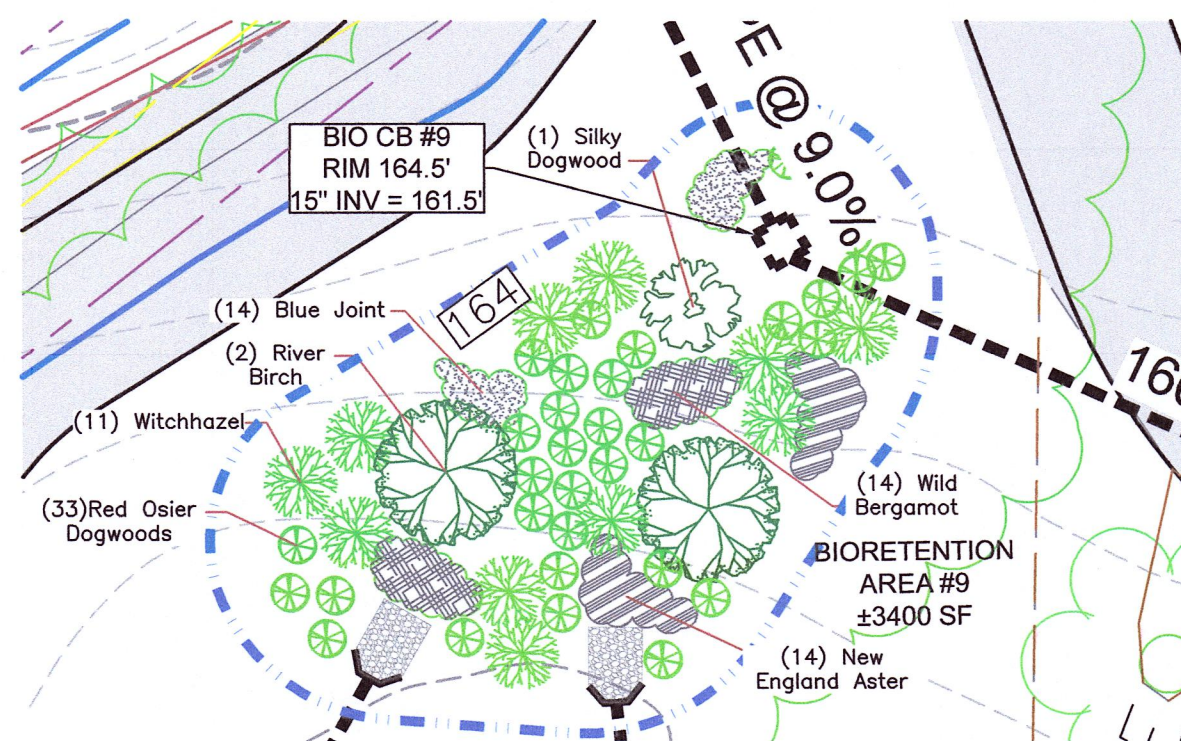


9 BIORETENTION #9
SCALE 1"=20'

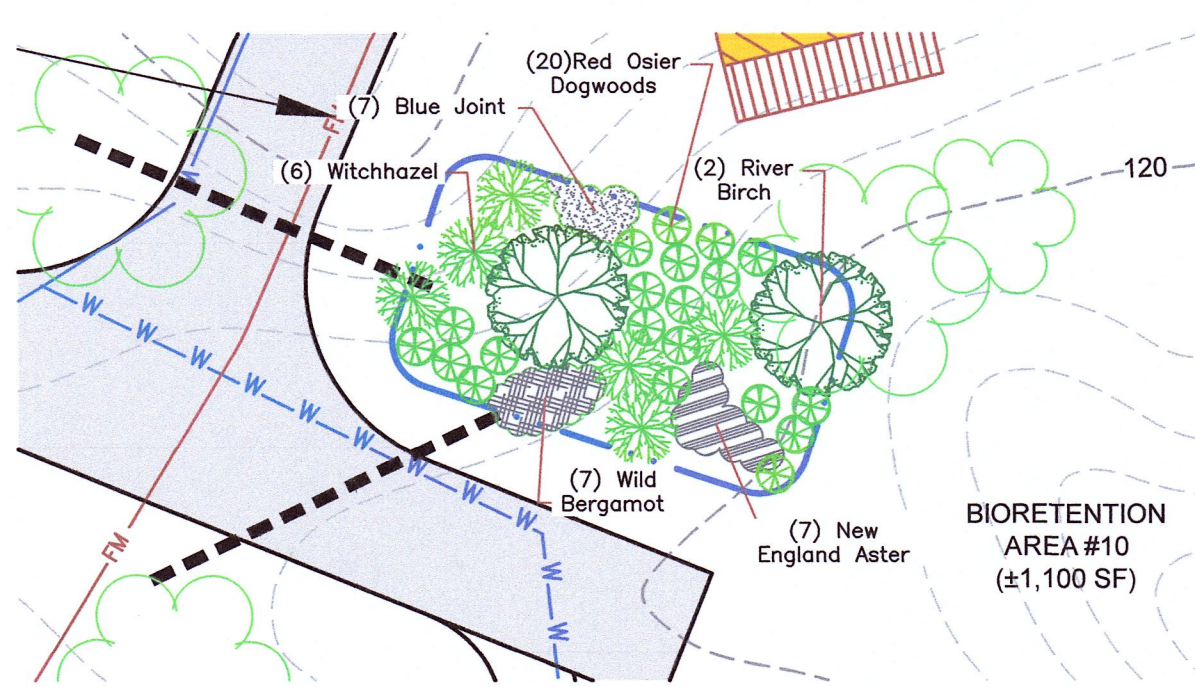


10 BIORETENTION #10
SCALE 1"=20'

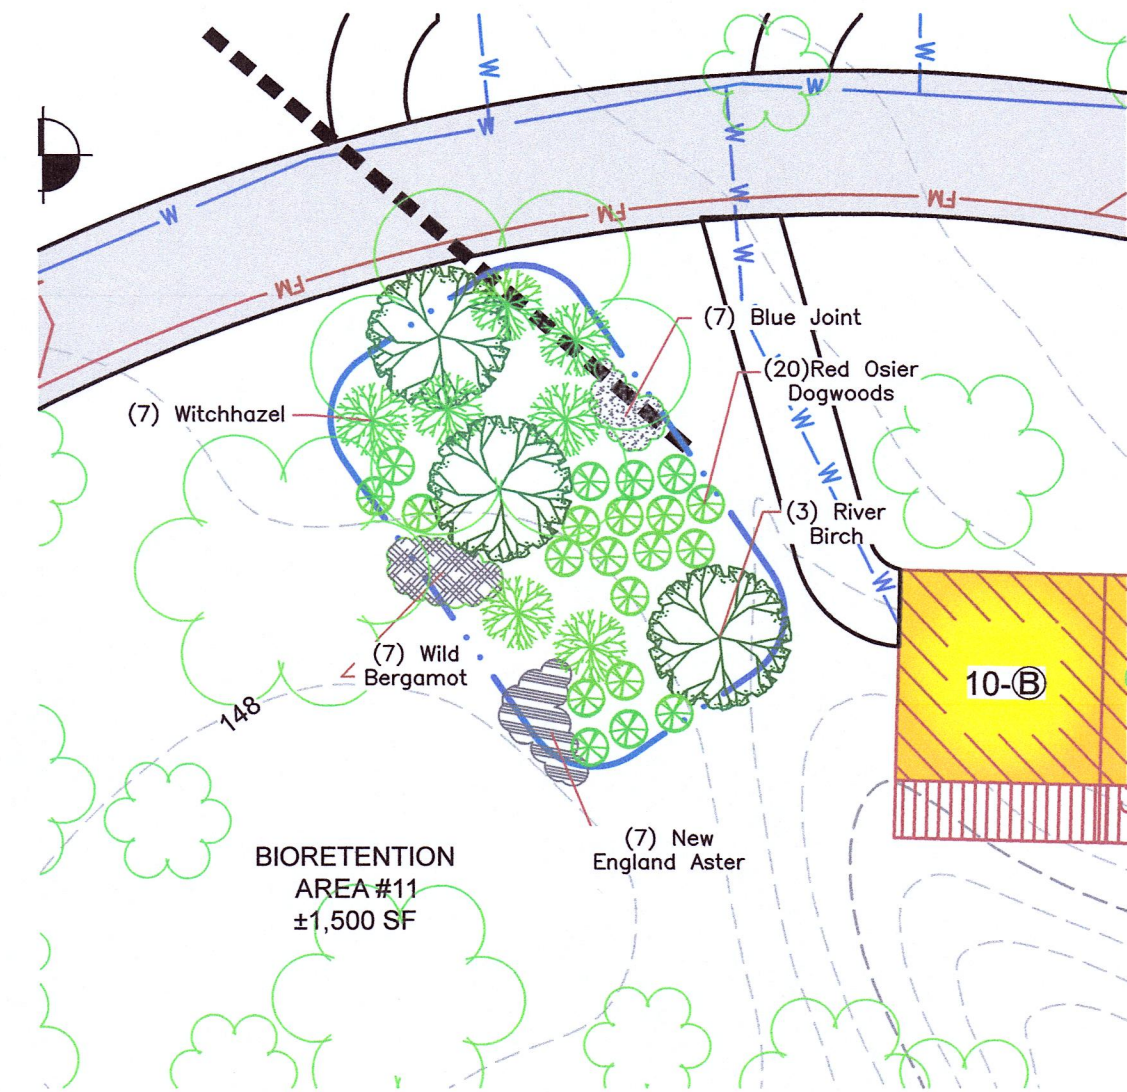


11 BIORETENTION #11
SCALE 1"=20'

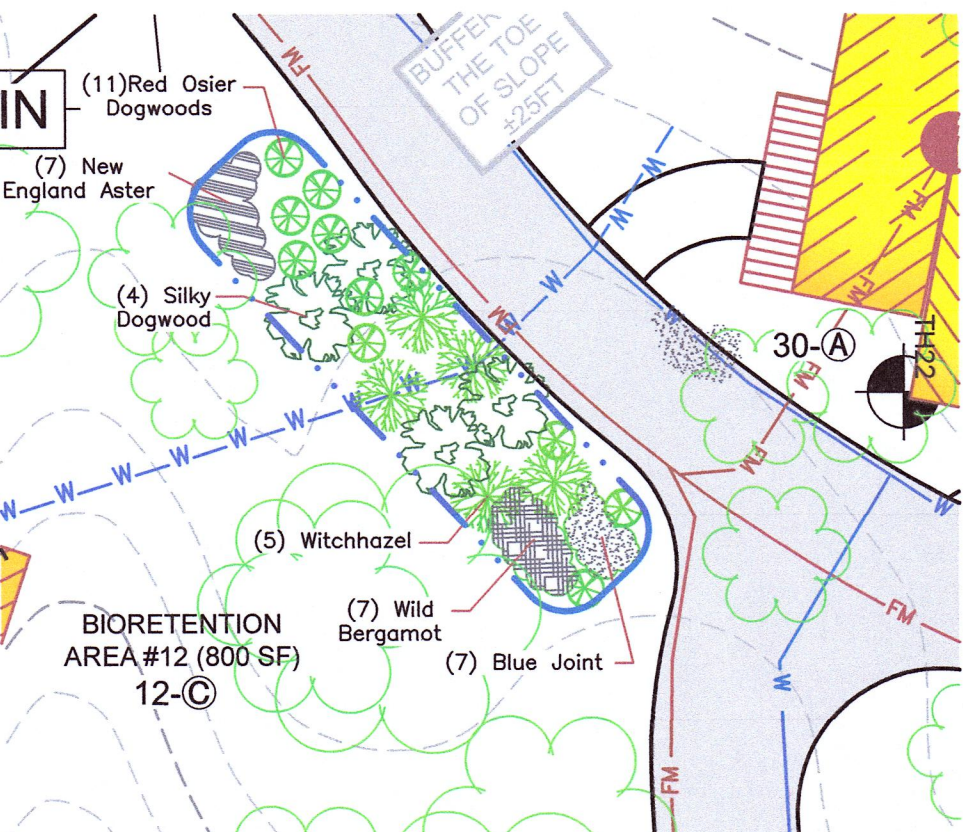

12 BIORETENTION #12
SCALE 1"=20'

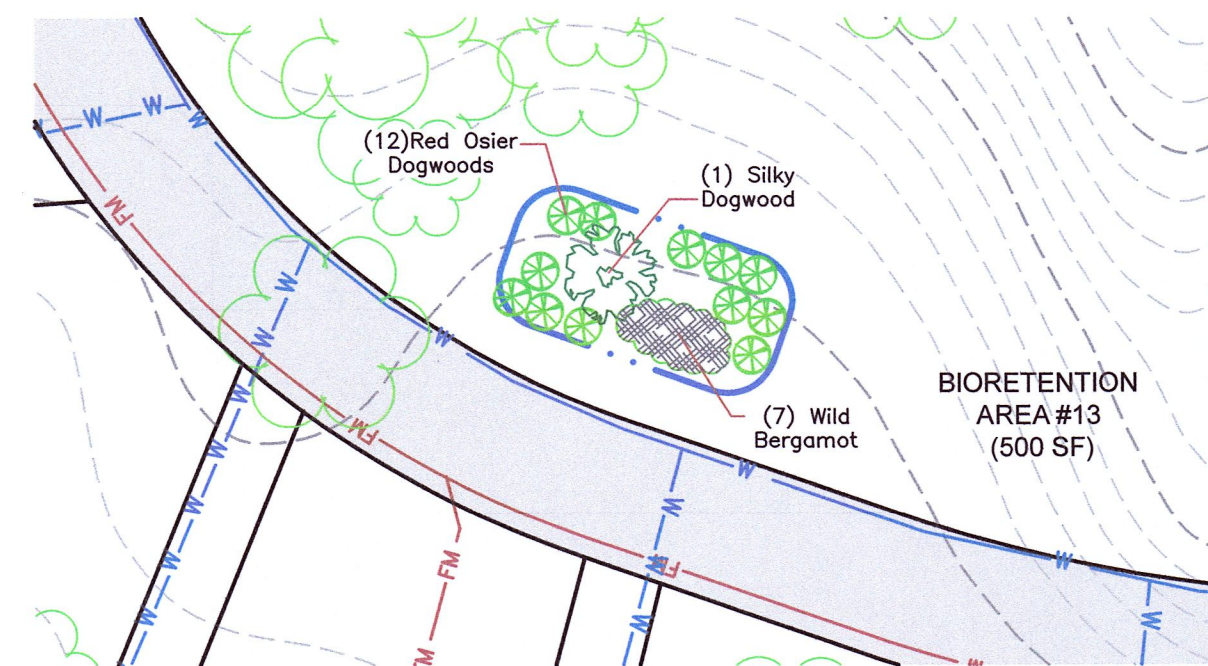

13 BIORETENTION #13
SCALE 1"=20'

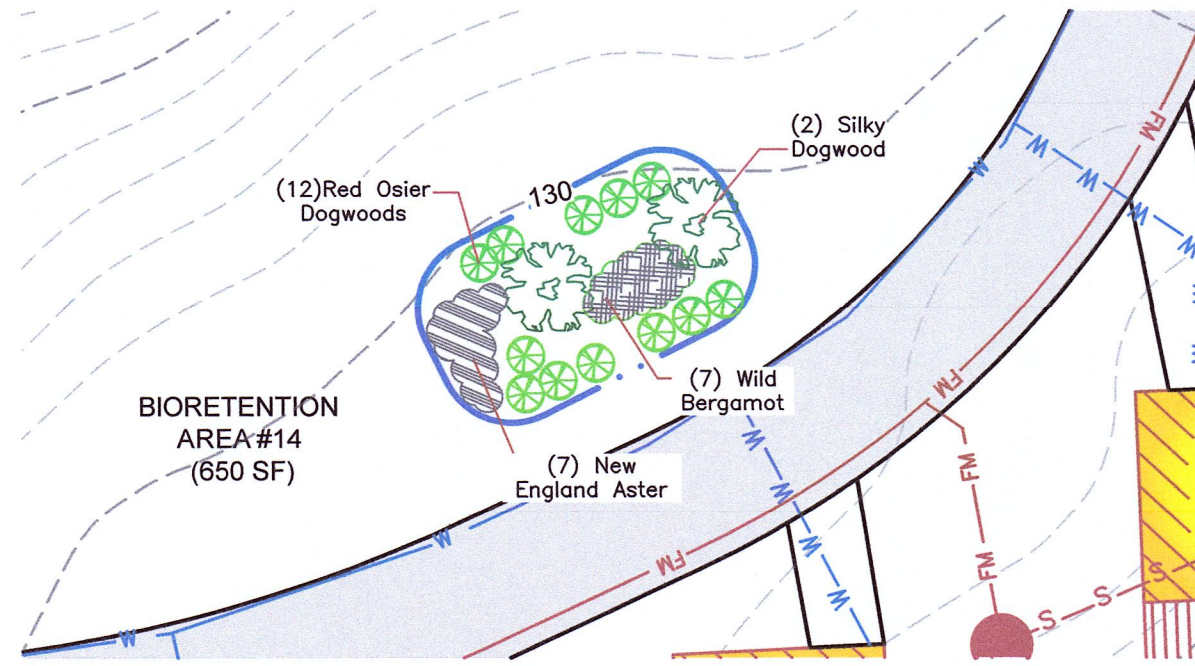

14 BIORETENTION #14
SCALE 1"=20'

LANDSCAPING NOTES:

- The contractor shall furnish and plant all plants in quantities as shown on this plan. No substitutes will be permitted unless approved by the owner. All plants shall be nursery grown.
- Plants shall be in accordance with the current "American Association for Nursery Stock" as published by the American Association of Nurserymen.
- Plant stock shall be grown within the hardiness zone 5 established by the plant hardiness zone map, miscellaneous publications no.814, agricultural research service, United States Department of Agriculture, latest revision.
- All plants must be moved with the root systems as solid units with the balls of earth firmly wrapped with burlap. No plants shall be accepted when the ball of earth surrounding its roots has been badly cracked or broken before planting. All plants shall be freshly dug. All plants that cannot be planted at once must be heeled-in by setting in the ground, and covering the balls with soil and then watering during transport. All plant materials shall be wrapped with wind proof covering.
- Plant material shall bear the same relationship to finished grade as to the original planting grade prior to digging.
- See planting details and specifications for additional requirements.
- Tree stakes and wrap shall remain in place for no less than 6 months and no more than 1 year.
- Planting shall be completed from April 1st through November 1st.
- Maintenance shall consist of keeping the plants in a healthy growing condition and shall include weeding, cultivating, re-mulching, tightening and repairing of guys, removal of dead material, resetting plants to proper grades or upright position and maintaining the planting saucer.
- All vegetation shown on this plan shall be maintained in a healthy and vigorous growing condition throughout the duration of the proposed use. All vegetation not so maintained shall be replaced with new same size and type vegetation at the beginning of the next planting year.
- Replacements shall conform in all respects to the specifications for new plants and shall be planted in the same manner.
- All disturbed areas not landscaped or otherwise specified shall receive grass seeds.
- Plantings are to be installed by local companies familiar with the conditions in the area that employ NYS Certified Nursery Professionals or with an owner or foreman that has degree in horticulture, arboriculture, botany, or any other landscape degree or qualified experience.

BIORETENTION PLANTS

SYMBOL	SPECIES	COMMON NAME	QUANTITY	SIZE UPON PLANTING
	Betula nigra	River Birch	14	2-1/2" - 3" Caliper
	Cornus amomum	Silky Dogwood	30	3 Gal. Cont.
	Hamamelis Virginiana	American Witchhazel	54	3 Gal. Cont.
	Cornus stolonifera	Red Osier Dogwood	231	3 Gal. Cont.
	Aster novae-angliae	New England Aster	98	1 Gal. Cont.
	Mondarda fistulosa	Wild Bergamot	70	1 Gal. Cont.
	Calamagrostis Canadensis	Blue Joint	77	1 Gal. Cont.
	Myrica pensylvanica	Bayberry	9	1 Gal. Cont.

LEGEND

- WATER MAIN NEW
- PROPOSED GRINDER PUMP
- FORCEMAIN NEW

MAP REVISION DATES

DATE	REVISION	BY
6/24/2024	ADDED SHEETS FOR LIGHTING, LANDSCAPING, ENTRANCE	SL

BIORETENTION PONDS LANDSCAPING PLAN

FOR
BUTTERMILK FALLS
TOWN OF MARLBOROUGH
ULSTER COUNTY - NEW YORK

Scale: 1" = 20'

FEBRUARY 06, 2024

MEDENBACH & EGGERS

CIVIL ENGINEERING & LAND SURVEYING, P.C.
STONE RIDGE, NEW YORK (845) 687-0047
WWW.MECELS.COM



Barry Medenbach
BARRY MEDENBACH, P.E.
NEW YORK LIC. NO. 60142

BPL-1
E18 105
SHEET 23 OF 25

Any unauthorized alteration or addition to this plan is a violation of Sect. 7209, Subdivision 2 of N.Y.S. Education Law.

Dig Safely.
New York
Call Before You Dig
Wait The Required Time
Confirm Utility Response
Respect The Marks
Dig With Care
CALL 811
www.digsafelyny.com



LEGEND

SYM	TYPE	BOTANICAL NAME	COMMON NAME	SIZE	QTY.
a	SHRUB	Aronia arbutifolia	Red Chokeberry	1 gal.	tbd
AC	TREE	Abies concolor	White Fir	6-7'	tbd
AL	TREE	Amelanchier laevis	Serviceberry	5 gal.	tbd
AR	TREE	Acer rubrum	Red Maple	5 gal.	tbd
Am	SHRUB	Aronia melanocarpa	Black Chokeberry	3 gal.	tbd
CA	SHRUB	Clethra alnifolia	Summersweet	1 gal.	tbd
IG	SHRUB	Ilex glabra	Hollyberry	1 gal.	tbd
IV	SHRUB	Ilex verticillata	Winterberry	1 gal.	tbd
It	SHRUB	Itea virginica	Virginia Sweetspine	1 gal.	tbd
M	SHRUB	Morella pensylvanica	Bayberry	2 gal.	tbd
NS	TREE	Nyssa sylvatica	Black Gum	5 gal.	tbd
PO	TREE	Platanus occidentalis	American Sycamore	5 gal.	tbd
PS	TREE	Pinus strobus	White Pine	5 gal.	tbd
QB	TREE	Quercus bicolor	Swamp White Oak	7 gal.	tbd
RA	SHRUB	Rhus aromatica 'Gro-low'	Fragrant Sumac	2 gal.	tbd
RT	SHRUB	Rhus thyphina	Staghorn Sumac	2 gal.	tbd
Sa	SHRUB	Symphoricarpos albus	White Snowberry	1 gal.	tbd
TO	TREE	Thuja occidentalis 'Nigra'	Northern White Cedar	6-7'	tbd
TC	TREE	Tsuga canadensis	Canadian Hemlock	5 gal.	tbd
V	SHRUB	Viburnum prunifolium	Blackhaw	1 gal.	tbd
Vd	SHRUB	Viburnum dentatum	Arrowwood Viburnum	1 gal.	tbd
Vr	SHRUB	Viburnum rhytidophyllum	Leatherleaf Viburnum	5 gal.	tbd
SEED					
#1	PA New England Province Riparian Mix; Source: Ernst - ERMNX 253				
#2	Retention Basin Wildlife Mix; Source: Ernst - ERMNX 127				
#3	No-mow Lawn Mix; Source: Prairie Nursery				


SEEDING AREA #1: NATIVE RIPARIAN MIX

SEEDING AREA #2: RETENTION BASIN NATIVE GRASSES AND WILDFLOWER MIX


SEEDING AREA #3: NO-MOW GRASS




Abies concolor

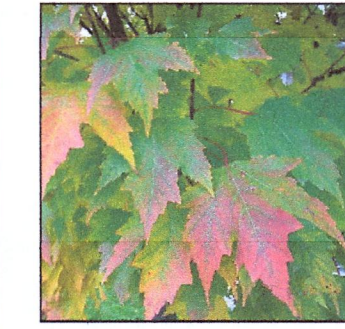


Acer rubrum

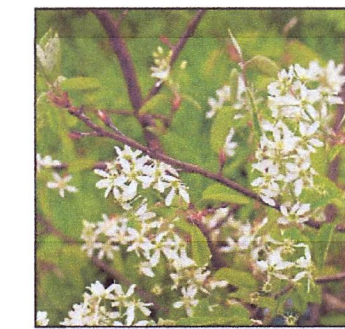


Amelanchier laevis

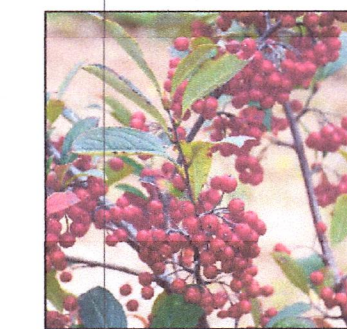


Aronia arbutifolia

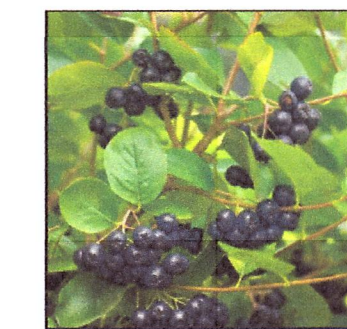


Aronia melanocarpa

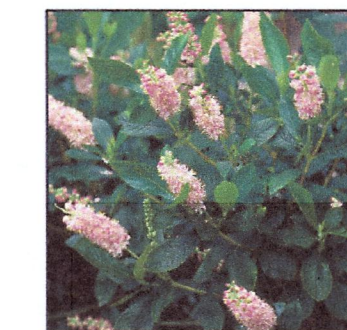


Clethra alnifolia

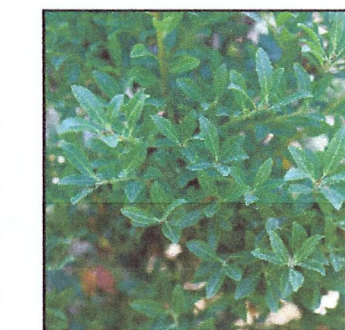


Ilex glabra

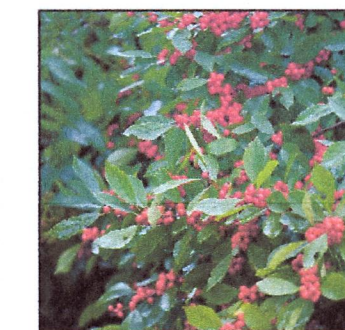


Ilex verticillata

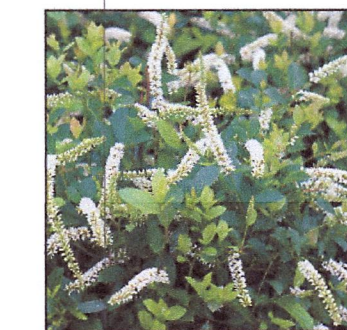

Itea virginica

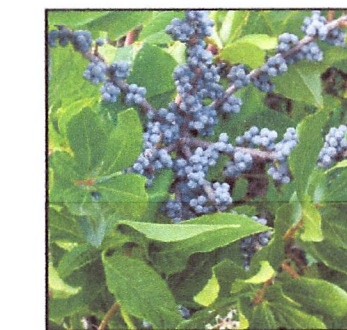


Morella pensylvanica

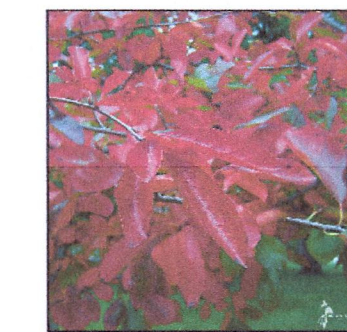


Nyssa sylvatica




Platanus occidentalis

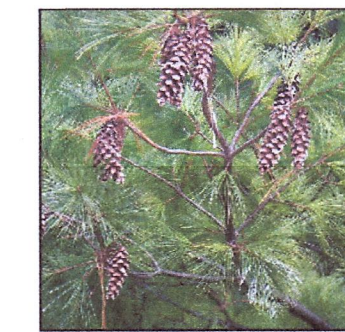


Pinus strobus

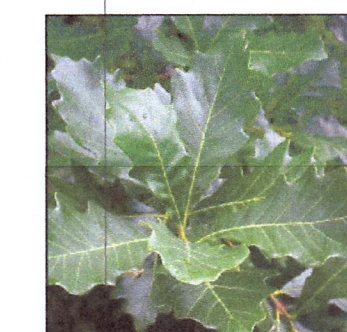


Quercus bicolor

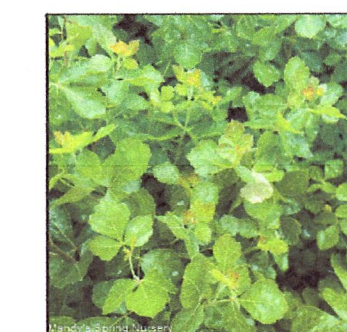


Rhus aromatica 'Gro-low'

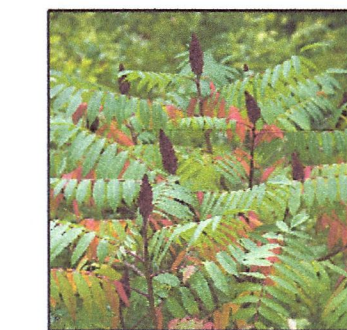


Rhus thyphina

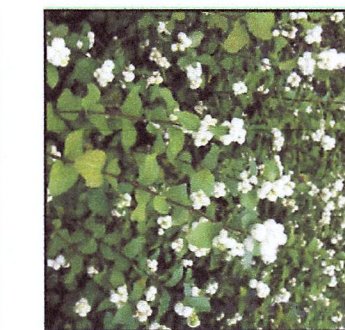

Symphoricarpos albus

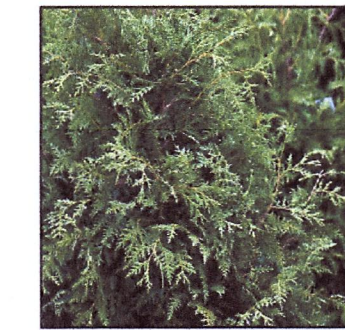

Thuja occidentalis 'Nigra'

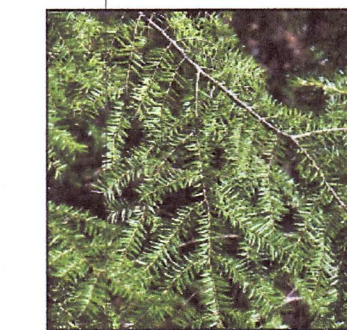

Tsuga canadensis



Viburnum dentatum




Viburnum prunifolium



Viburnum rhytidophyllum



Seed mix

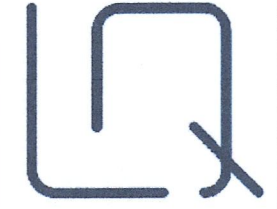

514 Main St
Beacon, NY
12508
845.838.1319

Buttermilk Falls
Milton NY 12547

PLANTING PLAN
Parking Area


Issue:
Planning Board Submission

Date: 11.08.23
Scale: 1" = 30'-0"

Drawing No.:

L1

SHEET 24 OF 25

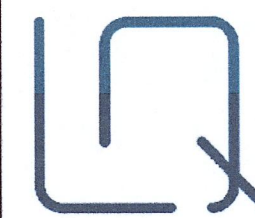

514 Main St
Beacon, NY
12508
845.838.1319

Buttermilk Falls
Milton NY 12547

PLANTING PLAN
Event Space & Hotel

Issue:
Planning Board Submission

Date: 11.08.23
Scale: 1" = 20'-0"

Drawing No.:

L2
SHEET 25 OF 25