


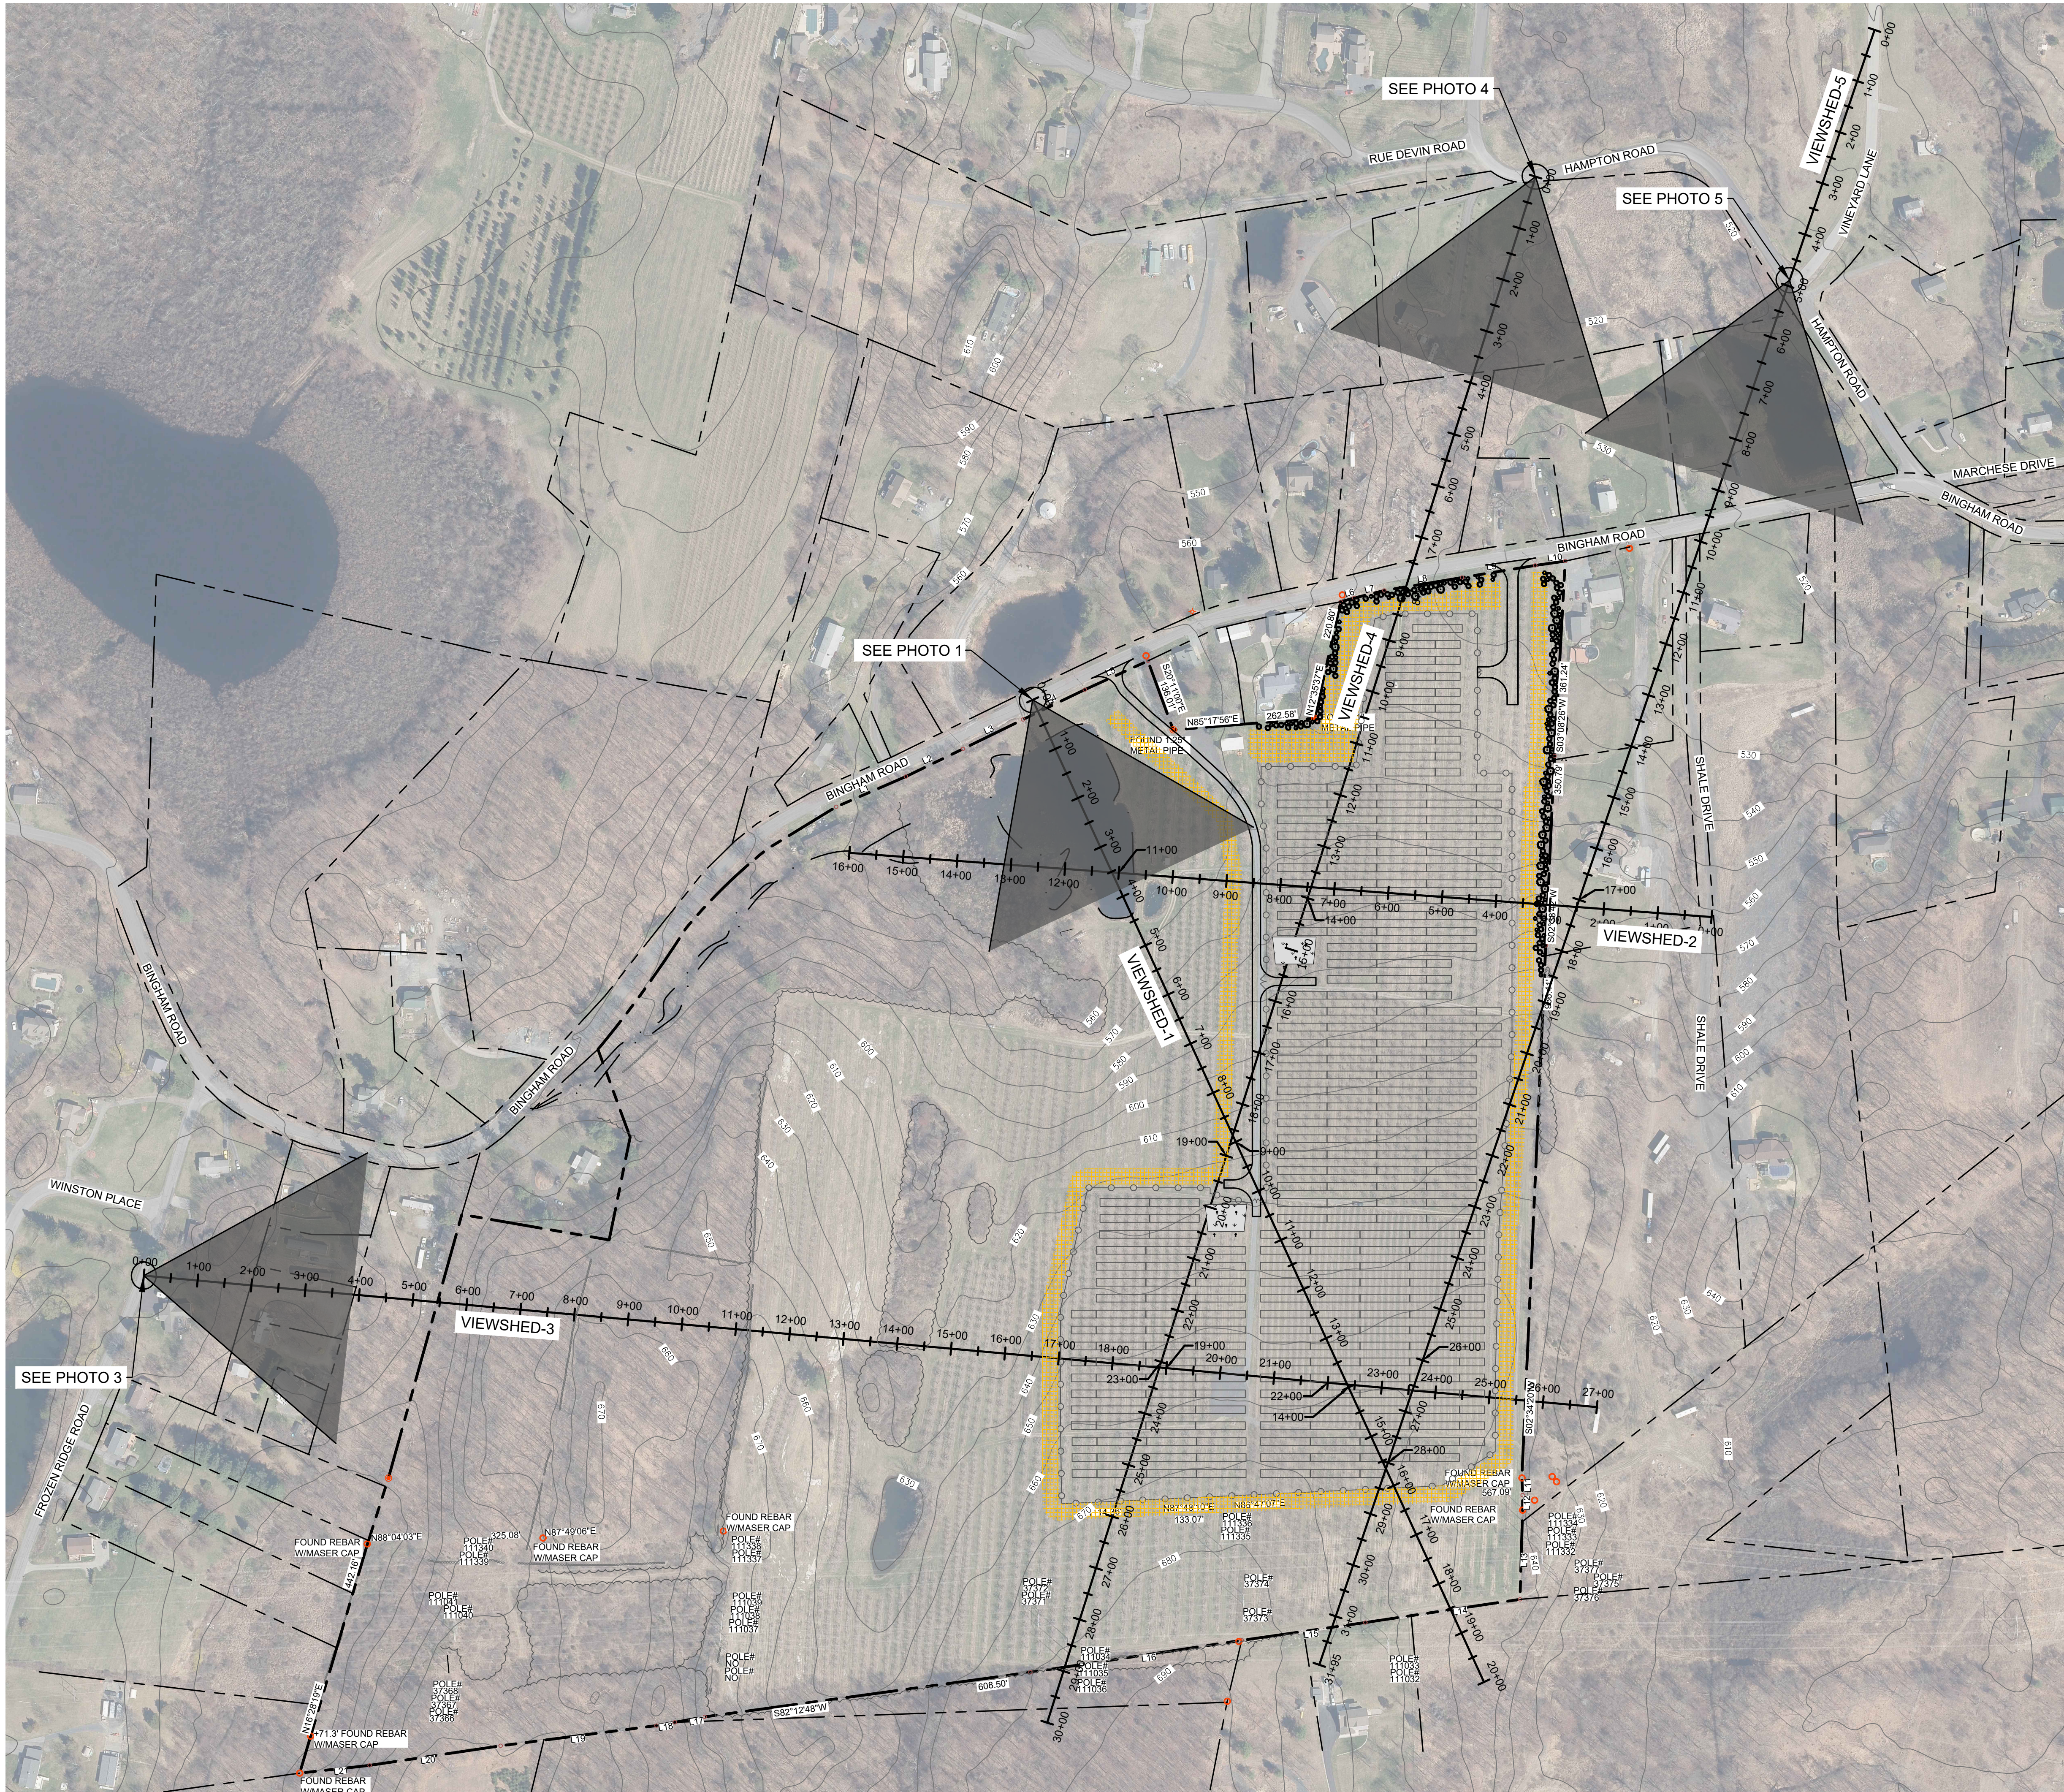


VIEWSHED ALIGNMENT MAP  
SCALE: 1"=150'

- SITE PLAN NOTES:
1. ORTHOGRAPHIC IMAGERY DOWNLOADED FROM NYS GIS CLEARINGHOUSE. IMAGERY PUBLISHED SEPTEMBER 2023, ACCESSED BY C&A NOVEMBER 2023.
  2. TOPOGRAPHIC CONTOURS DOWNLOADED FROM ULSTER COUNTY GIS DATABASE IN AUGUST 2023. CONTOUR DATA FROM 2014.
  3. EXISTING SITE FEATURES SUCH AS BUILDING LOCATIONS, DRIVEWAYS, ROADS, OVERHEAD UTILITIES, AND TREELINES ESTIMATED FROM ORTHOGRAPHIC IMAGERY.

LEGEND

- EXISTING PROPERTY LINE
- EXISTING/PROPOSED FENCE
- EXISTING/PROPOSED DRIVEWAY
- PROPOSED PHOTOVOLTAIC MODULES
- EXISTING/PROPOSED TREELINE
- PROPOSED SCREENING STRIP HATCH

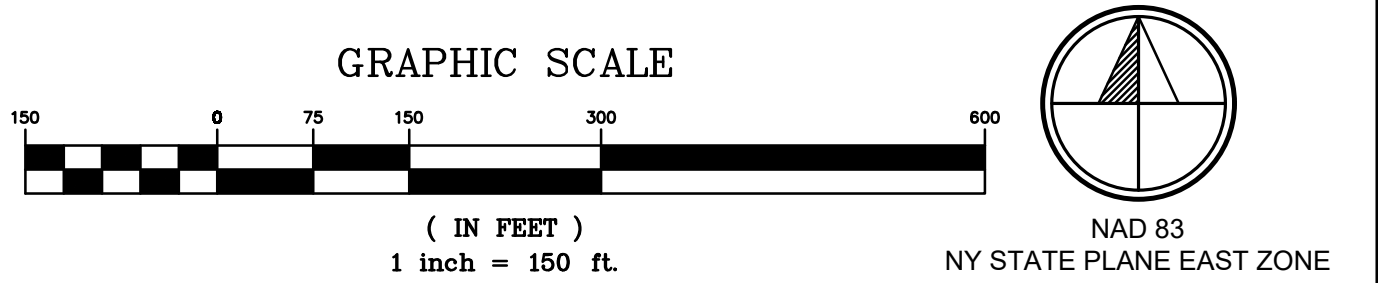

| REV #                                                                              | DESCRIPTION | DATE | BY |
|------------------------------------------------------------------------------------|-------------|------|----|
| ELP MARLBOROUGH SOLAR<br>335 BINGHAM ROAD<br>TOWN OF MARLBOROUGH ULSTER COUNTY, NY |             |      |    |

VIEWSHED ANALYSIS - SHEET 1




DRAFT  
NOT FOR  
CONSTRUCTION

|   |                   |                         |                                                                             |                     |                  |
|---|-------------------|-------------------------|-----------------------------------------------------------------------------|---------------------|------------------|
| IT IS A VIOLATION OF THE NEW YORK STATE EDUCATION LAW FOR ANY PERSON TO ALTER THESE DOCUMENTS IN ANY WAY, UNLESS ACTING UNDER THE DIRECTION OF A LICENSED PROFESSIONAL ENGINEER. | DATE<br>7/1/2024  | DRAWN BY:<br>TSD/DPB    | Z:\WORK\4996.26 Marlborough\DWG\Visual Analysis\4996.26 Visual Analysis.dwg | C&A JOB#<br>4996.26 | DRAWING:<br>SK-1 |
|   | SCALE<br>AS SHOWN | DESIGNED BY:<br>TSD/DPB |                                                                             |                     |                  |
|   |                   | CHECKED BY:<br>ETY      |                                                                             |                     |                  |
|   |                   | APPROVED BY:<br>CJK     |                                                                             |                     |                  |



VIEWSHED 1 - PROFILE

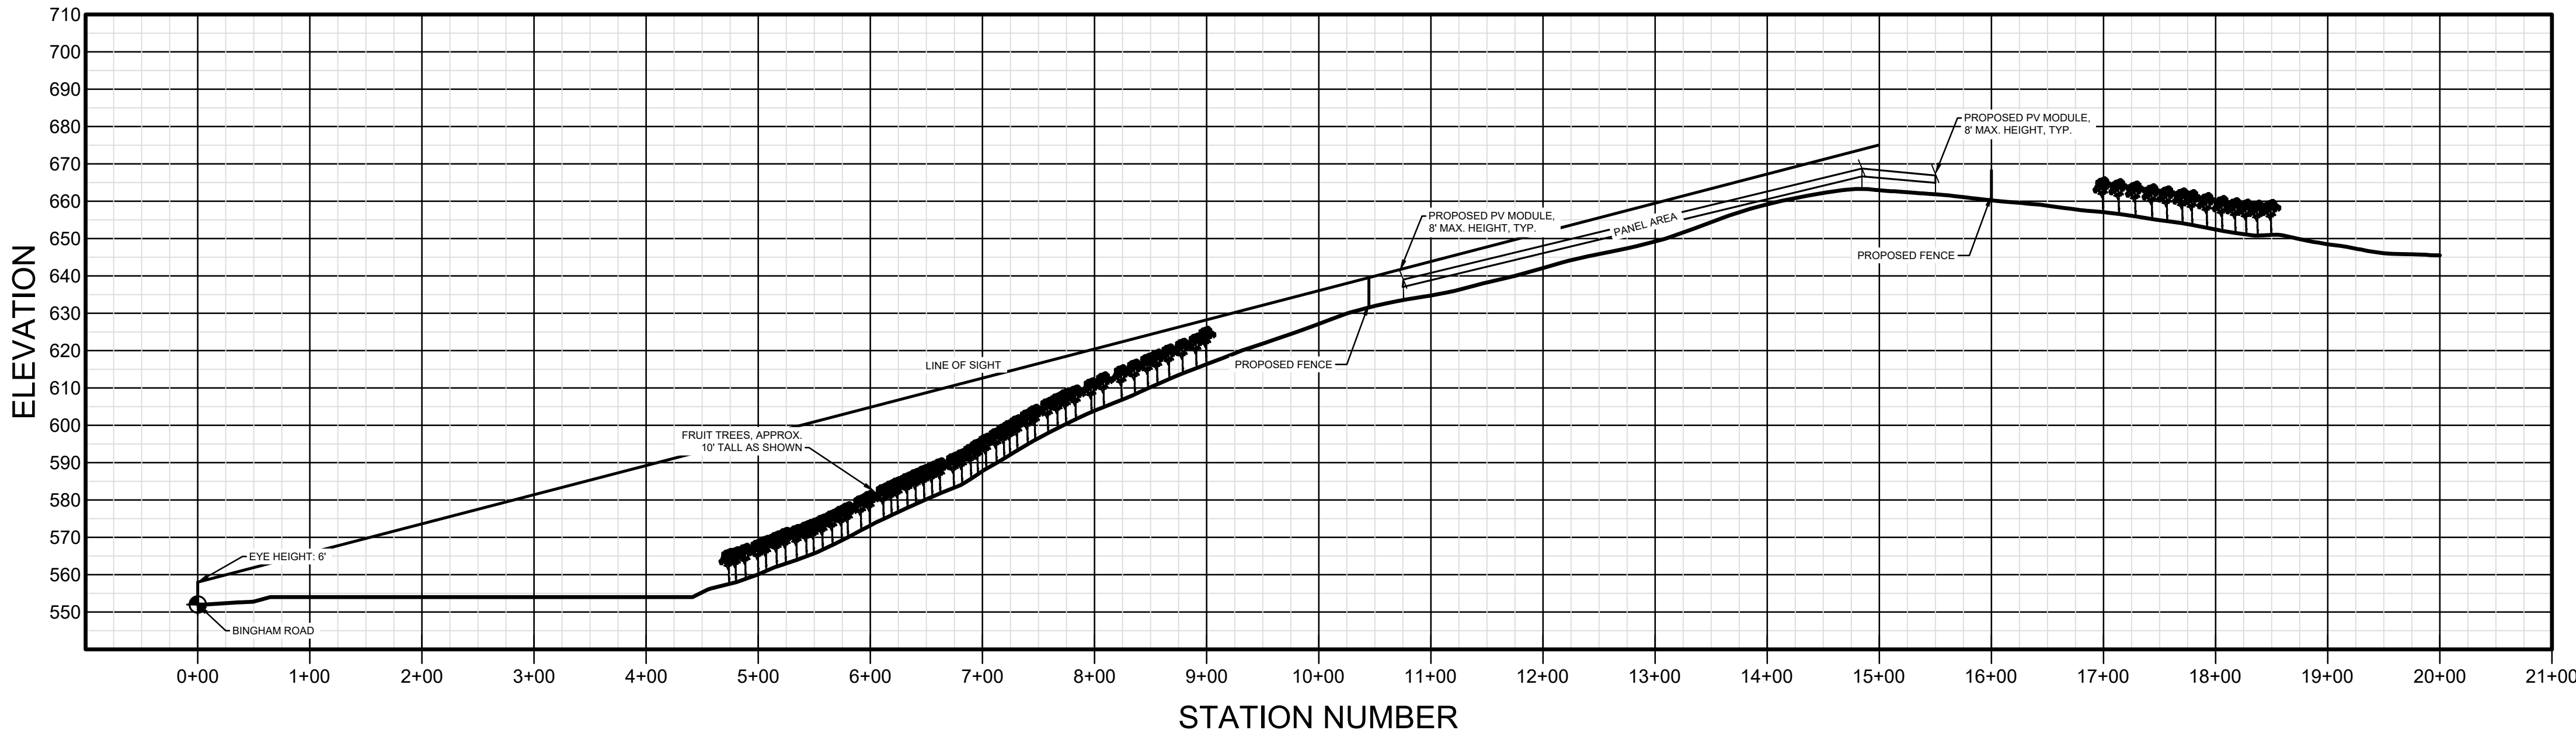

VIEWSHED 2 - PROFILE


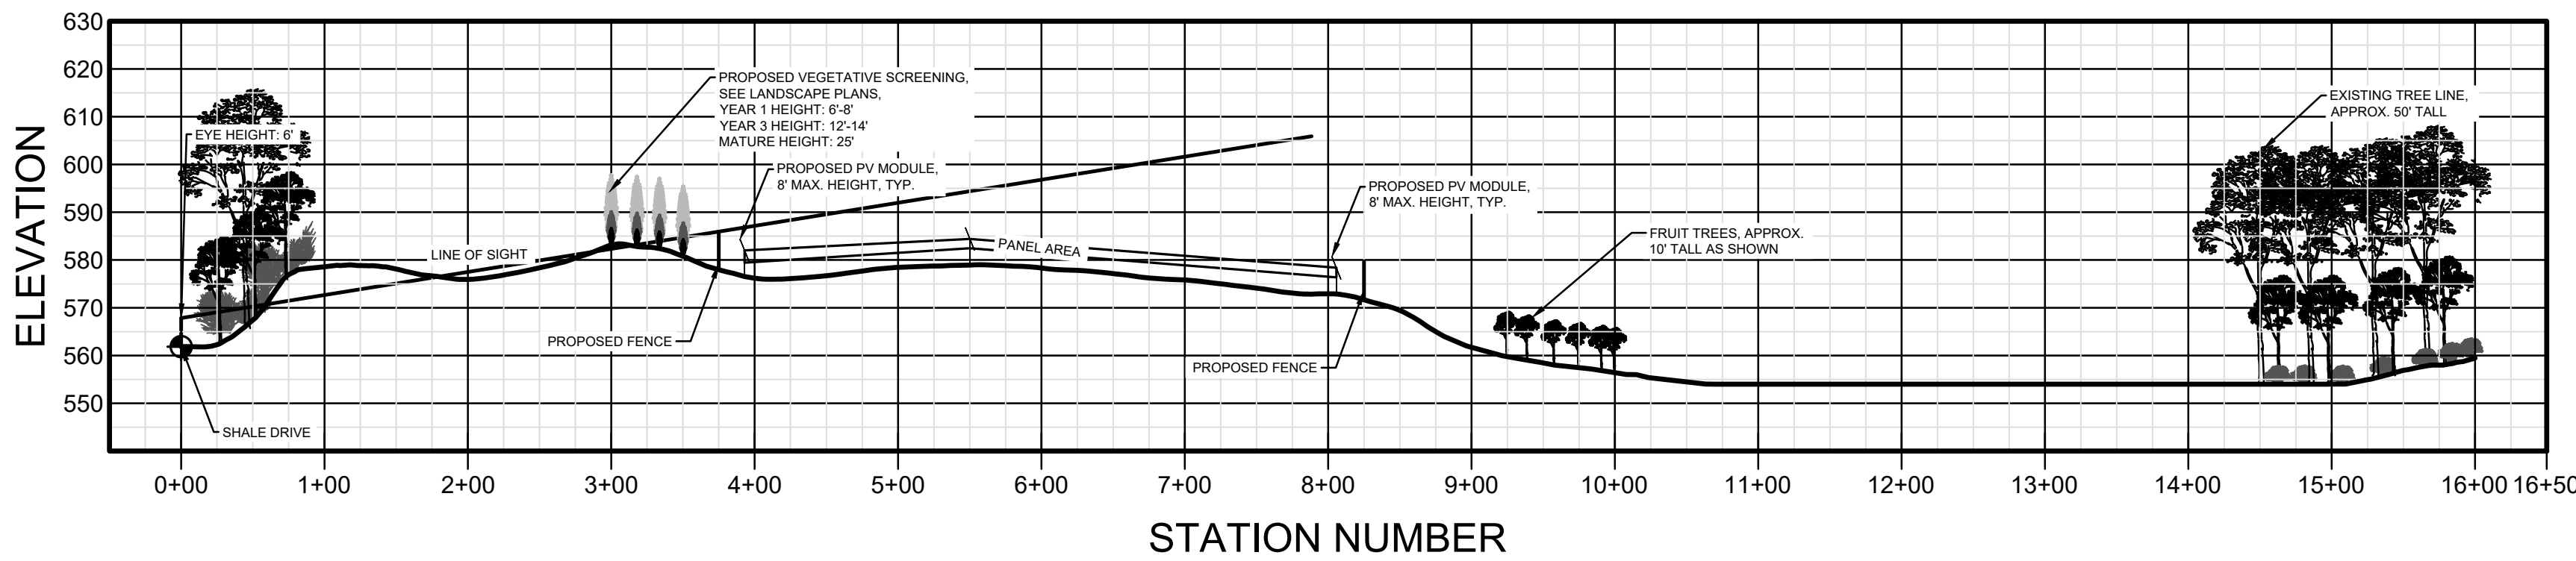


PHOTO - VIEWSHED 1  
SCALE: NTS




DRAFT  
NOT FOR  
CONSTRUCTION

| REV #   | DESCRIPTION | DATE                                                                             | BY   |
|---|-------------|----------------------------------------------------------------------------------|---|
| ELP MARLBOROUGH SOLAR<br>335 BINGHAM ROAD<br>TOWN OF MARLBOROUGHULSTER COUNTY, NY   |             |                                                                                  |   |
| VIEWSHED ANALYSIS - SHEET 2   |             |                                                                                  |   |
|  <b>CRAWFORD &amp; ASSOCIATES</b><br>ENGINEERING & LAND SURVEYING, PC<br>4411 Route 9, Suite 200, Hudson New York 12534 tel: (518) 828-2700<br>www.crawfordandassociates.com fax: (518) 828-2723<br>© COPYRIGHT |             |                                                                                  |   |
| DATE<br>7/1/2024   |             | DRAWN BY: TSD/DPB<br>DESIGNED BY: TSD/DPB<br>CHECKED BY: ETY<br>APPROVED BY: CJK | IT IS A VIOLATION OF THE NEW YORK<br>STATE EDUCATION LAW FOR ANY PERSON<br>TO ALTER THESE DOCUMENTS IN ANY WAY,<br>UNLESS ACTING UNDER THE DIRECTION OF<br>A LICENSED PROFESSIONAL ENGINEER. |
| SCALE<br>AS SHOWN   |             | C&A JOB#<br>4996.26                                                              | DRAWING:<br>SK-2   |

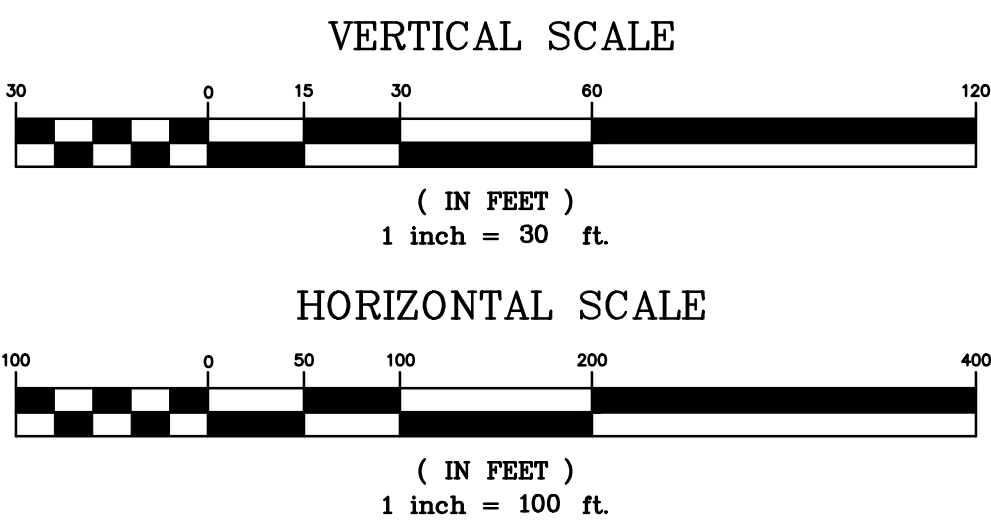

VIEWSHED 3 - PROFILE

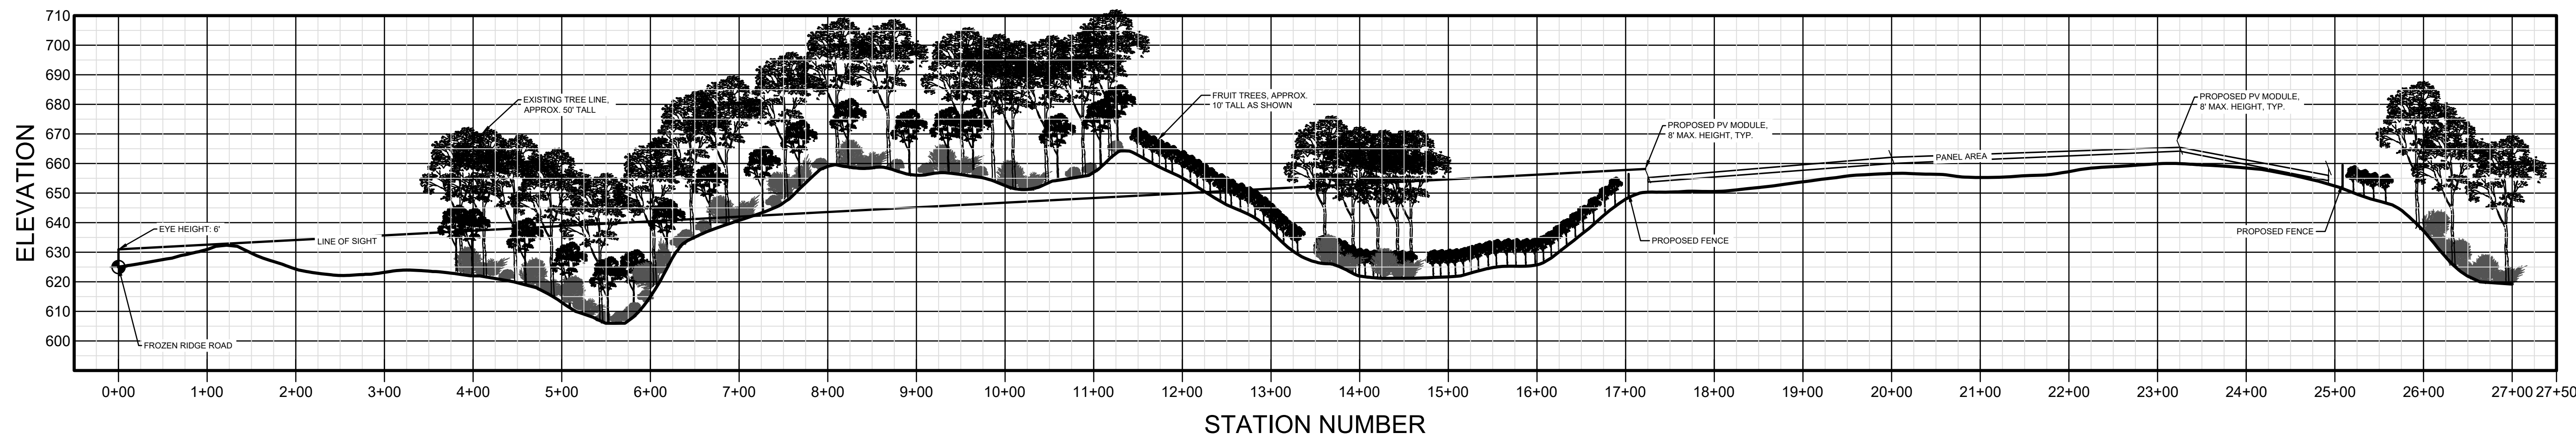

VIEWSHED 4 - PROFILE



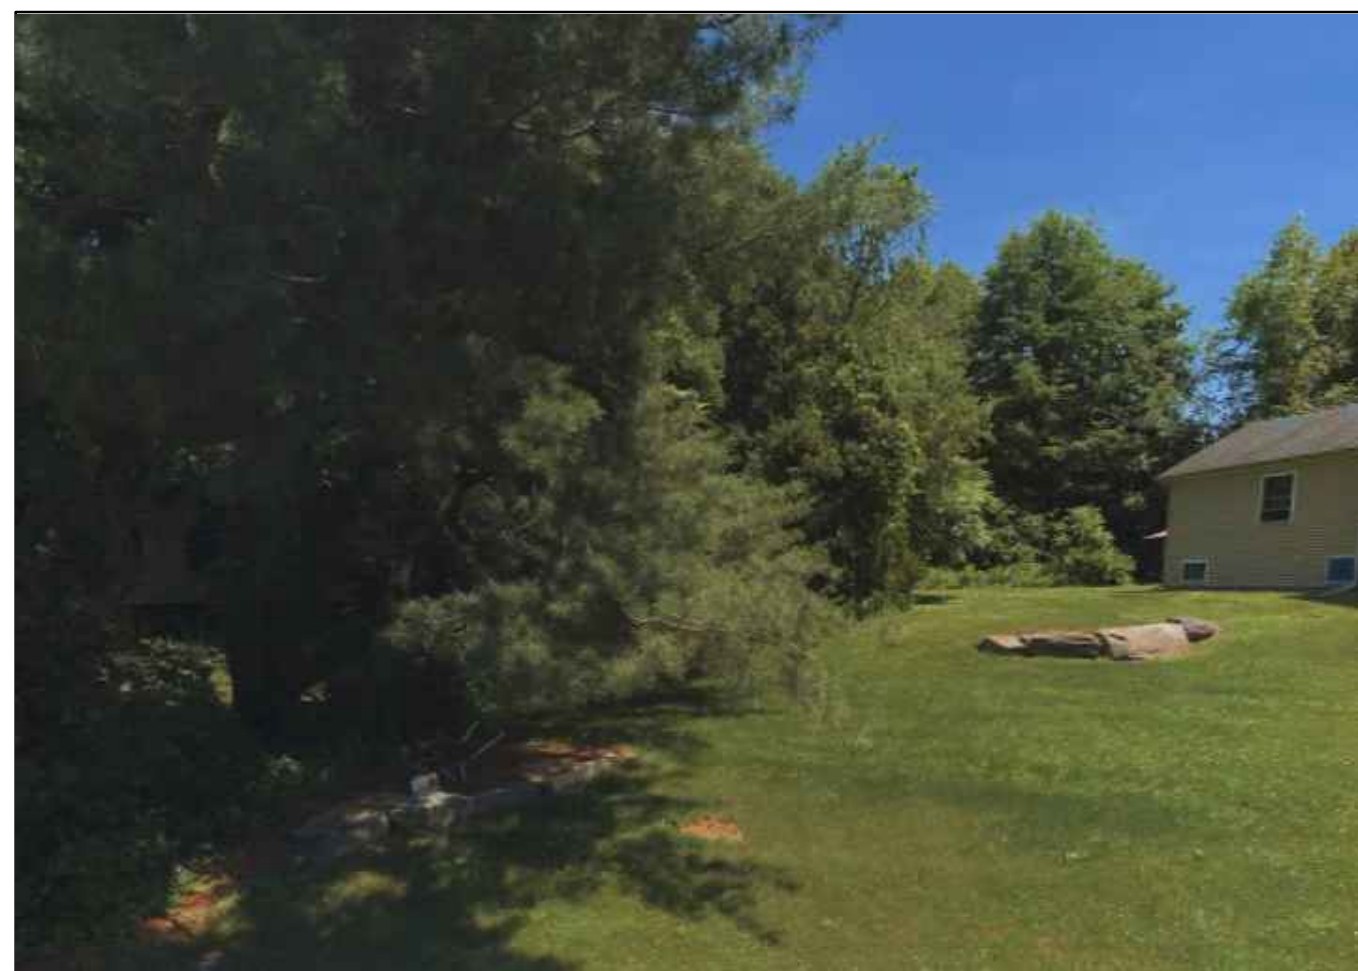


PHOTO - VIEWSHED 3  
SCALE: NTS



PHOTO - VIEWSHED 4  
SCALE: NTS

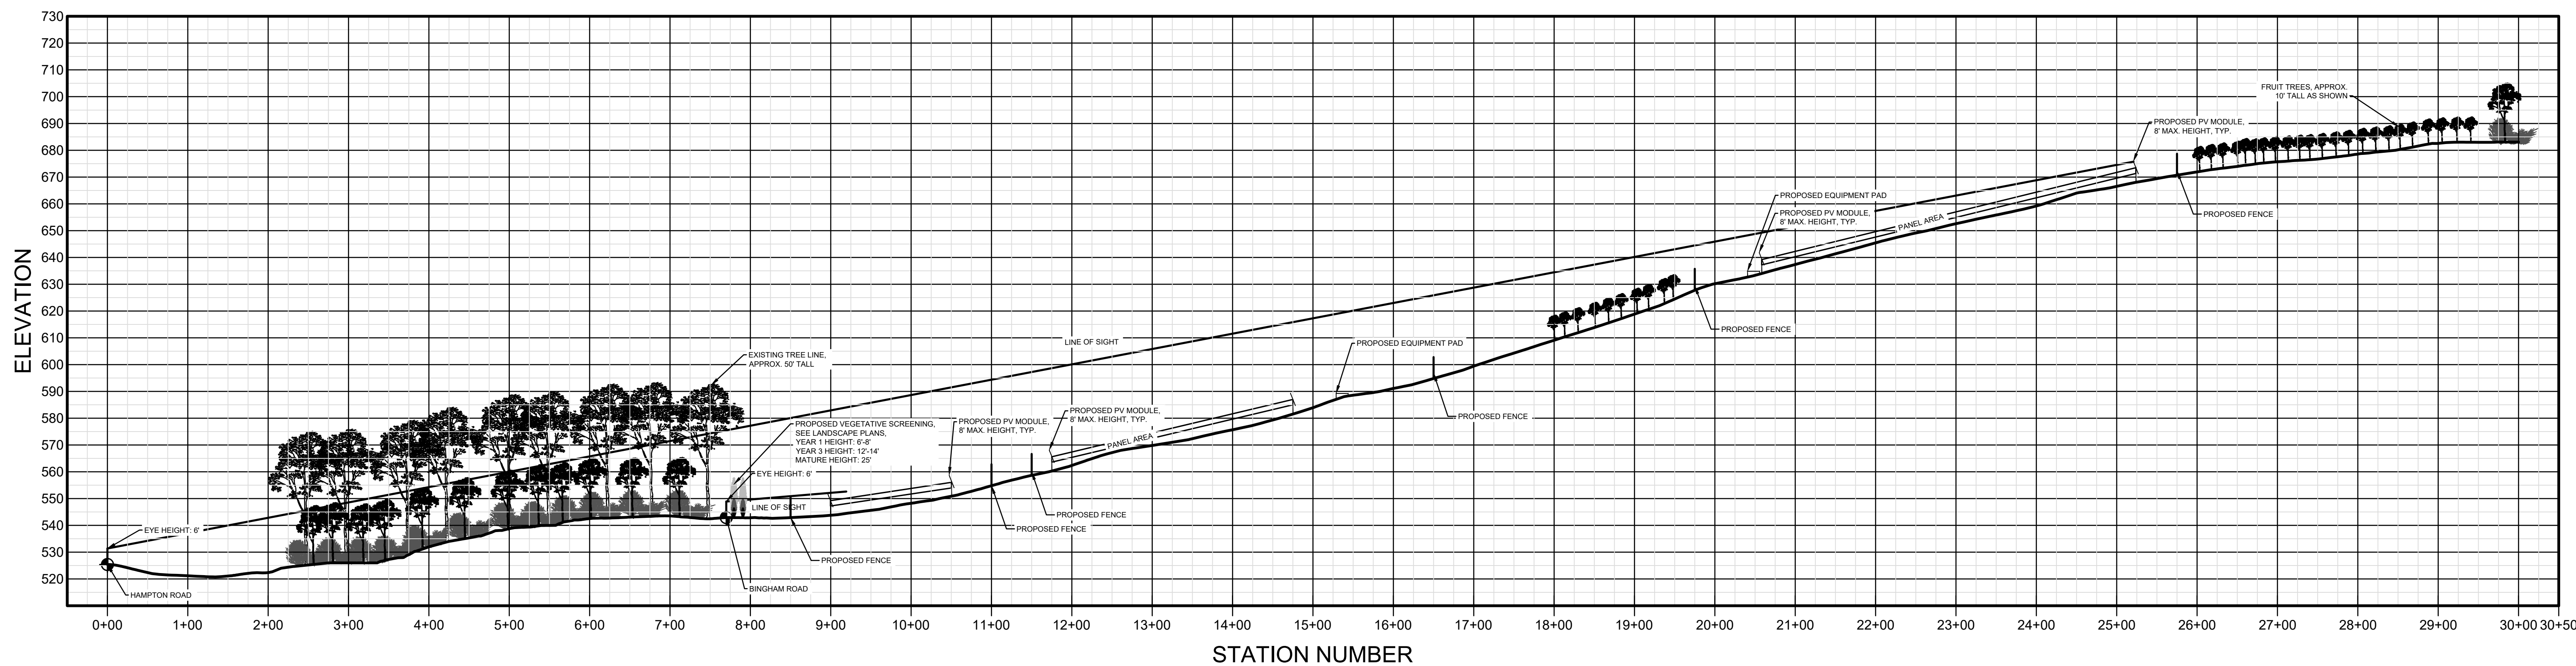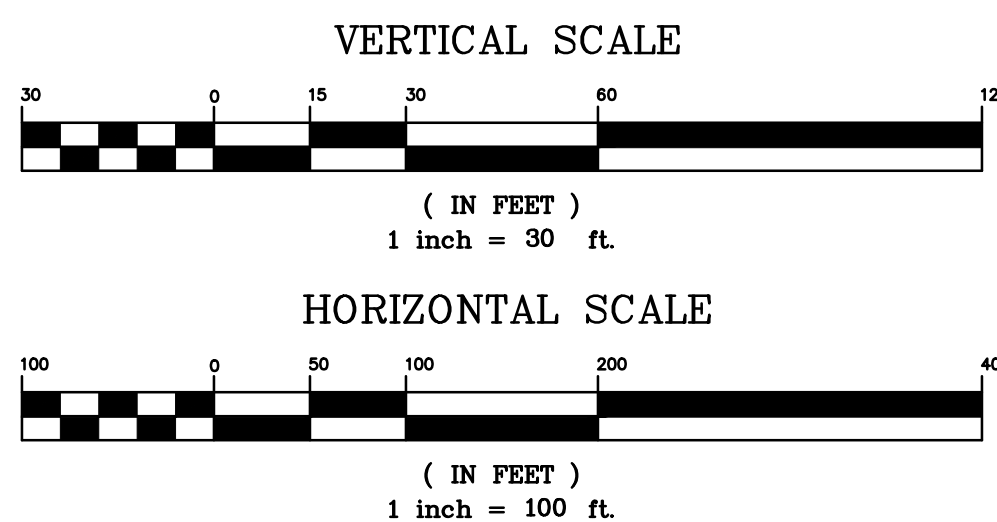

DRAFT  
NOT FOR  
CONSTRUCTION

IT IS A VIOLATION OF THE NEW YORK  
STATE EDUCATION LAW FOR ANY PERSON  
TO ALTER THESE DOCUMENTS IN ANY WAY,  
UNLESS ACTING UNDER THE DIRECTION OF  
A LICENSED PROFESSIONAL ENGINEER.

| REV #   | DESCRIPTION             | DATE                                                                            | BY               |
|---|-------------------------|---------------------------------------------------------------------------------|------------------|
| ELP MARLBOROUGH SOLAR<br>335 BINGHAM ROAD<br>TOWN OF MARLBOROUGHULSTER COUNTY, NY   |                         |                                                                                 |                  |
| VIEWSHED ANALYSIS - SHEET 3   |                         |                                                                                 |                  |
| <b>CRAWFORD &amp; ASSOCIATES</b><br>ENGINEERING & LAND SURVEYING, PC<br>4411 Route 9, Suite 200, Hudson New York 12534 tel: (518) 828-2700<br>www.crawfordandassociates.com fax: (518) 828-2723<br>© COPYRIGHT |                         |                                                                                 |                  |
| DATE<br>7/1/2024   | DRAWN BY:<br>TSD/DPB    | 12:1WORK\4996.26 Marlborough\DWG\Visual Analysis\4996.26<br>Visual Analysis.dwg |                  |
| SCALE<br>AS SHOWN   | DESIGNED BY:<br>TSD/DPB | C&A JOB#<br>4996.26                                                             | DRAWING:<br>SK-3 |
|   | CHECKED BY:<br>ETY      |                                                                                 |                  |
|   | APPROVED BY:<br>CJK     |                                                                                 |                  |



VIEWSHED 5 - PROFILE


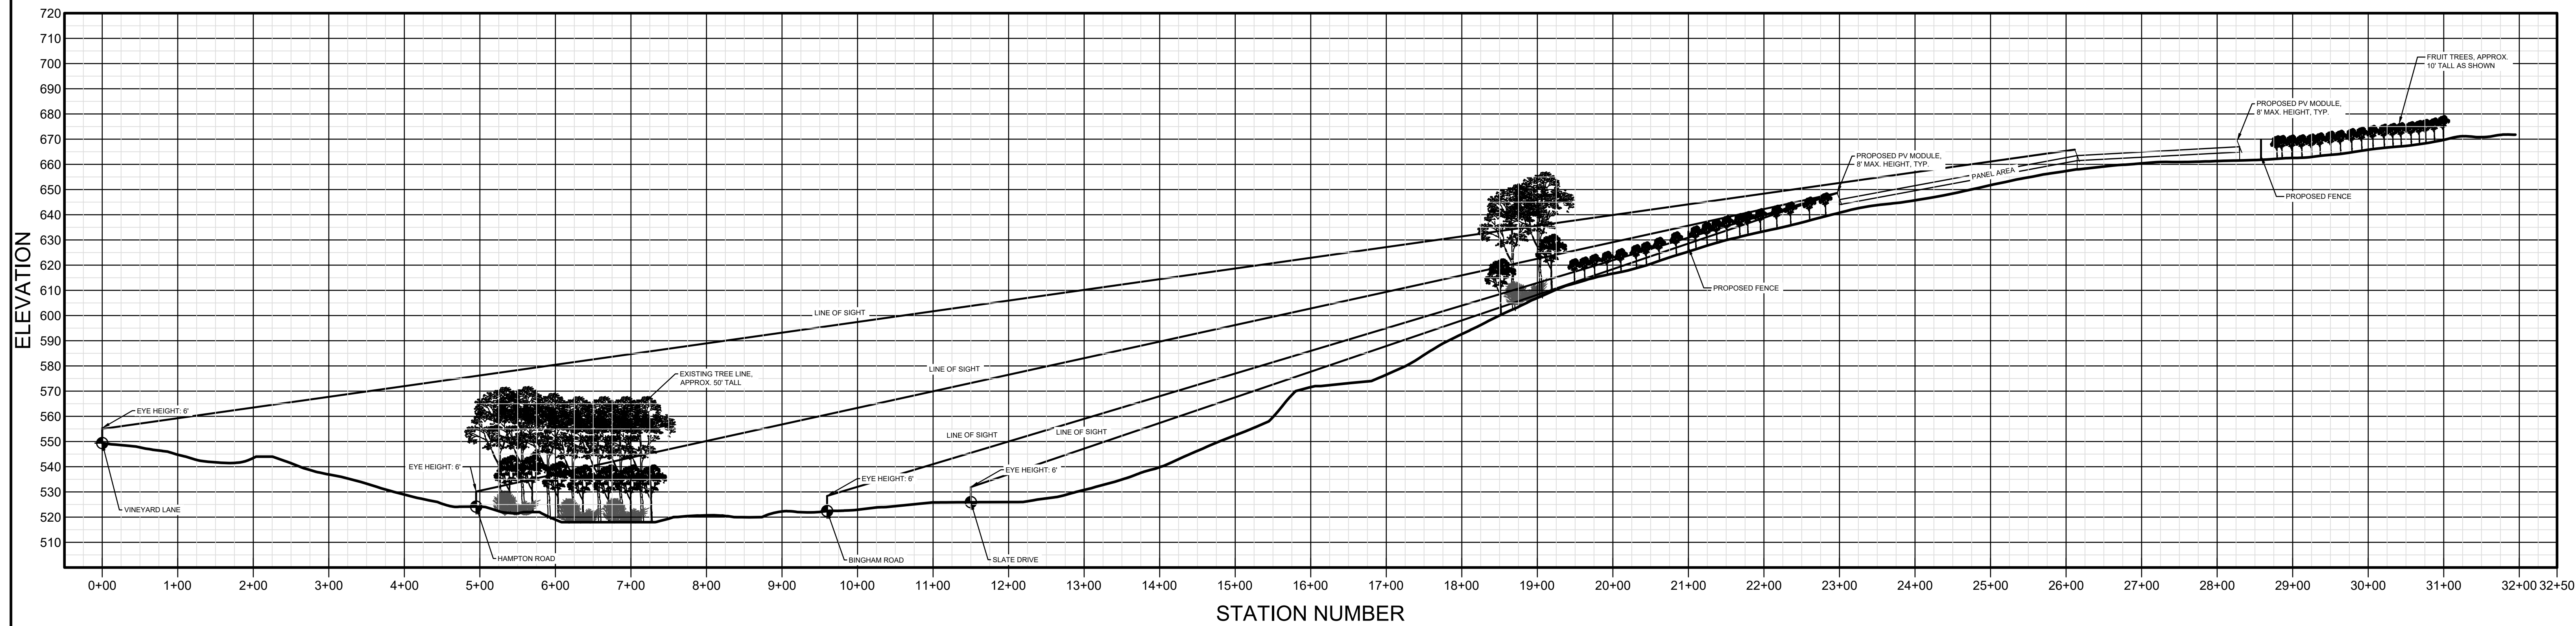


PHOTO - VIEWSHED 5  
SCALE: NTS

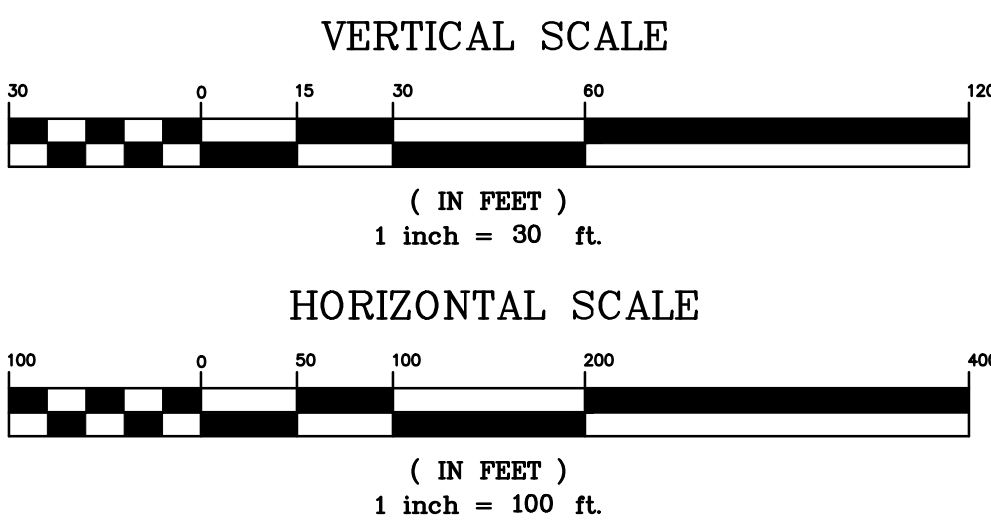

DRAFT  
NOT FOR  
CONSTRUCTION

IT IS A VIOLATION OF THE NEW YORK  
STATE EDUCATION LAW FOR ANY PERSON  
TO ALTER THESE DOCUMENTS IN ANY WAY,  
UNLESS ACTING UNDER THE DIRECTION OF  
A LICENSED PROFESSIONAL ENGINEER.

| REV #   | DESCRIPTION          | DATE              | BY                  |
|---|----------------------|-------------------|---------------------|
| ELP MARLBOROUGH SOLAR<br>335 BINGHAM ROAD<br>TOWN OF MARLBOROUGHULSTER COUNTY, NY   |                      |                   |                     |
| VIEWSHED ANALYSIS - SHEET 4   |                      |                   |                     |
|  <b>CRAWFORD &amp; ASSOCIATES</b><br>ENGINEERING & LAND SURVEYING, PC<br>4411 Route 9, Suite 200, Hudson New York 12534 tel: (518) 828-2700<br>www.crawfordandassociates.com fax: (518) 828-2723<br>© COPYRIGHT |                      |                   |                     |
| DATE<br>7/1/2024   | DRAWN BY:<br>TSD/DPB | SCALE<br>AS SHOWN | APPROVED BY:<br>CJK |
| C&A JOB#<br>4996.26   |                      | DRAWING:<br>SK-4  |                     |