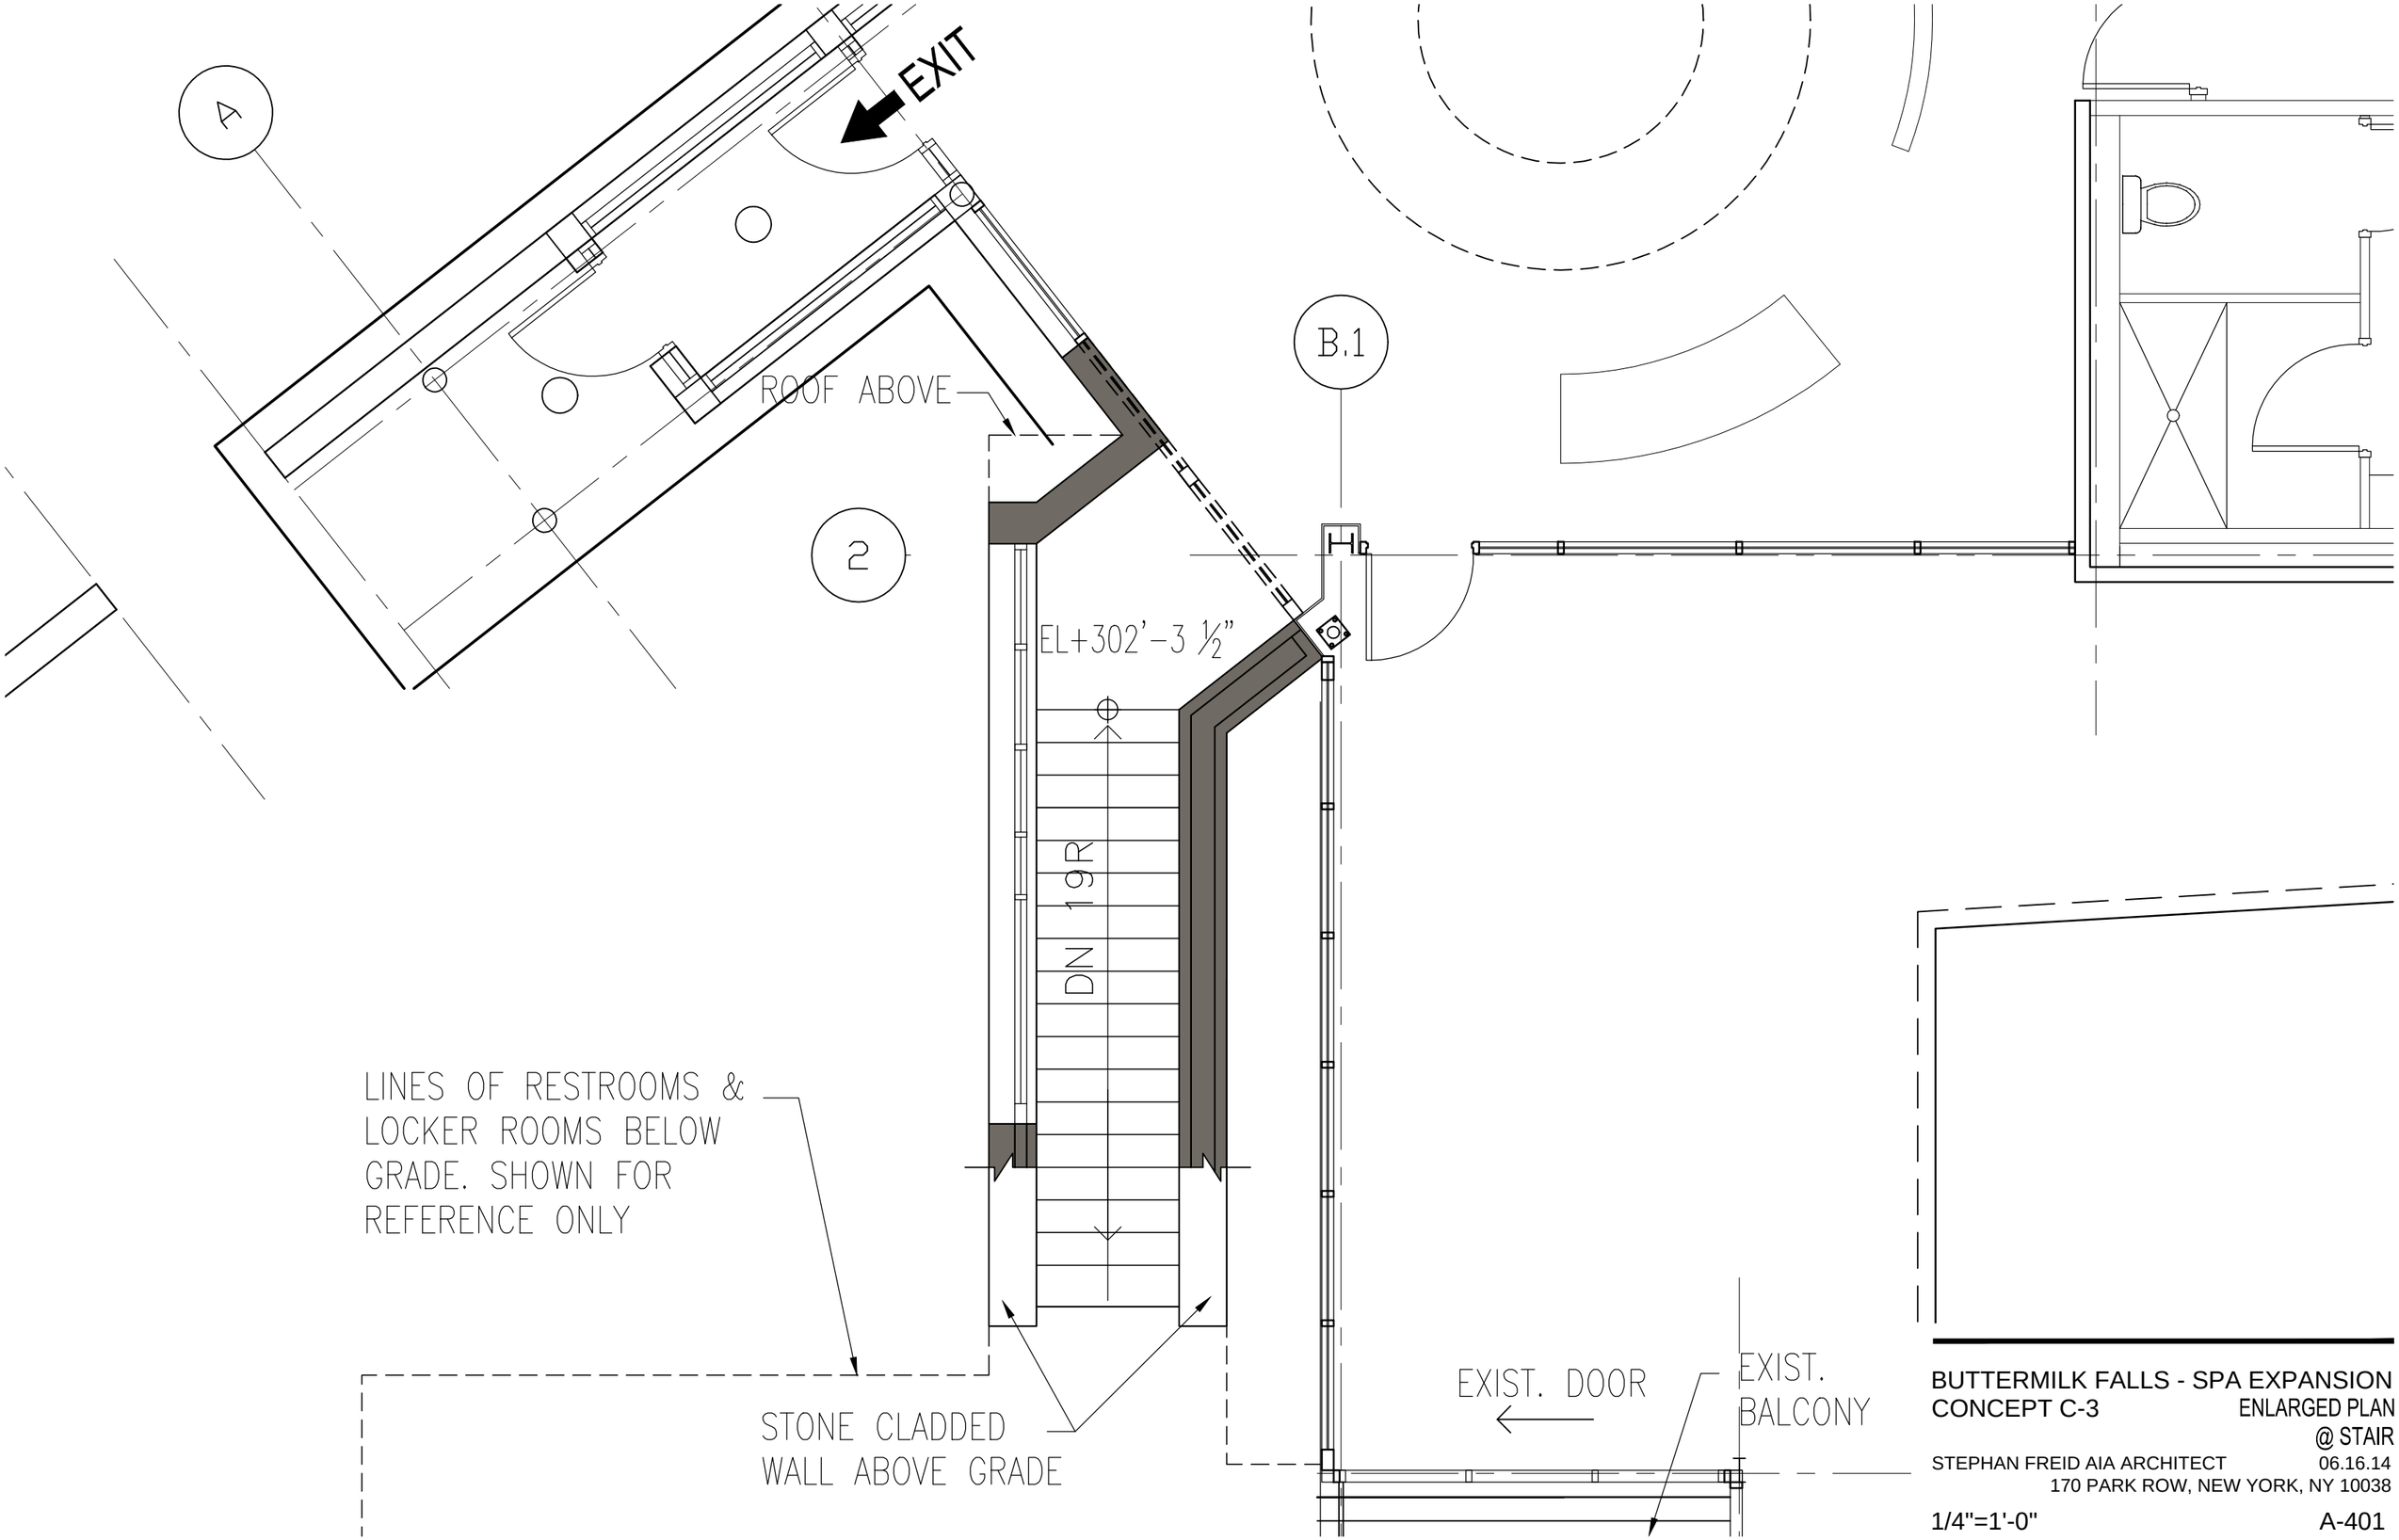

BUTTERMILK FALLS - SPA EXPANSION
CONCEPT C-3
ENLARGED PLAN
@ STAIR

STEPHAN FREID AIA ARCHITECT
06.16.14
170 PARK ROW, NEW YORK, NY 10038

1/4"=1'-0"
A-401