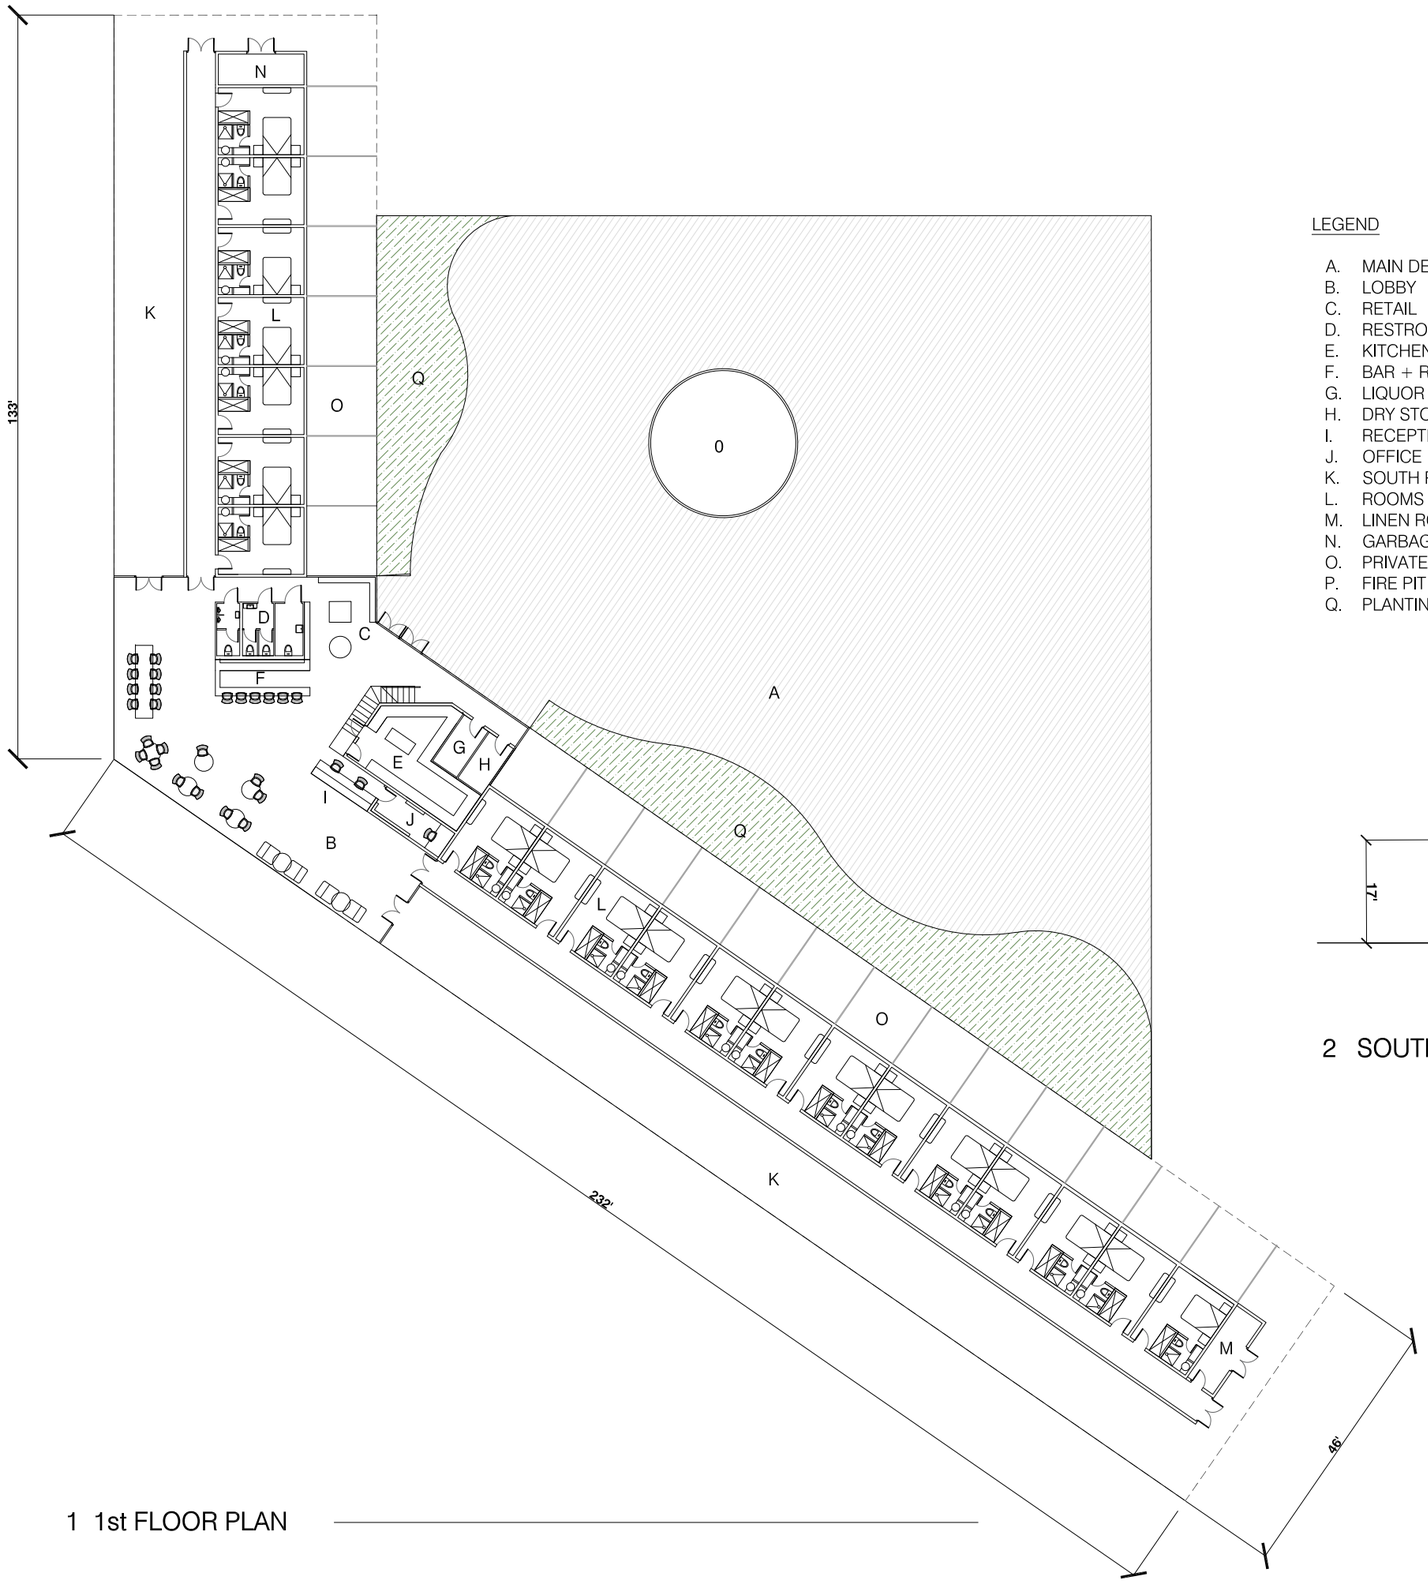

1 1st FLOOR PLAN

LEGEND

A. MAIN DECK
B. LOBBY
C. RETAIL
D. RESTROOMS
E. KITCHEN
F. BAR + RESTAURANT
G. LIQUOR ROOM
H. DRY STORAGE
I. RECEPTION DESK
J. OFFICE
K. SOUTH PORCH
L. ROOMS
M. LINEN ROOM
N. GARBAGE ROOM
O. PRIVATE TERRACES
P. FIRE PIT
Q. PLANTING BUFFER

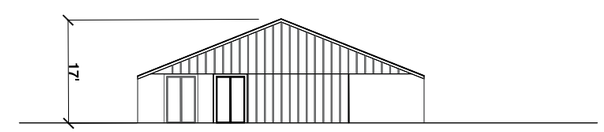

2 SOUTH ELEVATION

NO.	DATE	REVISION
01	03/14/2024	SCHEMATIC DESIGN

CLIENT:

WTR11, LLC

CONSULTANT:

WILLOW TREE ROAD

SCHEMATIC DESIGN

SCALE: NTS

PROJET NO : 5062

DESSIGN BY : FB

SK 3.00