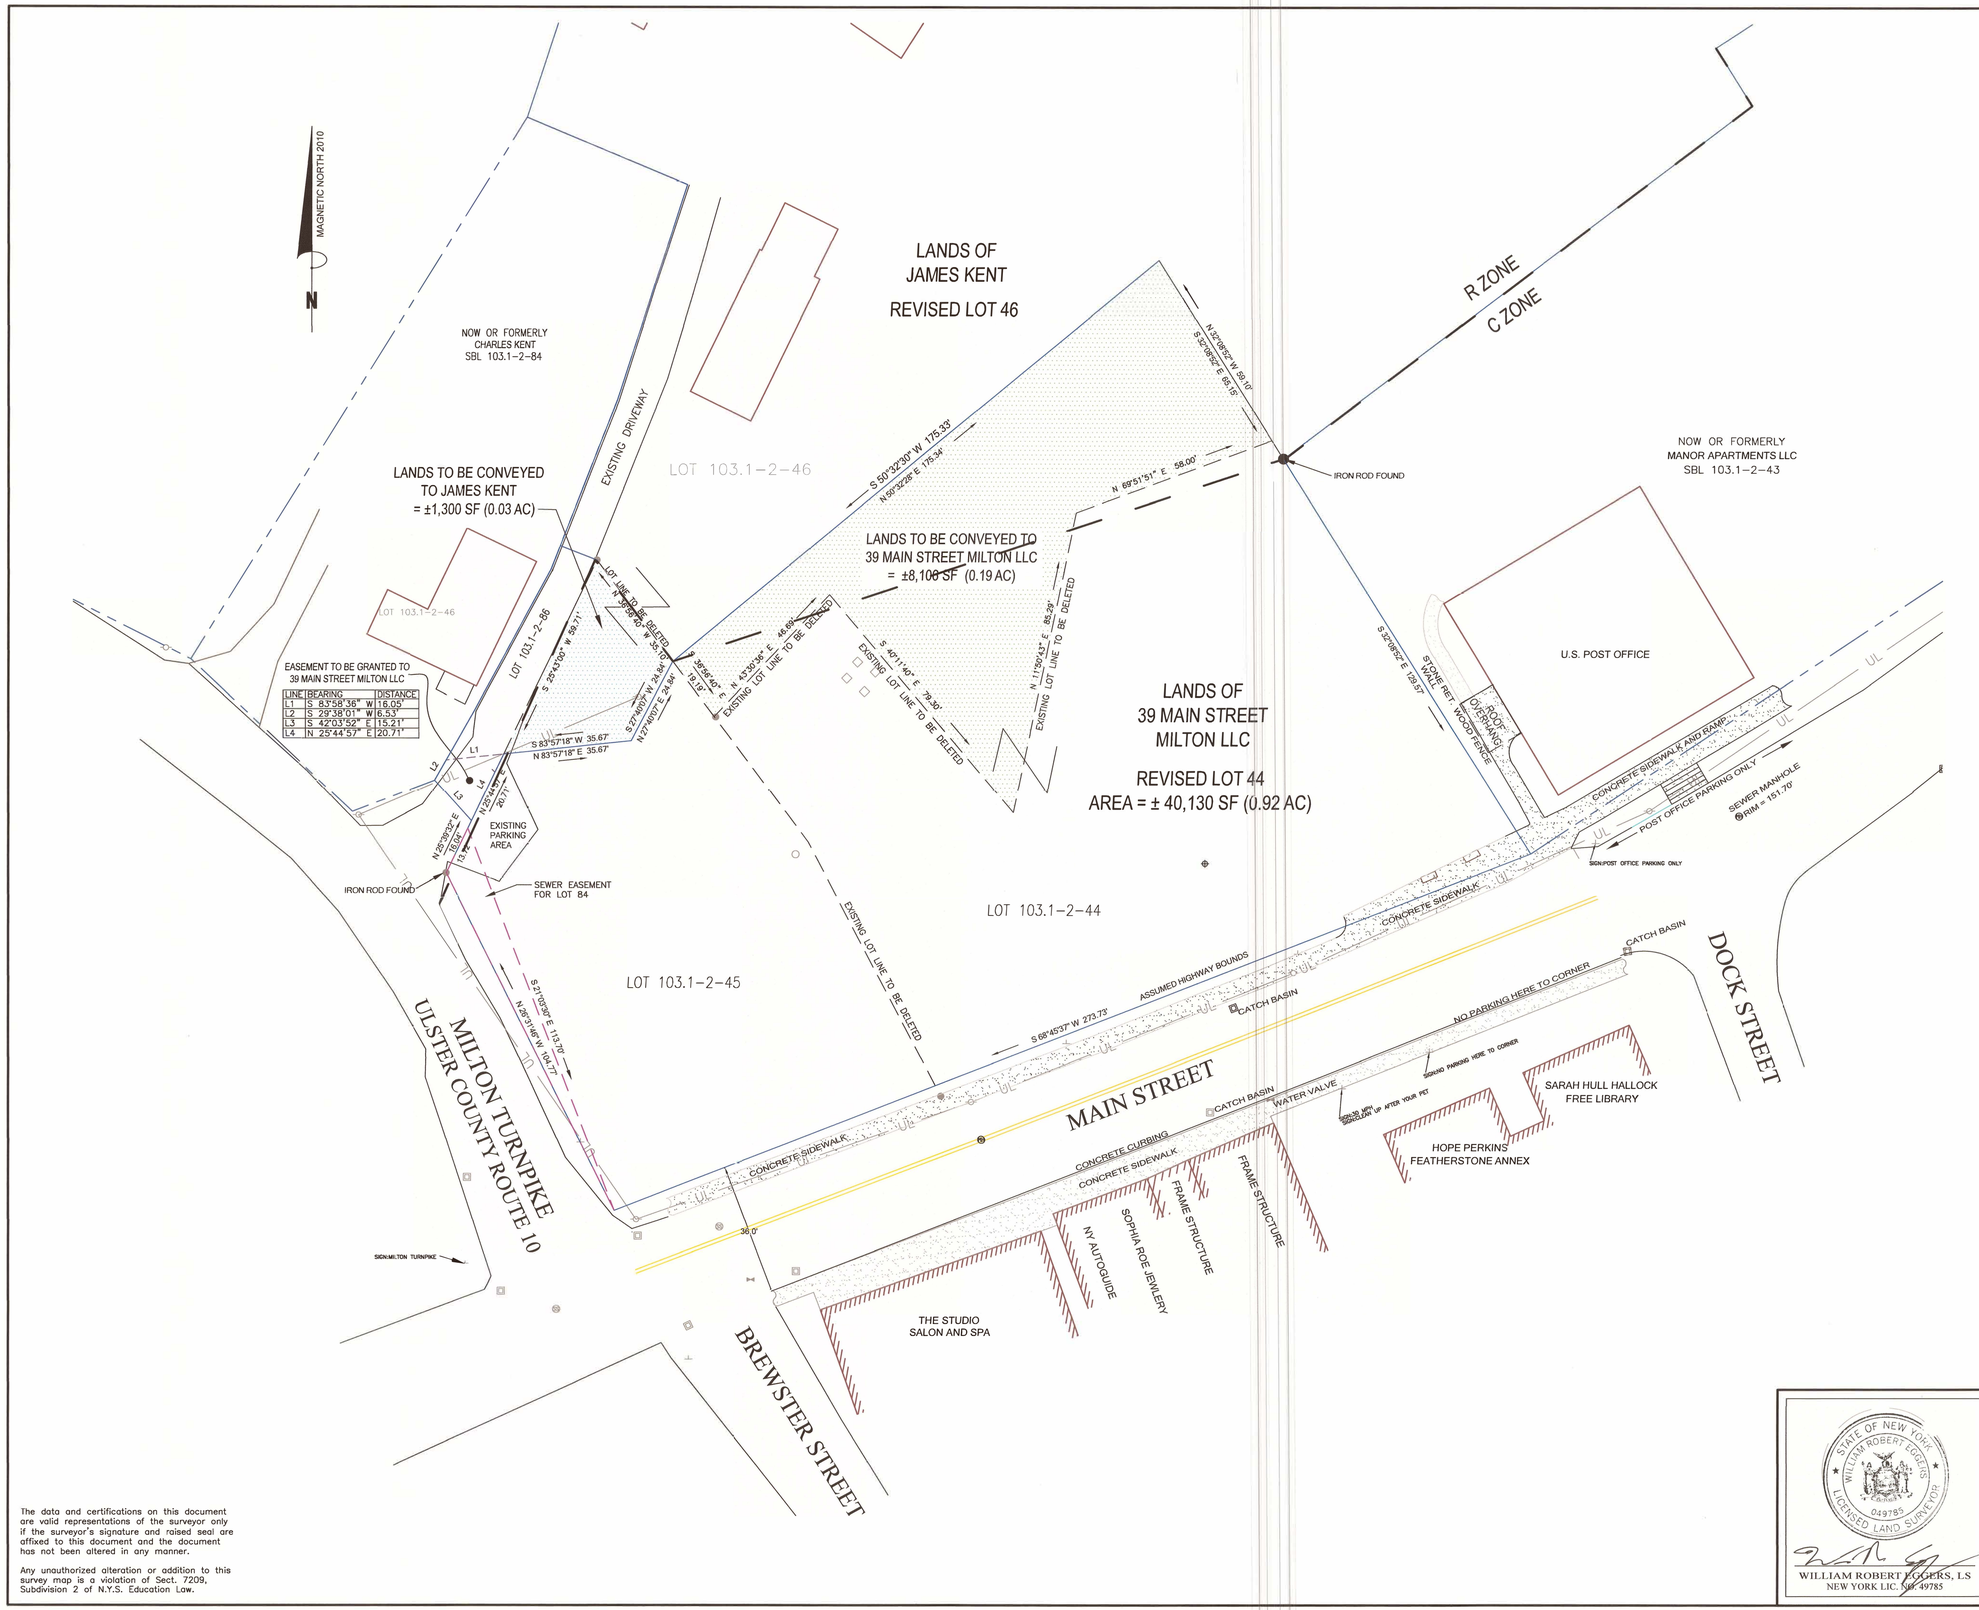

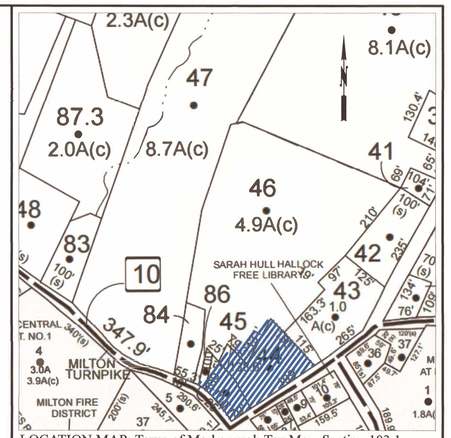

LOCATION MAP: Town of Marborough Tax Map, Section 103.1
SCALE: 1" = 20'

APPROVED BY THE TOWN OF MARBOROUGH PLANNING BOARD

DATE _____

CHAIRMAN _____

MEMBER _____

OWNERS ENDORSEMENT

I HEREBY GRANT MY APPROVAL TO THIS PLAT AND THE PLANS SHOWN HEREON

OWNER:_____ DATED:_____

OWNER:_____ DATED:_____

OWNER

39 Main Street Milton LLC
c/o Robert Pollock
96 South Elliot Place
Brooklyn, NY 11217

TAX MAP ID#

103.1-2-44
103.1-2-45

OWNER

James D. Kent Jr.
P.O. Box 424
Milton, NY 12547

TAX MAP ID#

103.1-2-46
103.1-2-86

SURVEY MAP

SHOWING LOT LINE ADJUSTMENT FOR LANDS OF

KENT &
39 MAIN STREET MILTON LLC

TOWN OF MARLBOROUGH
ULSTER COUNTY ~ NEW YORK

20 0 20 40 60

Scale: 1" = 20'

August 12, 2021

MEDENBACH & EGGERS
CIVIL ENGINEERING & LAND SURVEYING, P.C.
STONE RIDGE, NEW YORK (845) 687-0047

Copyright August 12, 2021 by
Medenbach & Eggers Engineering & Surveying
Stone Ridge, New York
~ All Rights Reserved Under Law ~

STATE OF NEW YORK
WILLIAM ROBERT EGGERS
049785
LICENSED LAND SURVEYOR

WILLIAM ROBERT EGGERS, LS
NEW YORK LIC. NO. 49785

S-1
1 OF 1
E16 065

The data and certifications on this document are valid representations of the surveyor only if the surveyor's signature and raised seal are affixed to this document and the document has not been altered in any manner.

Any unauthorized alteration or addition to this survey map is a violation of Sect. 7209, Subdivision 2 of N.Y.S. Education Law.