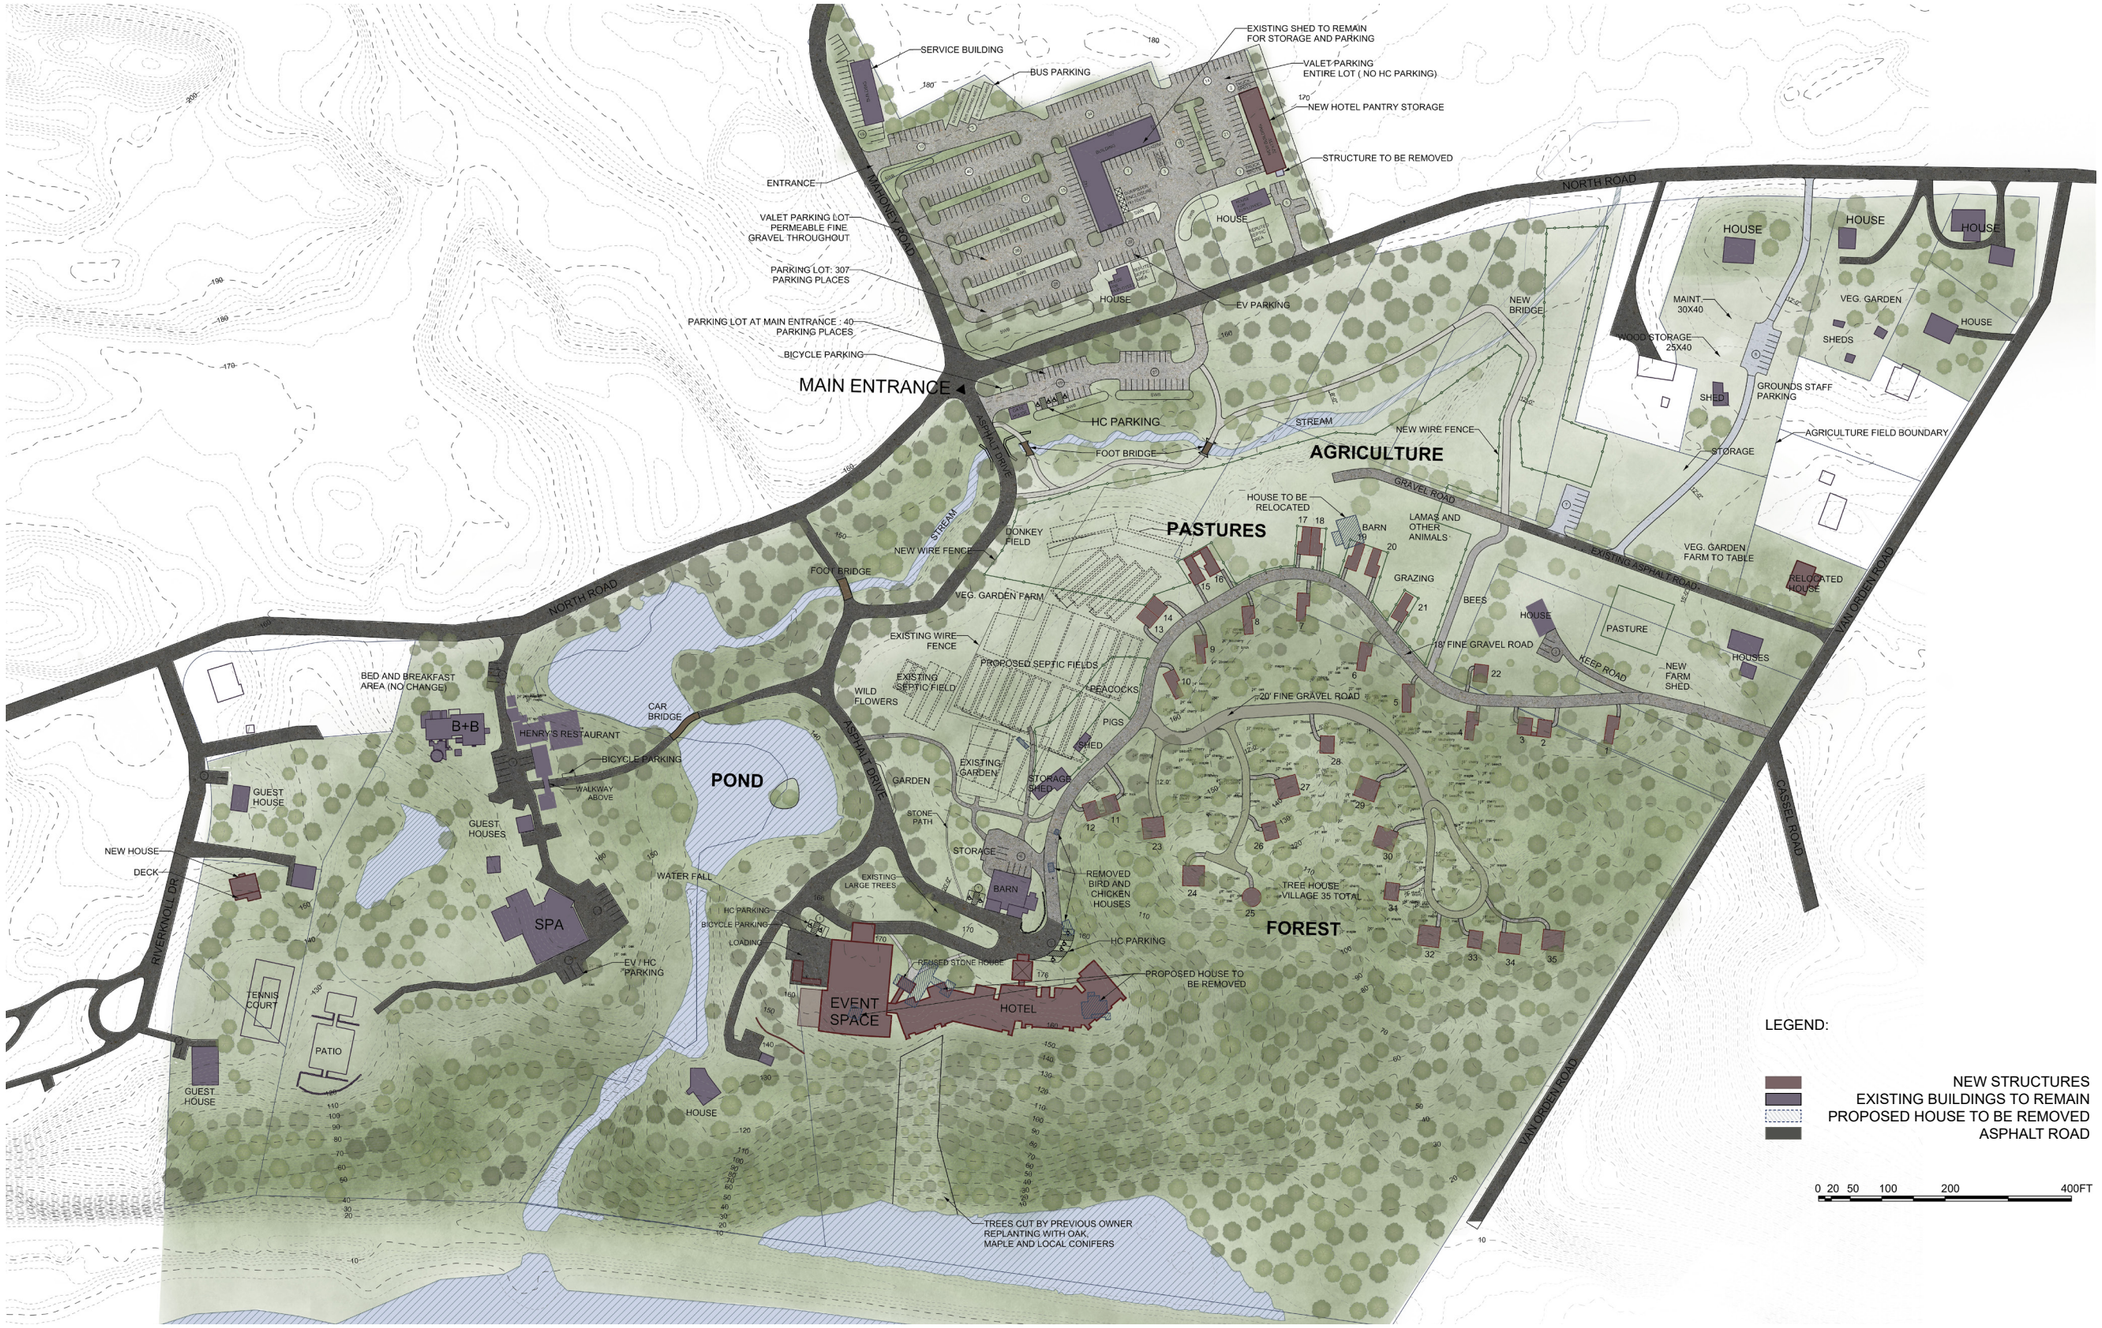

Freyer Collaborative Architects
111 John Street, Suite 200
New York, NY 10038
212 598 0900
Fax 598 9028
freyerarchitects.com

PROPOSED SITE PLAN

BUTTERMILK FALLS INN + SPA
220 N RD, MILTON, NY 12547