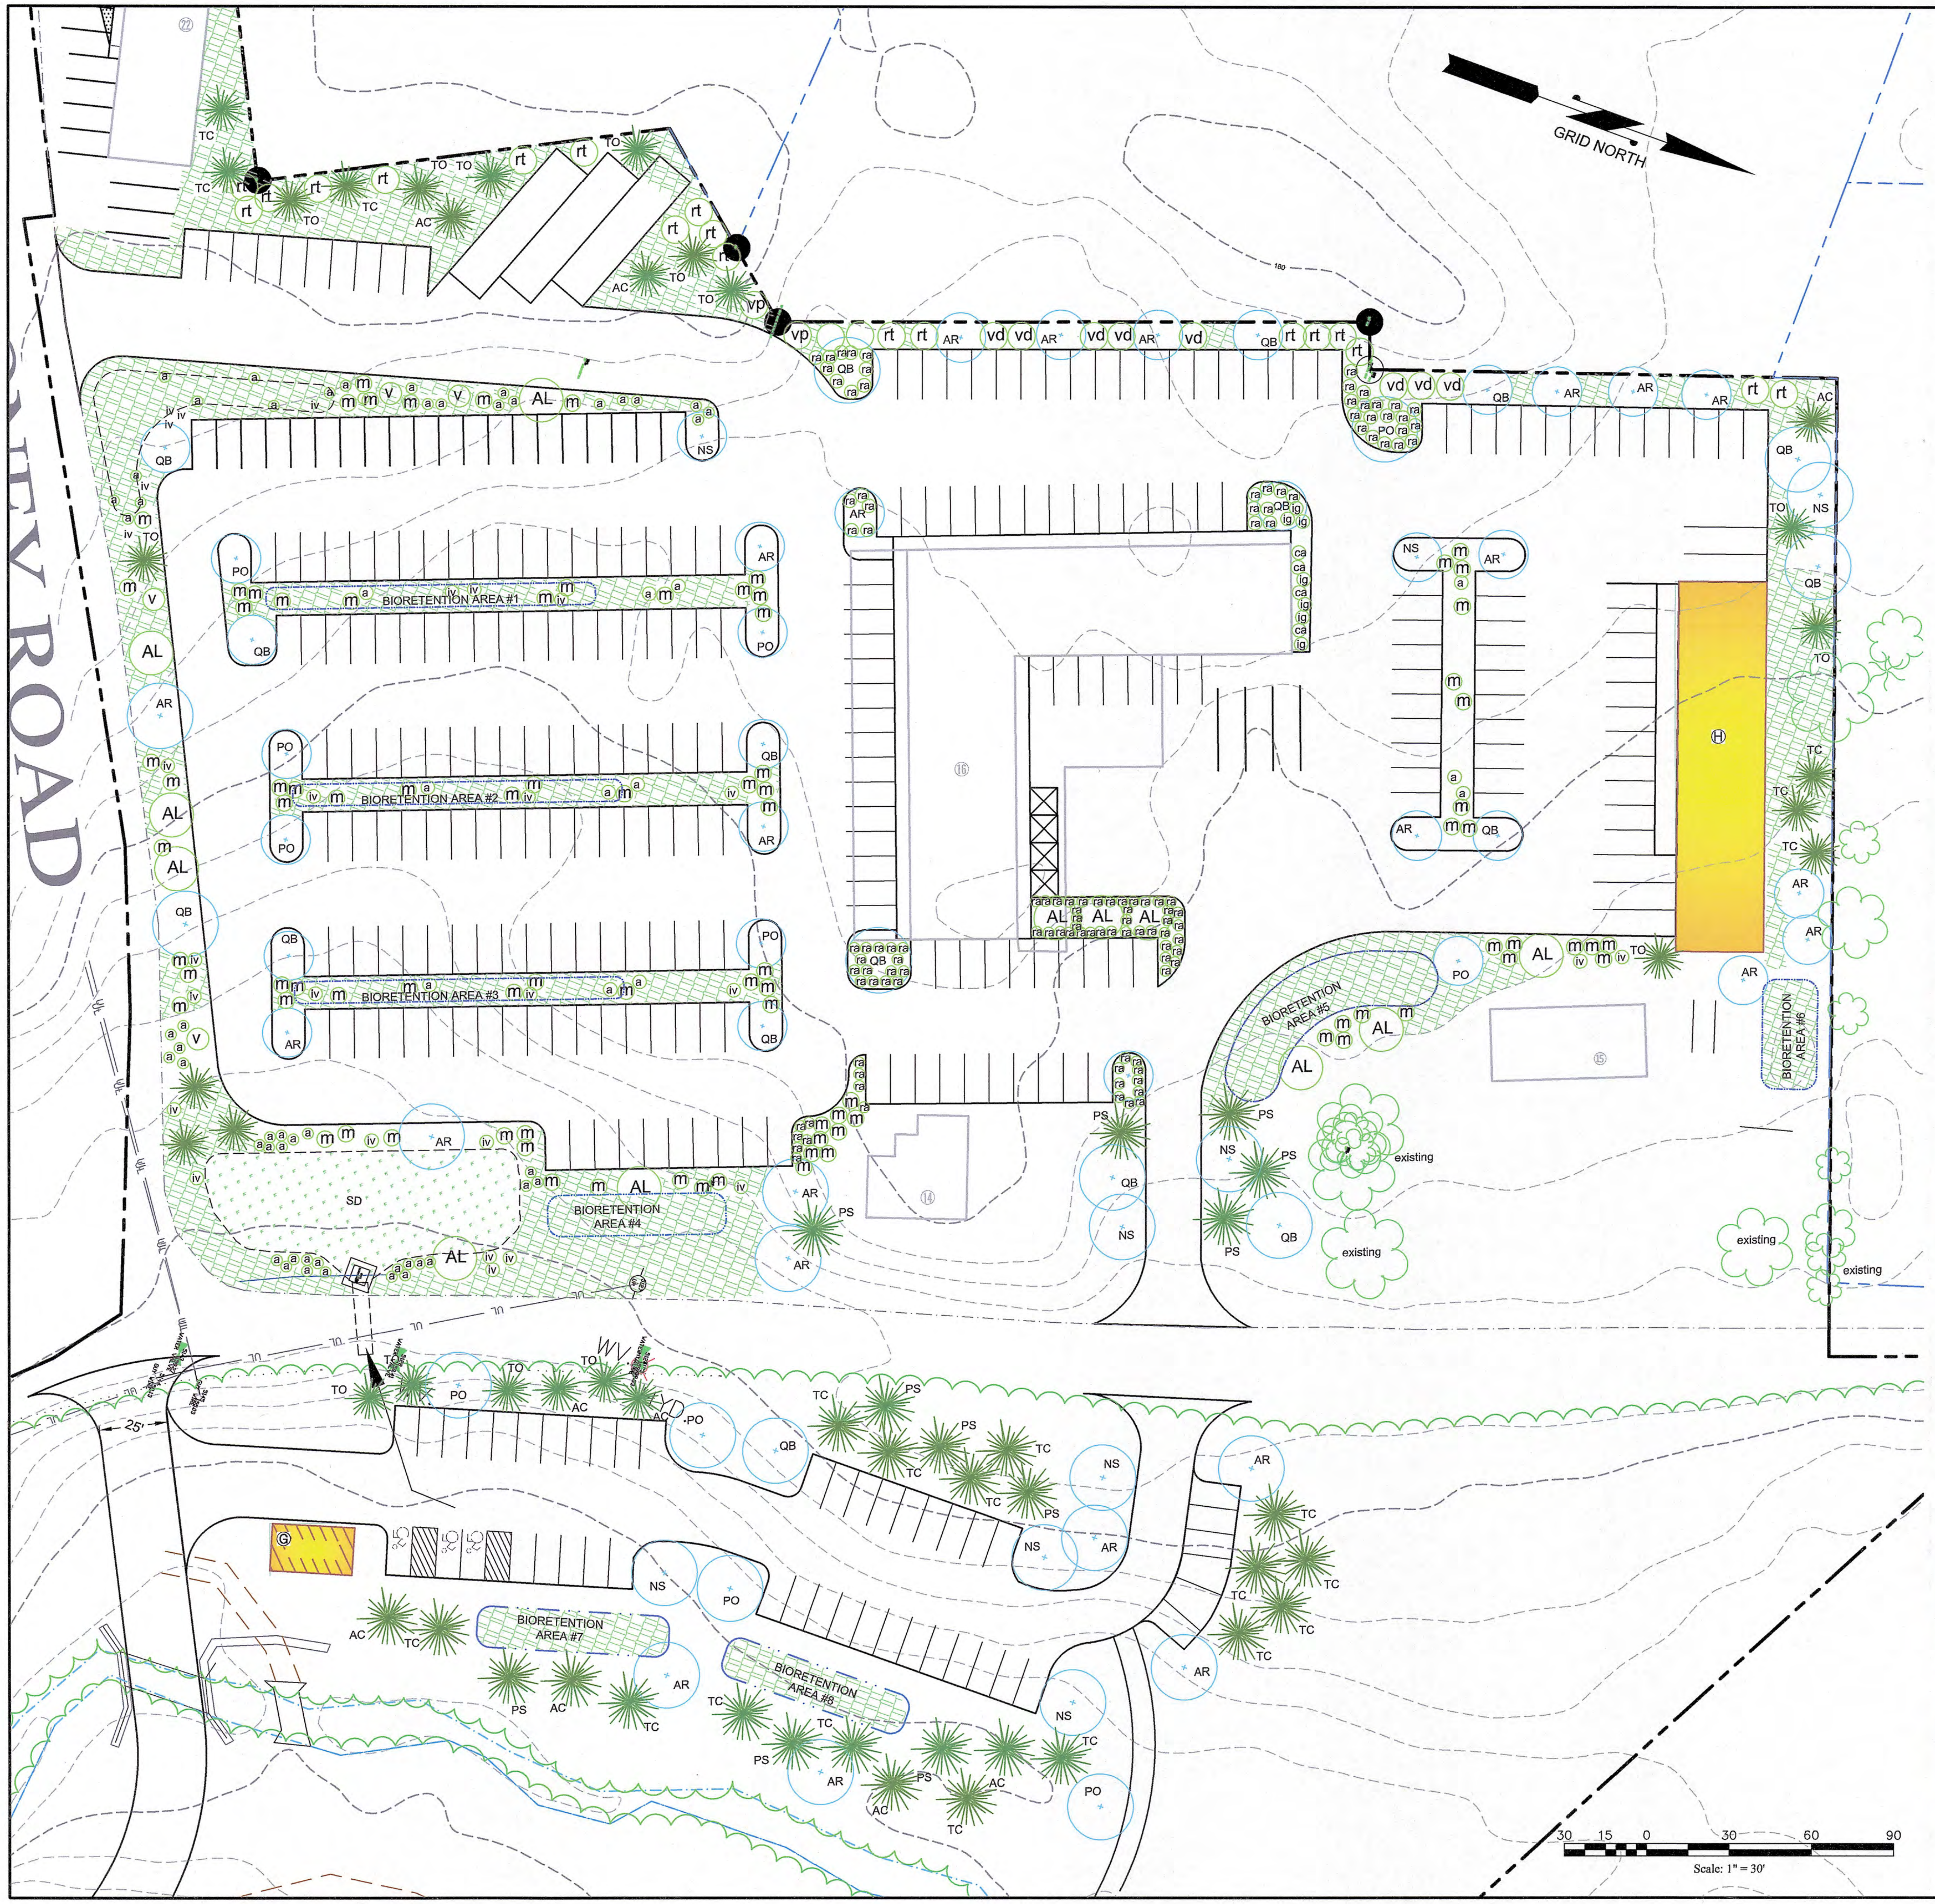
GRID NORTH
EY ROAD
BIORETENTION AREA #1
BIORETENTION AREA #2
BIORETENTION AREA #3
BIORETENTION AREA #4
BIORETENTION AREA #5
BIORETENTION AREA #6
BIORETENTION AREA #7
BIORETENTION AREA #8
SD
existing
existing
existing
existing
25'
30 15 0 30 60 90
Scale: 1" = 30'

LEGEND

SYM	TYPE	BOTANICAL NAME	COMMON NAME	SIZE	QTY.
a	SHRUB	Aronia arbutifolia	Red Chokeberry	1 gal	tbd
AC	TREE	Abies concolor	White Fir	6'-7'	tbd
AL	TREE	Amelanchier laevis	Serviceberry	5 gal.	tbd
AR	TREE	Acer rubrum	Red Maple	5 gal.	tbd
Am	SHRUB	Aronia melanocarps	Black Chokeberry	3 gal	tbd
CA	SHRUB	Clethra alnifolia	Summersweet	1 gal.	tbd
IG	SHRUB	Ilex glabra	Inkberry	1 gal.	tbd
IV	SHRUB	Ilex verticillata	Winterberry	1 gal.	tbd
It	SHRUB	Itea virginica	Virginia Sweetspire	1 gal.	tbd
M	SHRUB	Morella pensylvanica	Bayberry	2 gal.	tbd
NS	TREE	Nyssa sylvatica	Black Gum	5 gal.	tbd
PO	TREE	Platanus occidentalis	Aerican Sycamore	5 gal.	tbd
PS	TREE	Pinus strobus	White Pine	5 gal.	tbd
QB	TREE	Quercus bicolor	Swamp White Oak	7 gal.	tbd
RA	SHRUB	Rhus aromatica 'Gro-low'	Fragrant Sumac	2 gal.	tbd
RT	SHRUB	Rhus thyphina	Staghorn Sumac	2 gal.	tbd
Sa	SHRUB	Symphoricarpos albus	White Snowberry	1 gal.	tbd
TO	TREE	Thuja occidentalis 'Nigra'	Northern White Cedar	6'-7'	tbd
TC	TREE	Tsuga canadensis	Canadian Hemlock	5 gal.	tbd
V	SHRUB	Viburnum prunifolium	Blackhaw	1 gal.	tbd
Vd	SHRUB	Viburnum dentatum	Arrowwood Viburnum	1 gal.	tbd
Vr	SHRUB	Viburnum rhytidiophyllum	Leatherleaf Viburnum	5 gal.	tbd
	SEED				
#1	PA New England Province Riparian Mix; Source:Ernst - ERNMX_253				
#2	Retention Basin Wildlife Mix; Source: Ernst - ERNMX_127				
#3	No-mow Lawn Mix; Source: Prairie Nursery				

▨ SEEDED AREA #1: NATIVE RIPARIAN MIX

▨ SEEDED AREA #2: RETENTION BASIN NATIVE GRASSES AND WILDFLOWER MIX

▨ SEEDED AREA #3: NO-MOW GRASS

Abies concolor

Acer rubrum

Amelanchier laevis

Aronia arbutifolia

Aronia melanocarpa

Clethra alnifolia

Ilex glabra

Ilex verticillata

Itea virginica

Morella pensylvanica

Nyssa sylvatica

Platanus occidentalis

Pinus strobus

Quercus bicolor

Rhus aromatica 'Gro-low'

Rhus thyphina

Symphoricarpos albus

Thuja occidentalis 'Nigra'

Tsuga canadensis

Viburnum dentatum

Viburnum prunifolium

Viburnum rhytidiophyllum

Seed mix

514 Main St
Beacon, NY
12508

845.838.1319

Buttermilk Falls

Milton NY 12547

PLANTING PLAN
Parking Area

Issue:
Planning Board Submission

Date: 11.08.23
Scale: 1" = 30'-0"

Sheet: x of x

Drawing No:.
L1


3-©
GRID NORTH
BIORETENTION AREA #9
exist.
exist.
exist.
exist.
exist.
exist.
Ac
Tc
Qb
Ac
Ar
Ac
Qb
Tc
36'
vr
Cc
Cc
Am
Am
Iv
Am
Iv
Ca
Al
Al
Al
It
Qb
Am
Cc
EXISTING WOODLAND
AL
AL
AL
AL
PATIO
34'
Fern
Al
Fern
Fern
Fern
Fern
HOTEL
Qb
ca
it
sa
Bn
Al
AT
EXISTING WOODLAND
20 10 0 20 40 60
Scale: 1" = 20'

514 Main St
Beacon, NY
12508

845.838.1319

Buttermilk Falls
Milton NY 12547

PLANTING PLAN
Event Space & Hotel

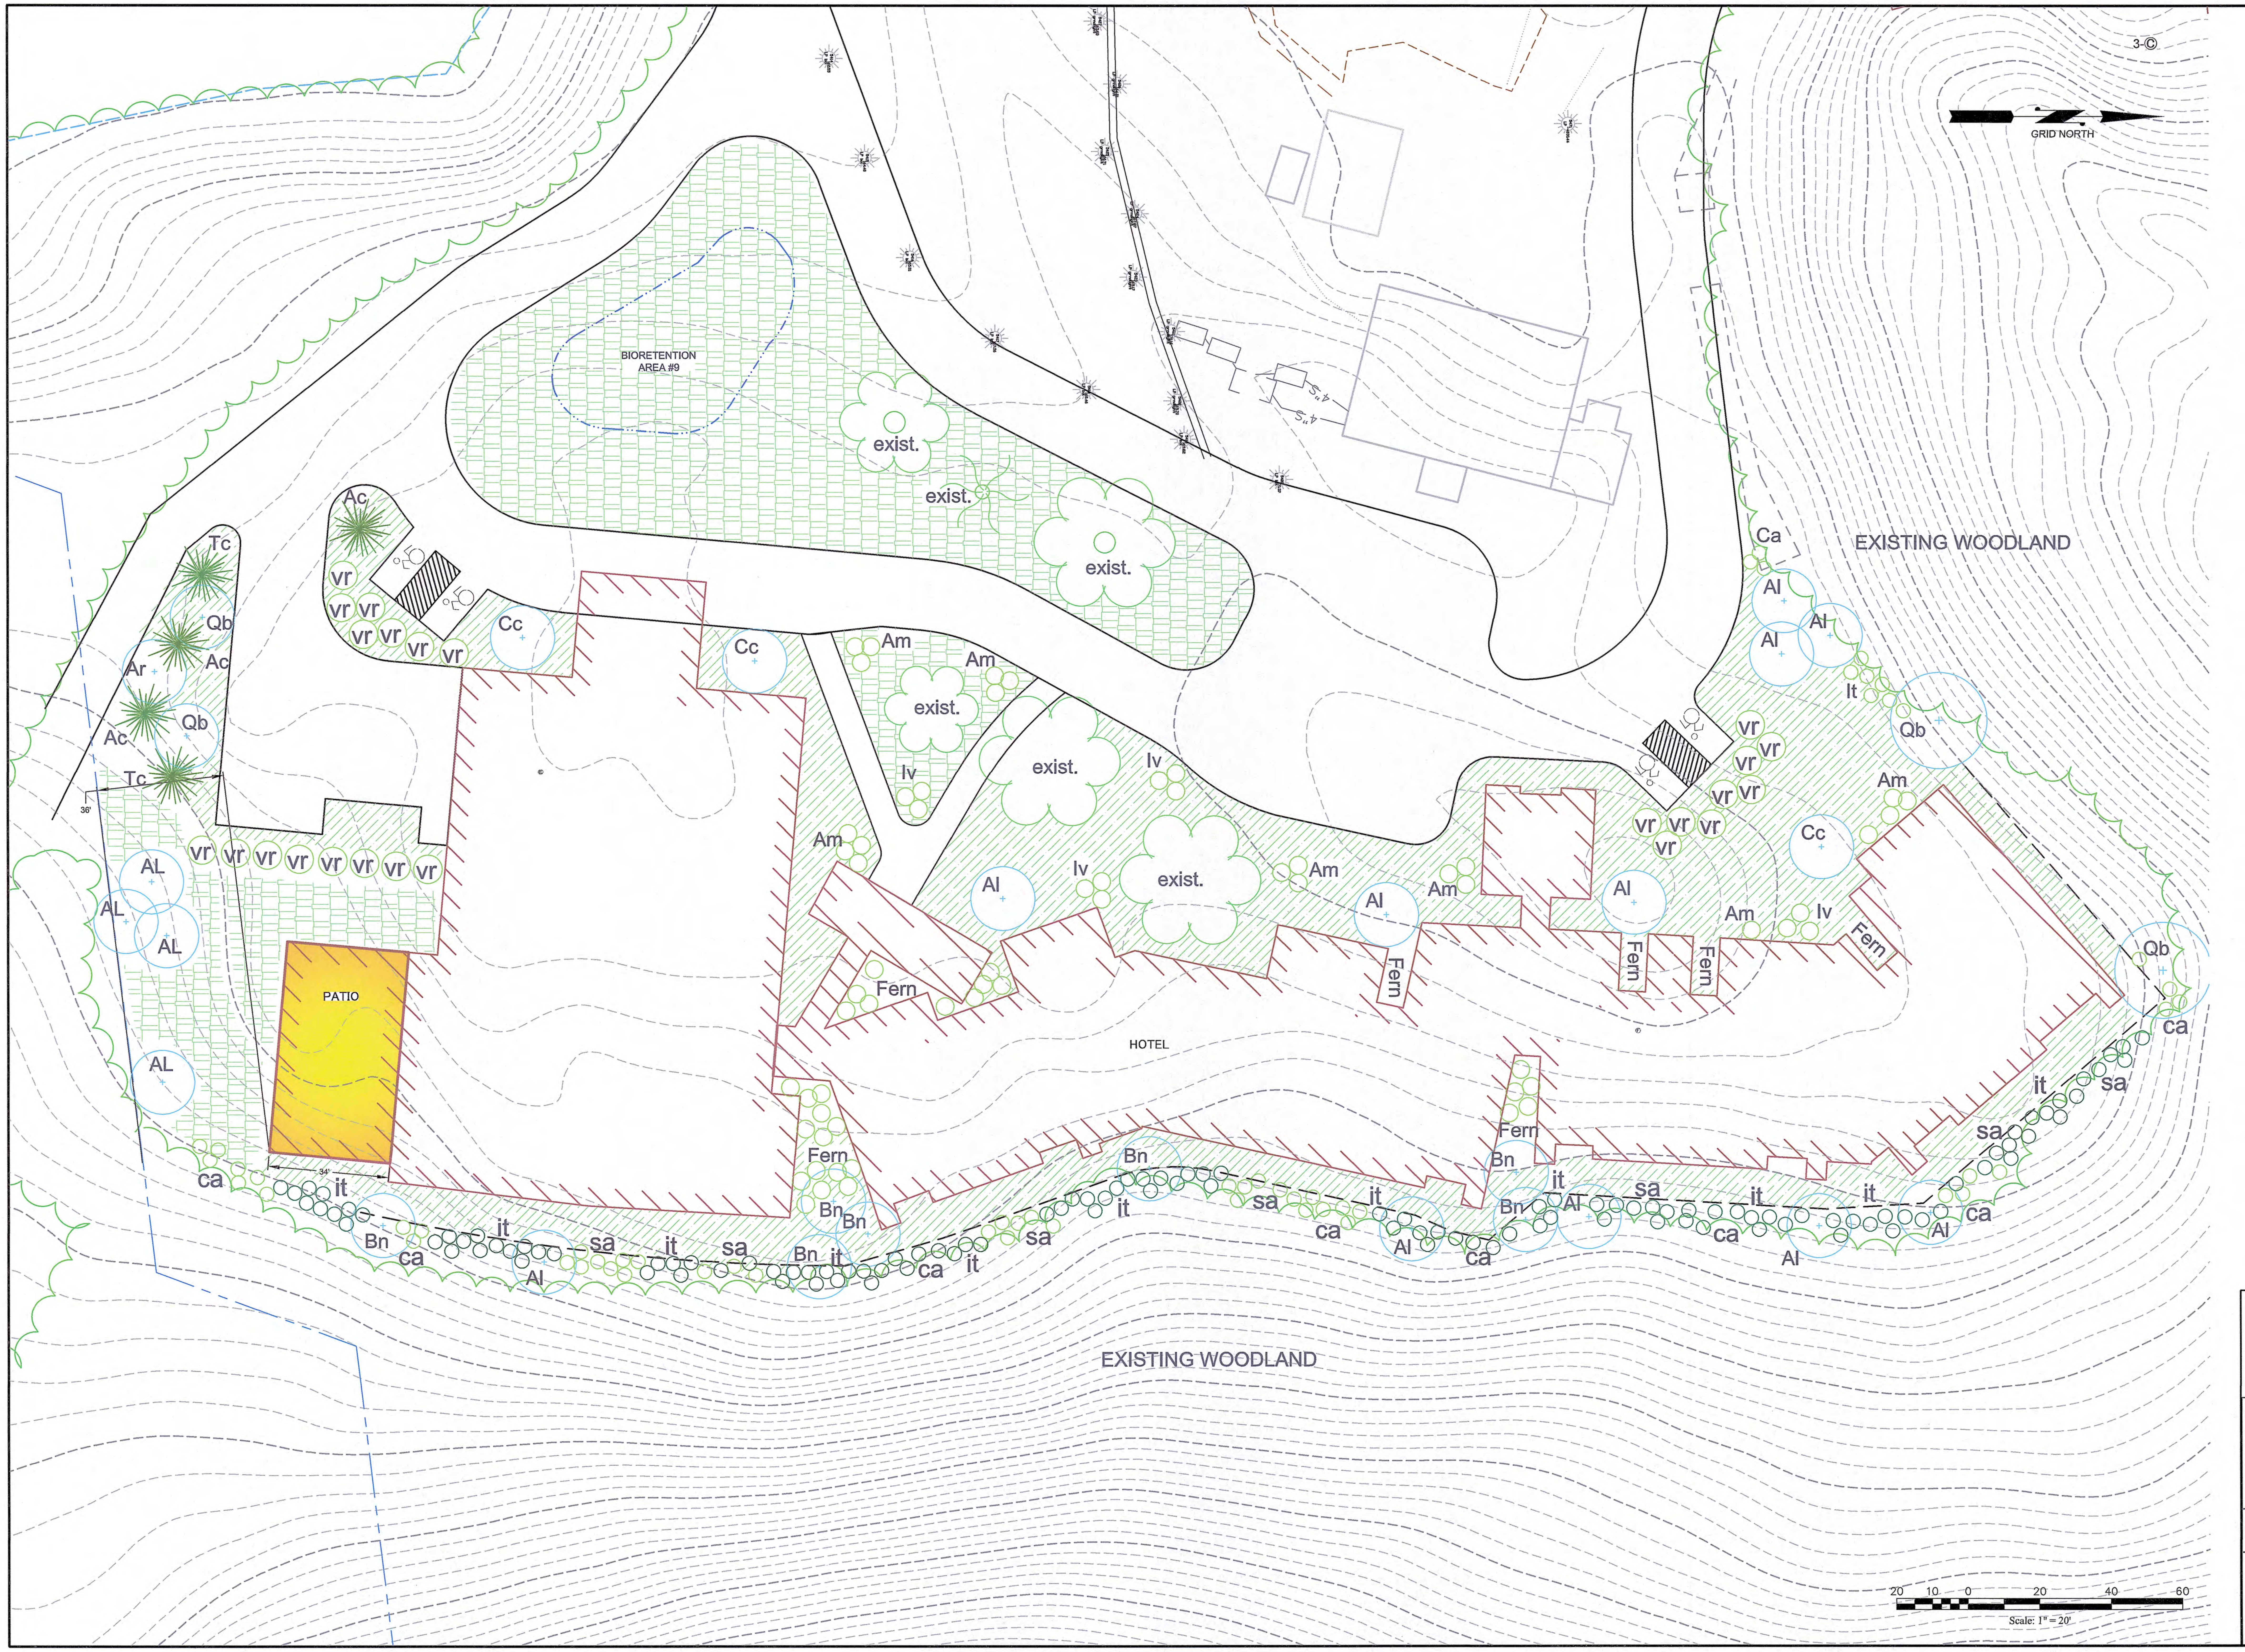Issue:
Planning Board Submission

Date: 11.08.23
Scale: 1" = 20'-0"

Sheet: x of x

Drawing No:.

L2